

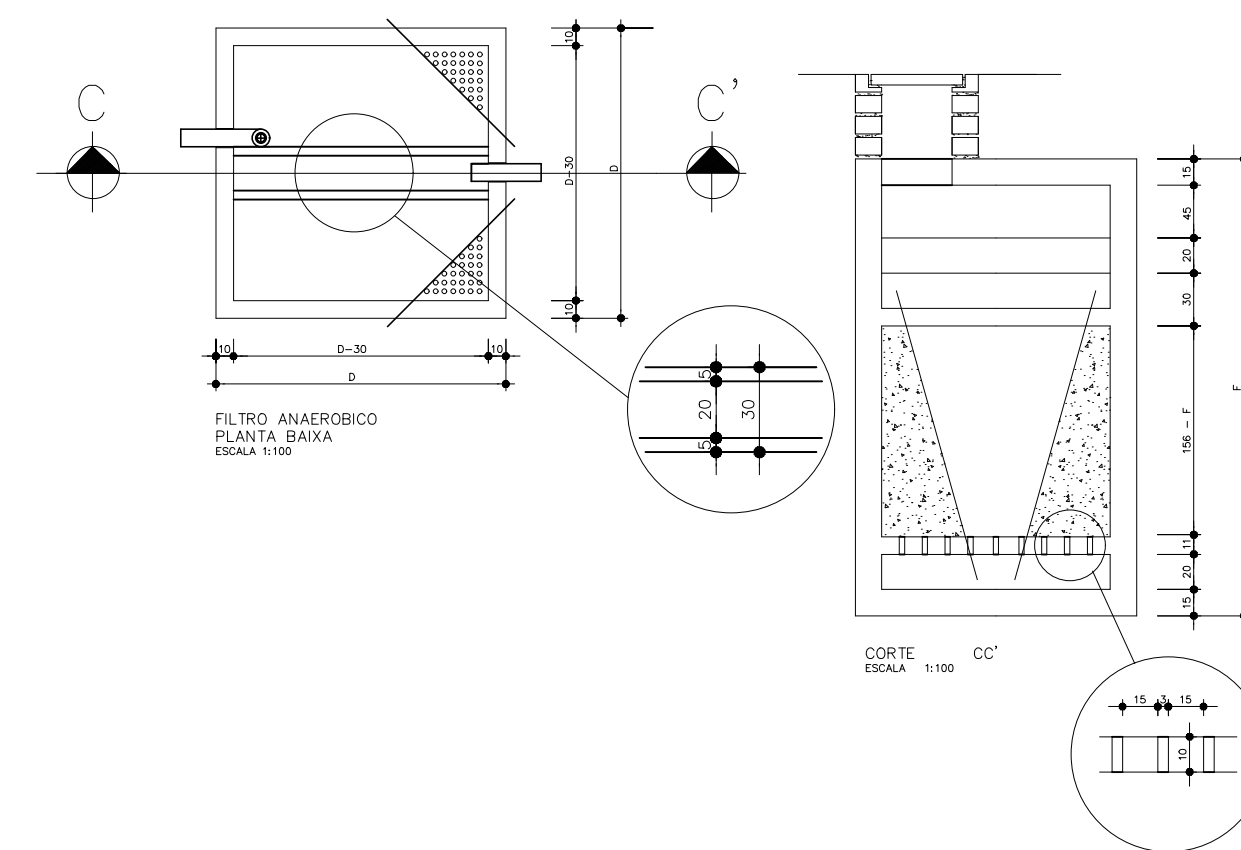
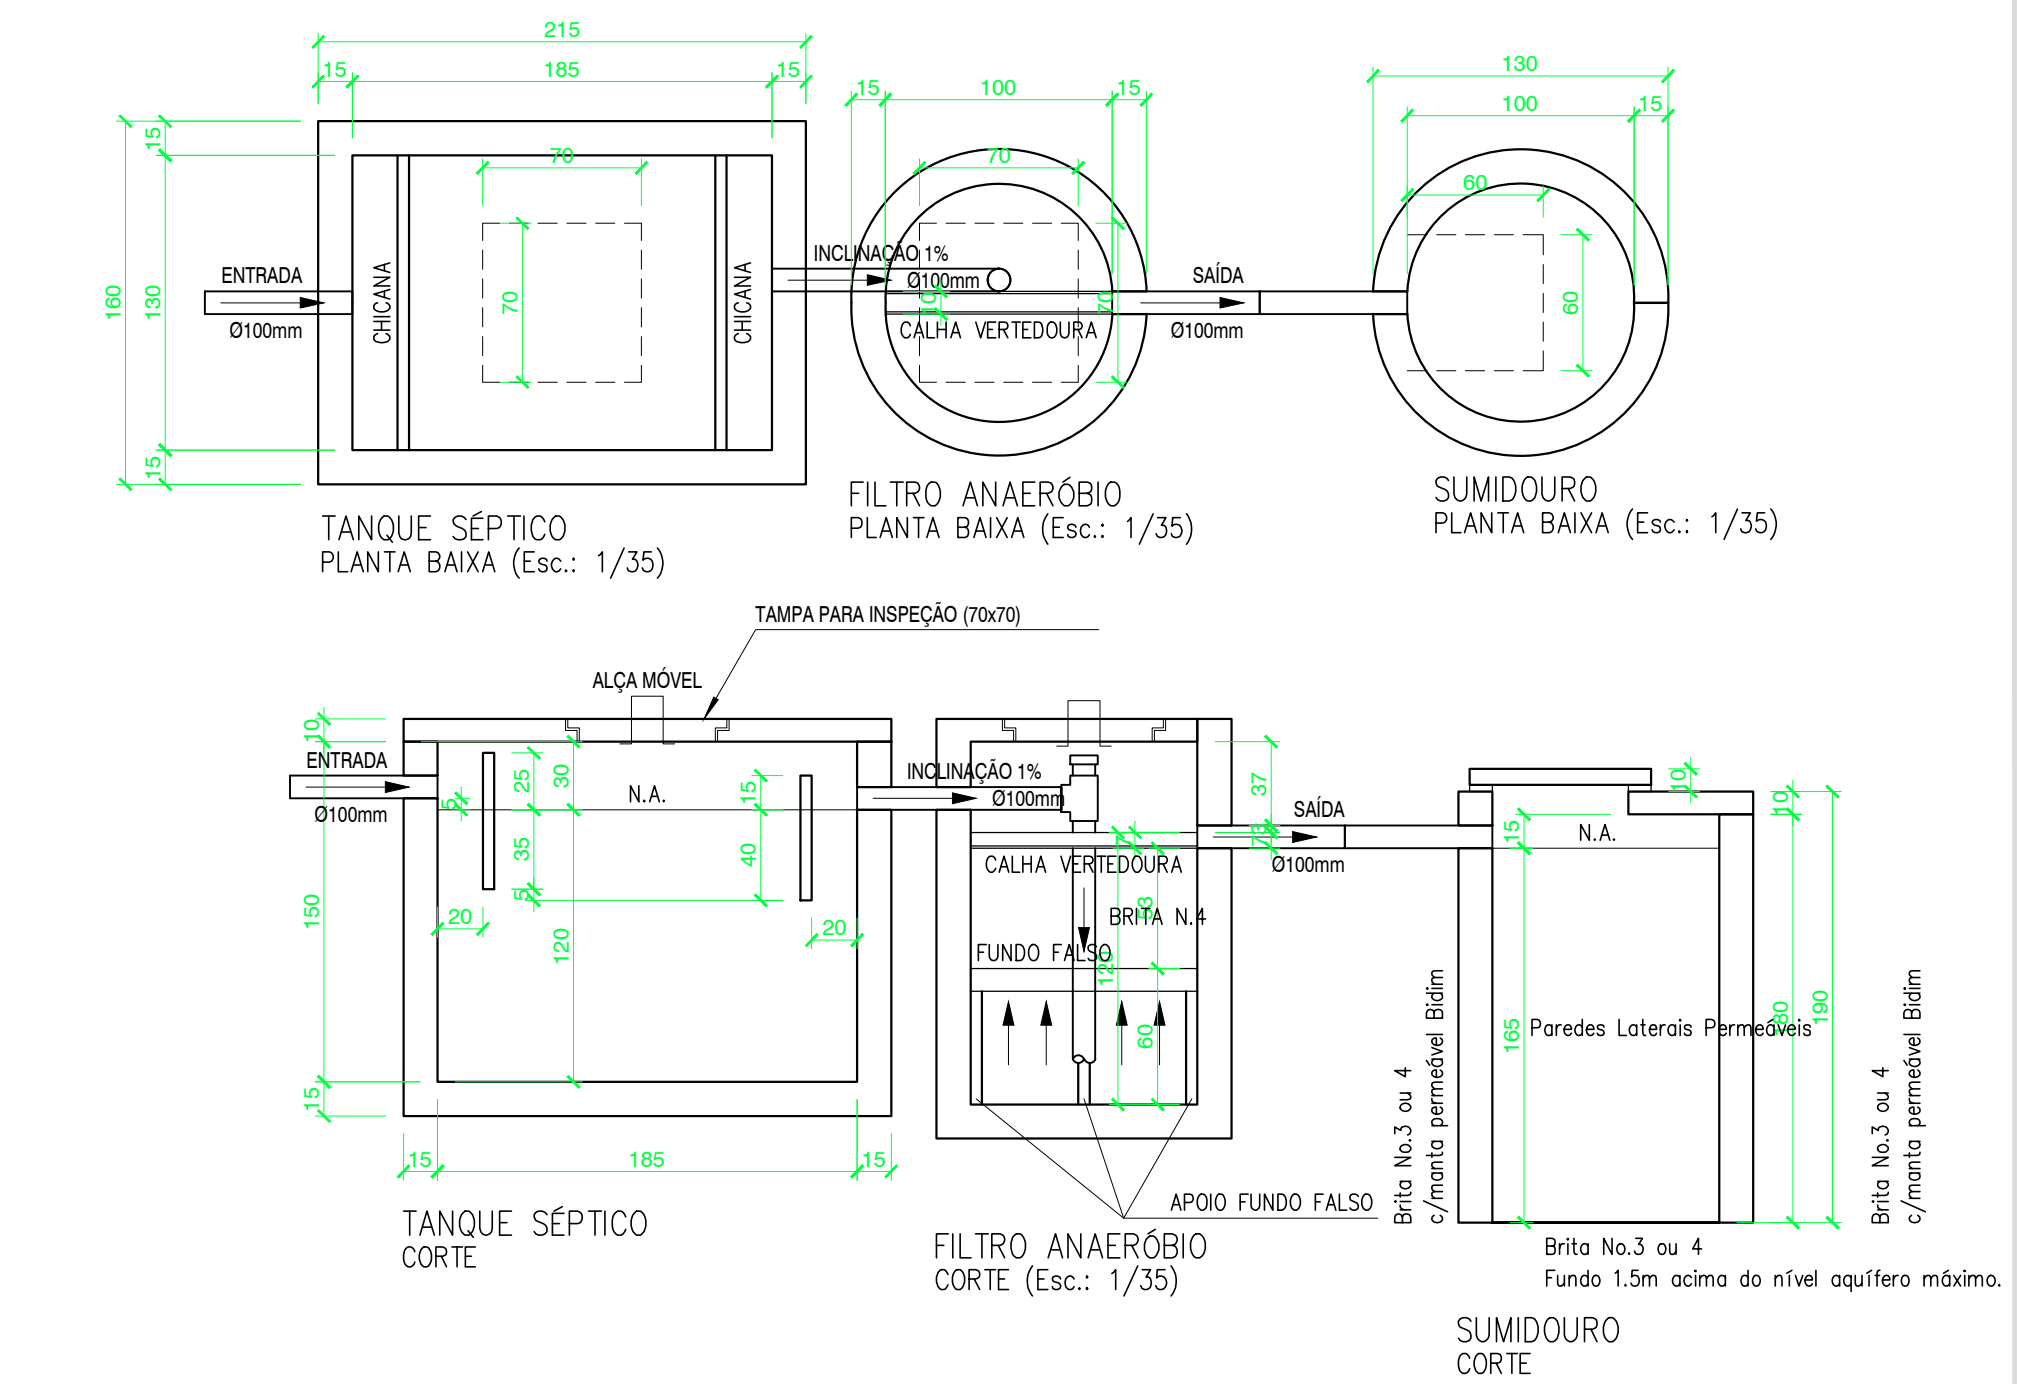
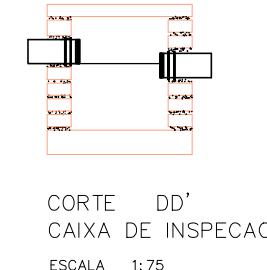


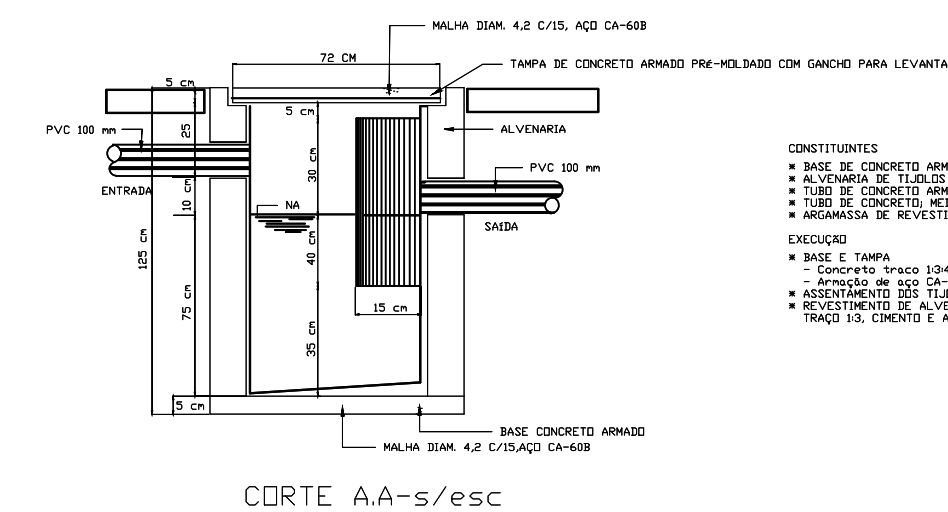

ESCALA 1/50

1/50

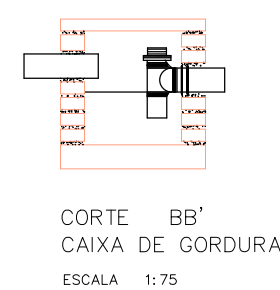

DIMENSIONAMENTO DA FOSSA E FILTRO						
	FOSSA			FILTRO		
NÚMERO DE PESSOAS	A	B	C	D	E	F
05	1,50	0,75	1,10	0,85	0,85	1,80
06	1,70	0,80	1,10	0,90	0,90	1,80
08	1,90	0,95	1,10	1,05	1,05	1,80
10	2,20	1,10	1,10	1,15	1,15	1,80
12	2,40	1,20	1,10	1,30	1,30	1,80
14	2,60	1,25	1,10	1,40	1,40	1,80
16	2,70	1,35	1,10	1,50	1,50	1,80
18	3,00	1,40	1,10	1,55	1,55	1,80
20	3,00	1,50	1,10	1,65	1,65	1,80

- ① TE DE ENTRADA #100mm
- ② TE DE SAÍDA #100mm
- ③ CAIXA DE INSPEÇÃO (70X70) c/ PAREDE DE 10cm
- ④ TAMPAO DE FECHAMENTO HERMETICO

- A LIMPEZA DA FOSSA SERA ANUAL
- DIMENSIONAMENTO CONFORME NBR-7221

$$\text{FOSSA} = V = N(C \times T + 100 \times L_f) \rightarrow \text{VE}$$


PROJETO DE INSTALAÇÃO SANITÁRIA - PLANTA BAIXA

01/02