




CONFIG. DE IMPRESSÃO		
NUM.	COLOR	ESPESS.
1	7	0,8
2	7	0,25
3	7	0,3
4	7	0,4
5	7	0,5
6	7	0,6
7	7	0,2
8	7	0,1
9	7	0,05
251	251	0,15
252	252	0,15
253	253	0,15
254	254	0,15
OBS.: DEMAIS CORES DEVEM SER ELIATADOS C/ AS PRÓPRIAS CORES D. PENAL 0,2		

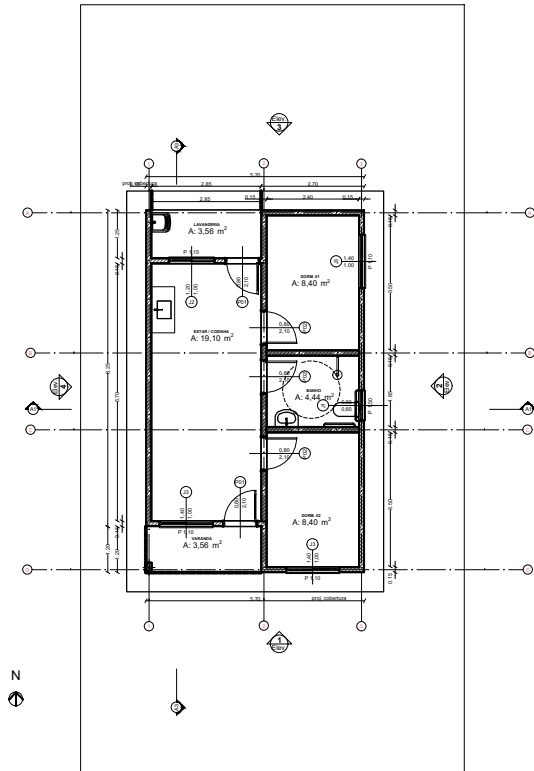


PLANTA BAIXA
ESC 1 : 50

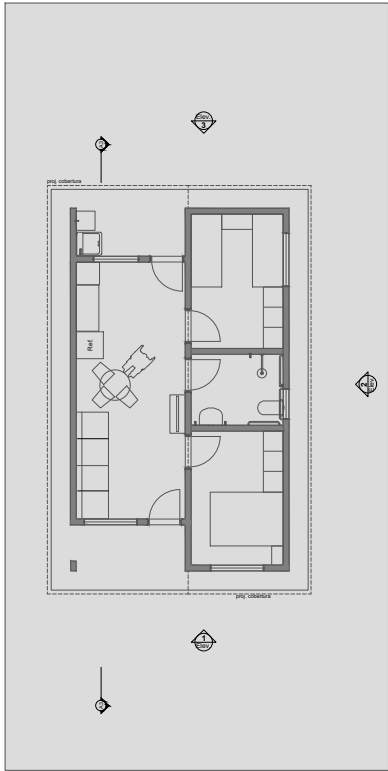


PLANTA LAYOUT
ESC 1 : 50

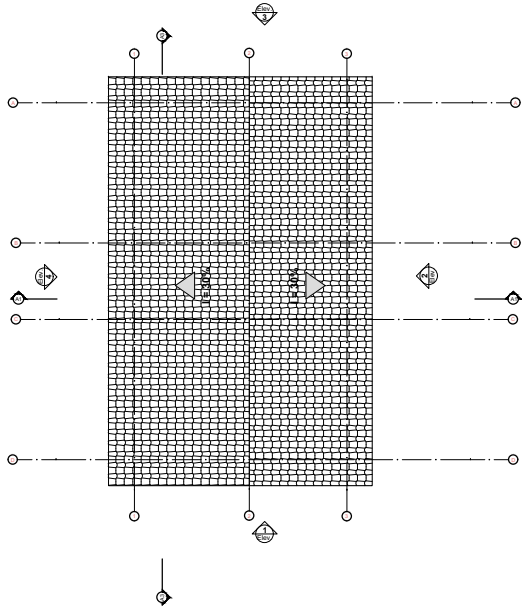


PLANTA DE COBERTURA
ESC 1 : 50

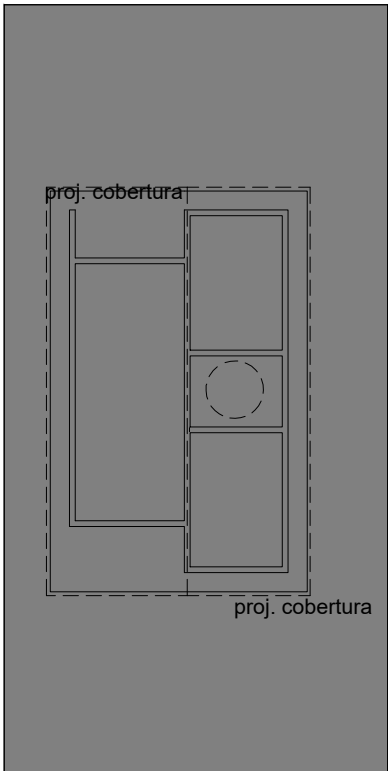


PLANTA IMPLANTAÇÃO
ESC 1 : 50

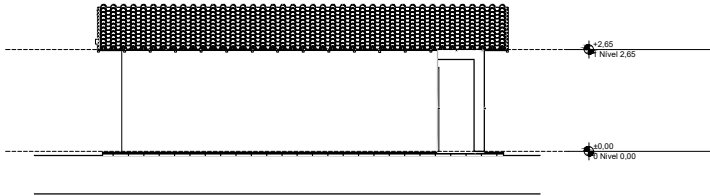


LATERAL ESQUERDA
ESC 1 : 50

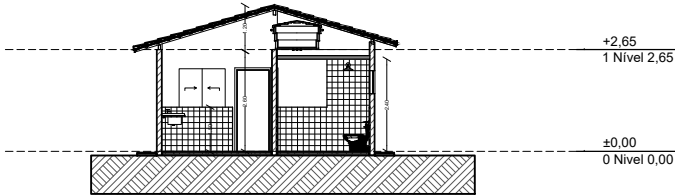


CORTE
ESC 1 : 50

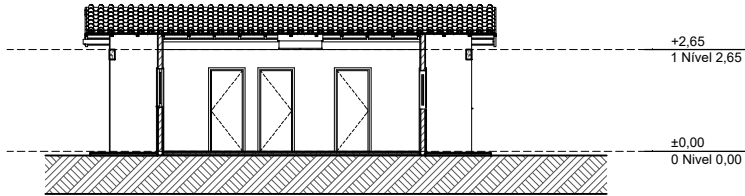


CORTE
ESC 1 : 50

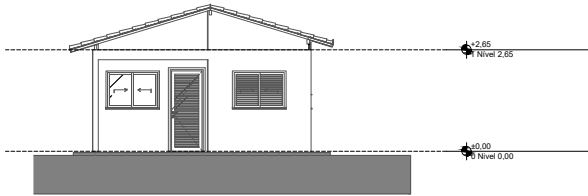

ELEVAÇÃO FRONTAL
ESC 1 : 50

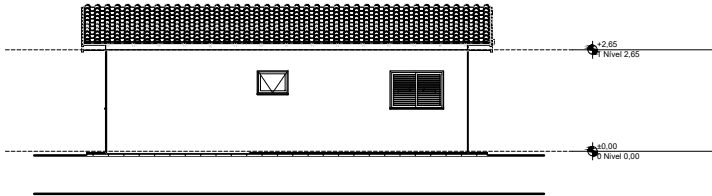

LATERAL DIREITA
ESC 1 : 50

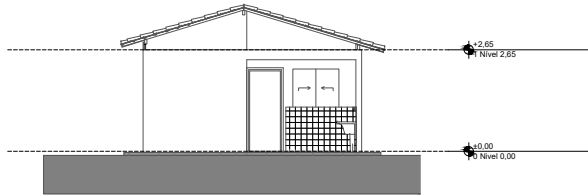

ELEVAÇÃO POSTERIOR
ESC 1 : 50

 PREFEITURA MUNICIPAL DE BOQUIM		
ENDEREÇO: 20 CASAS		
OBJETO: CONSTRUÇÃO 20 CASAS POPULARES		
CONTEÚDO DA PRANCHA: PLANTA BAIXA, CORTE E FACHADA		AUTOR DA PRANCHA: TON FILHO
DATA: NOVEMBRO/2025	ESCALA: 1/50	PRANCHA: 02/02