
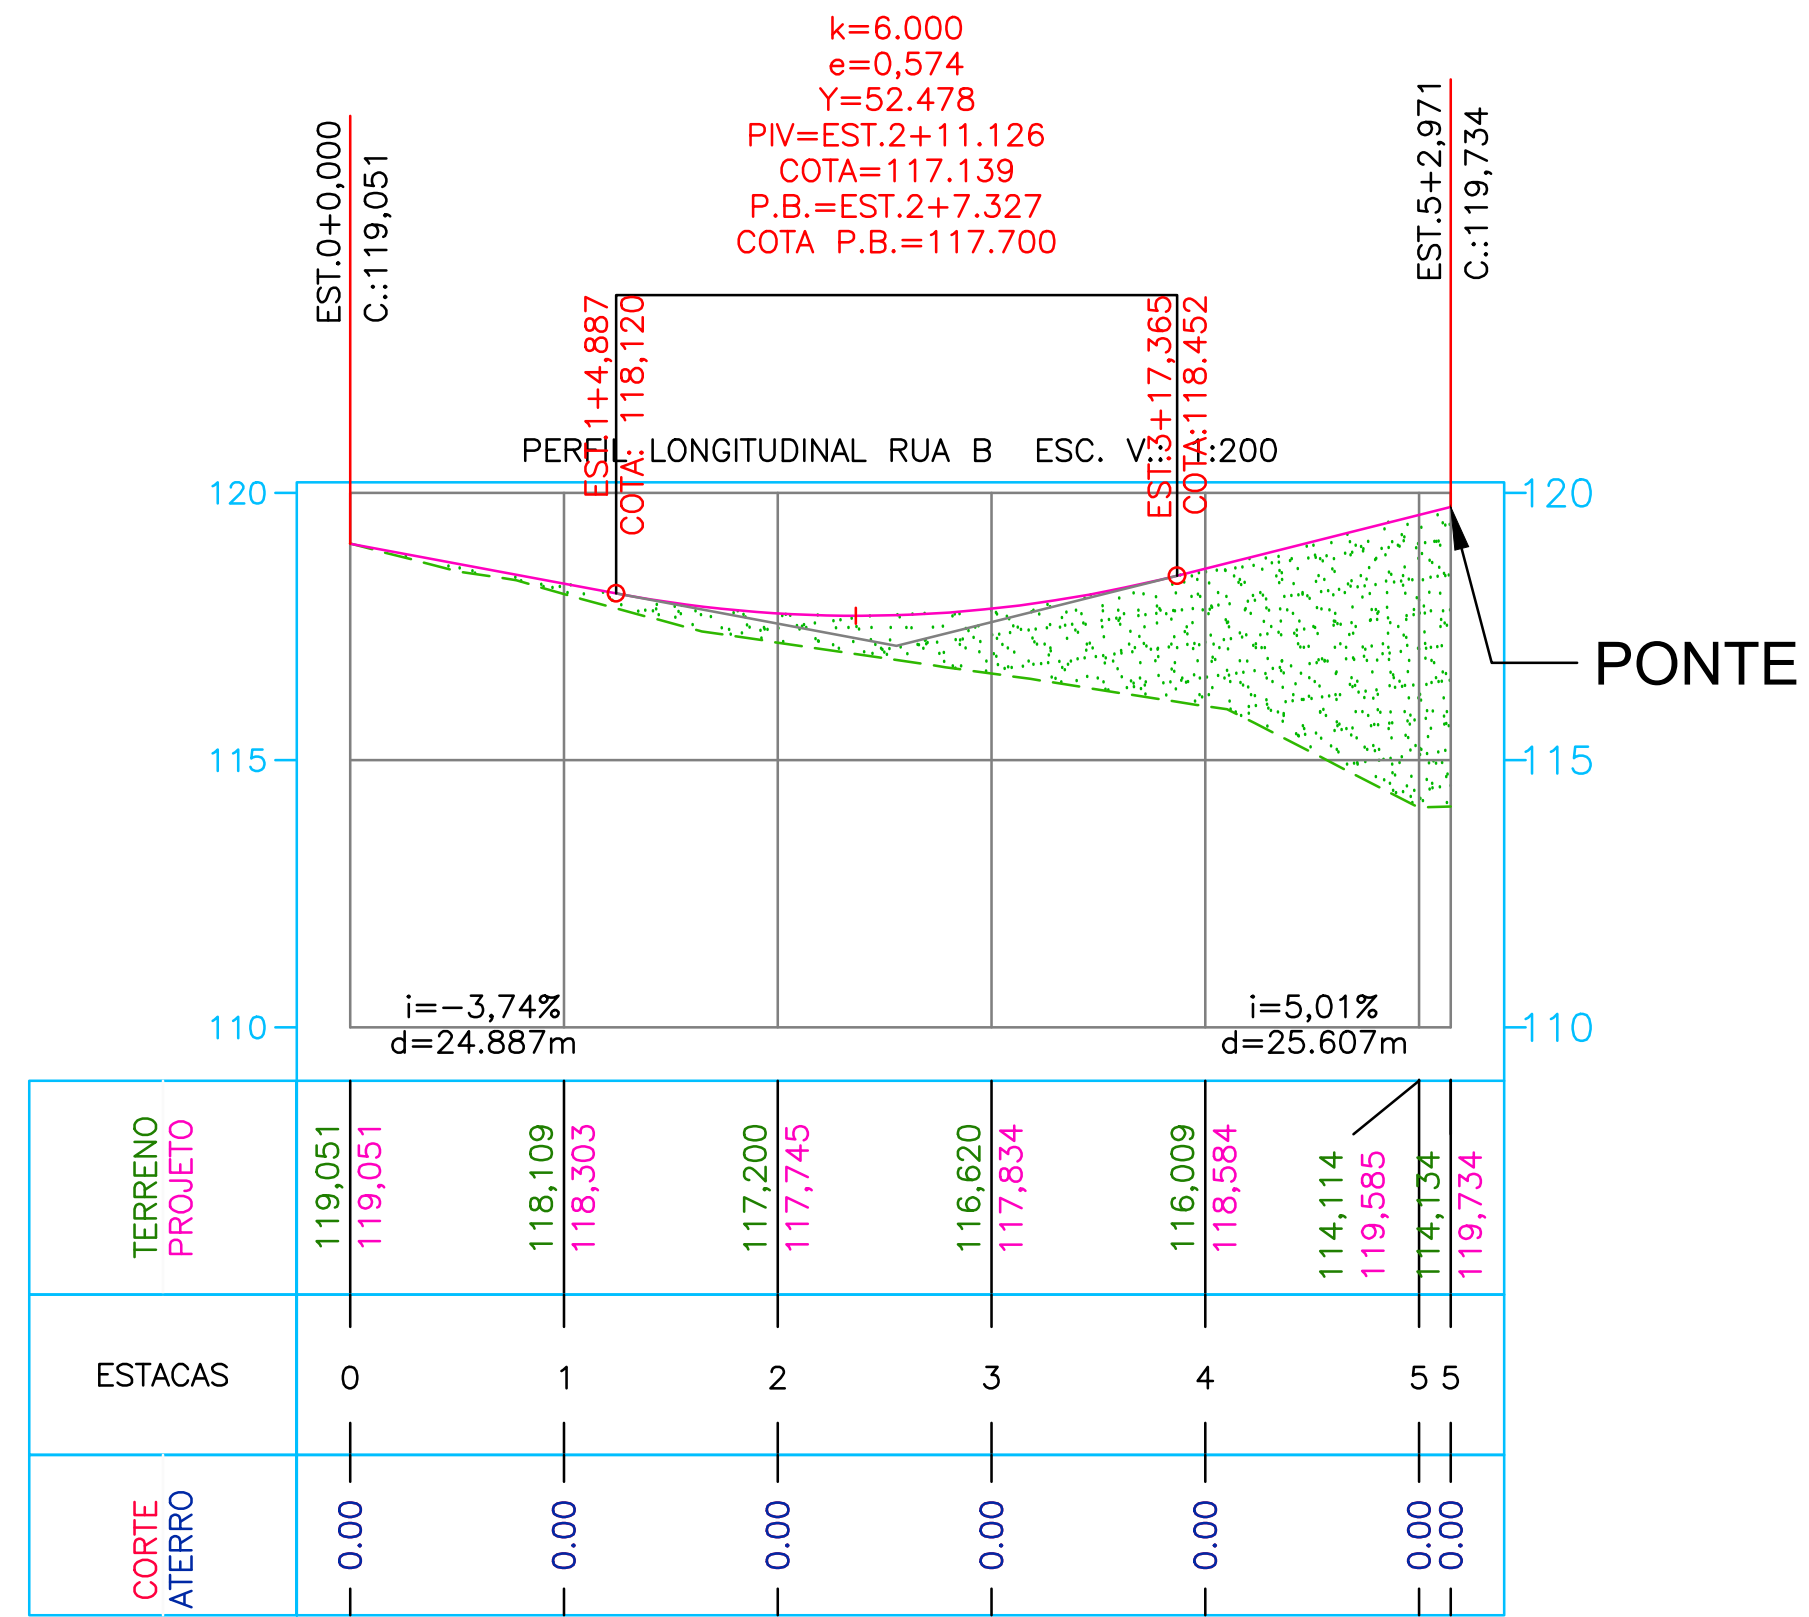
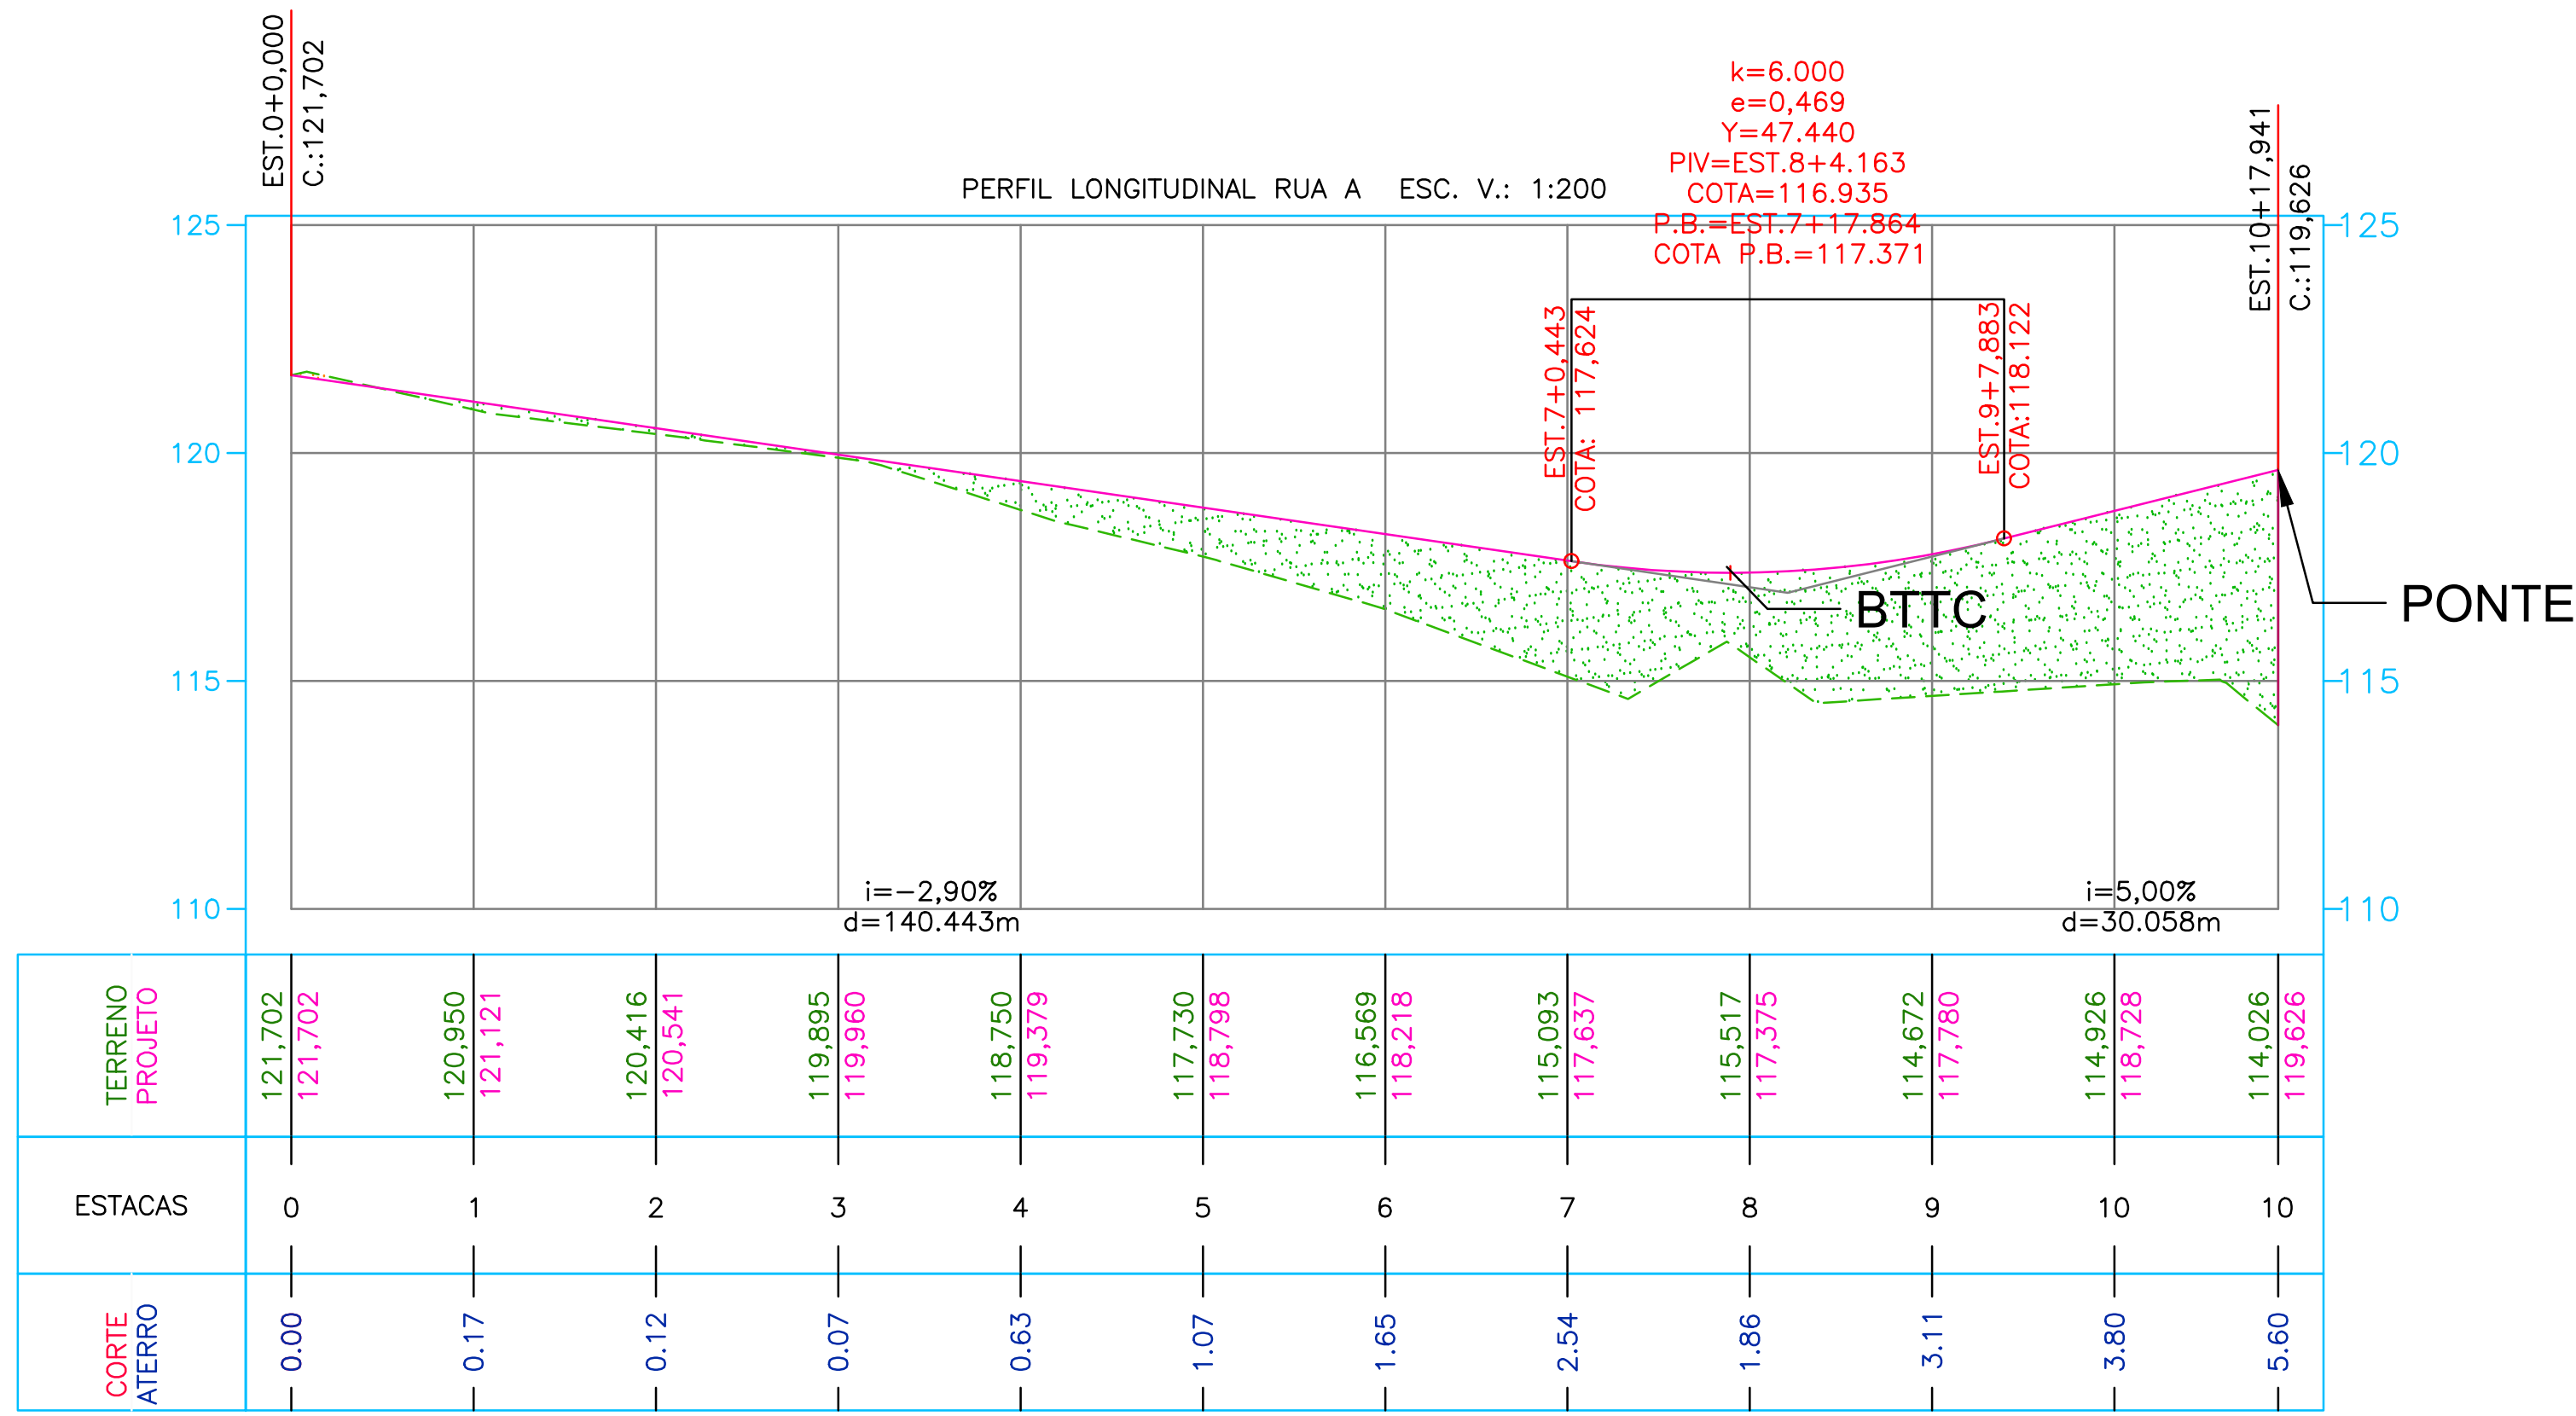


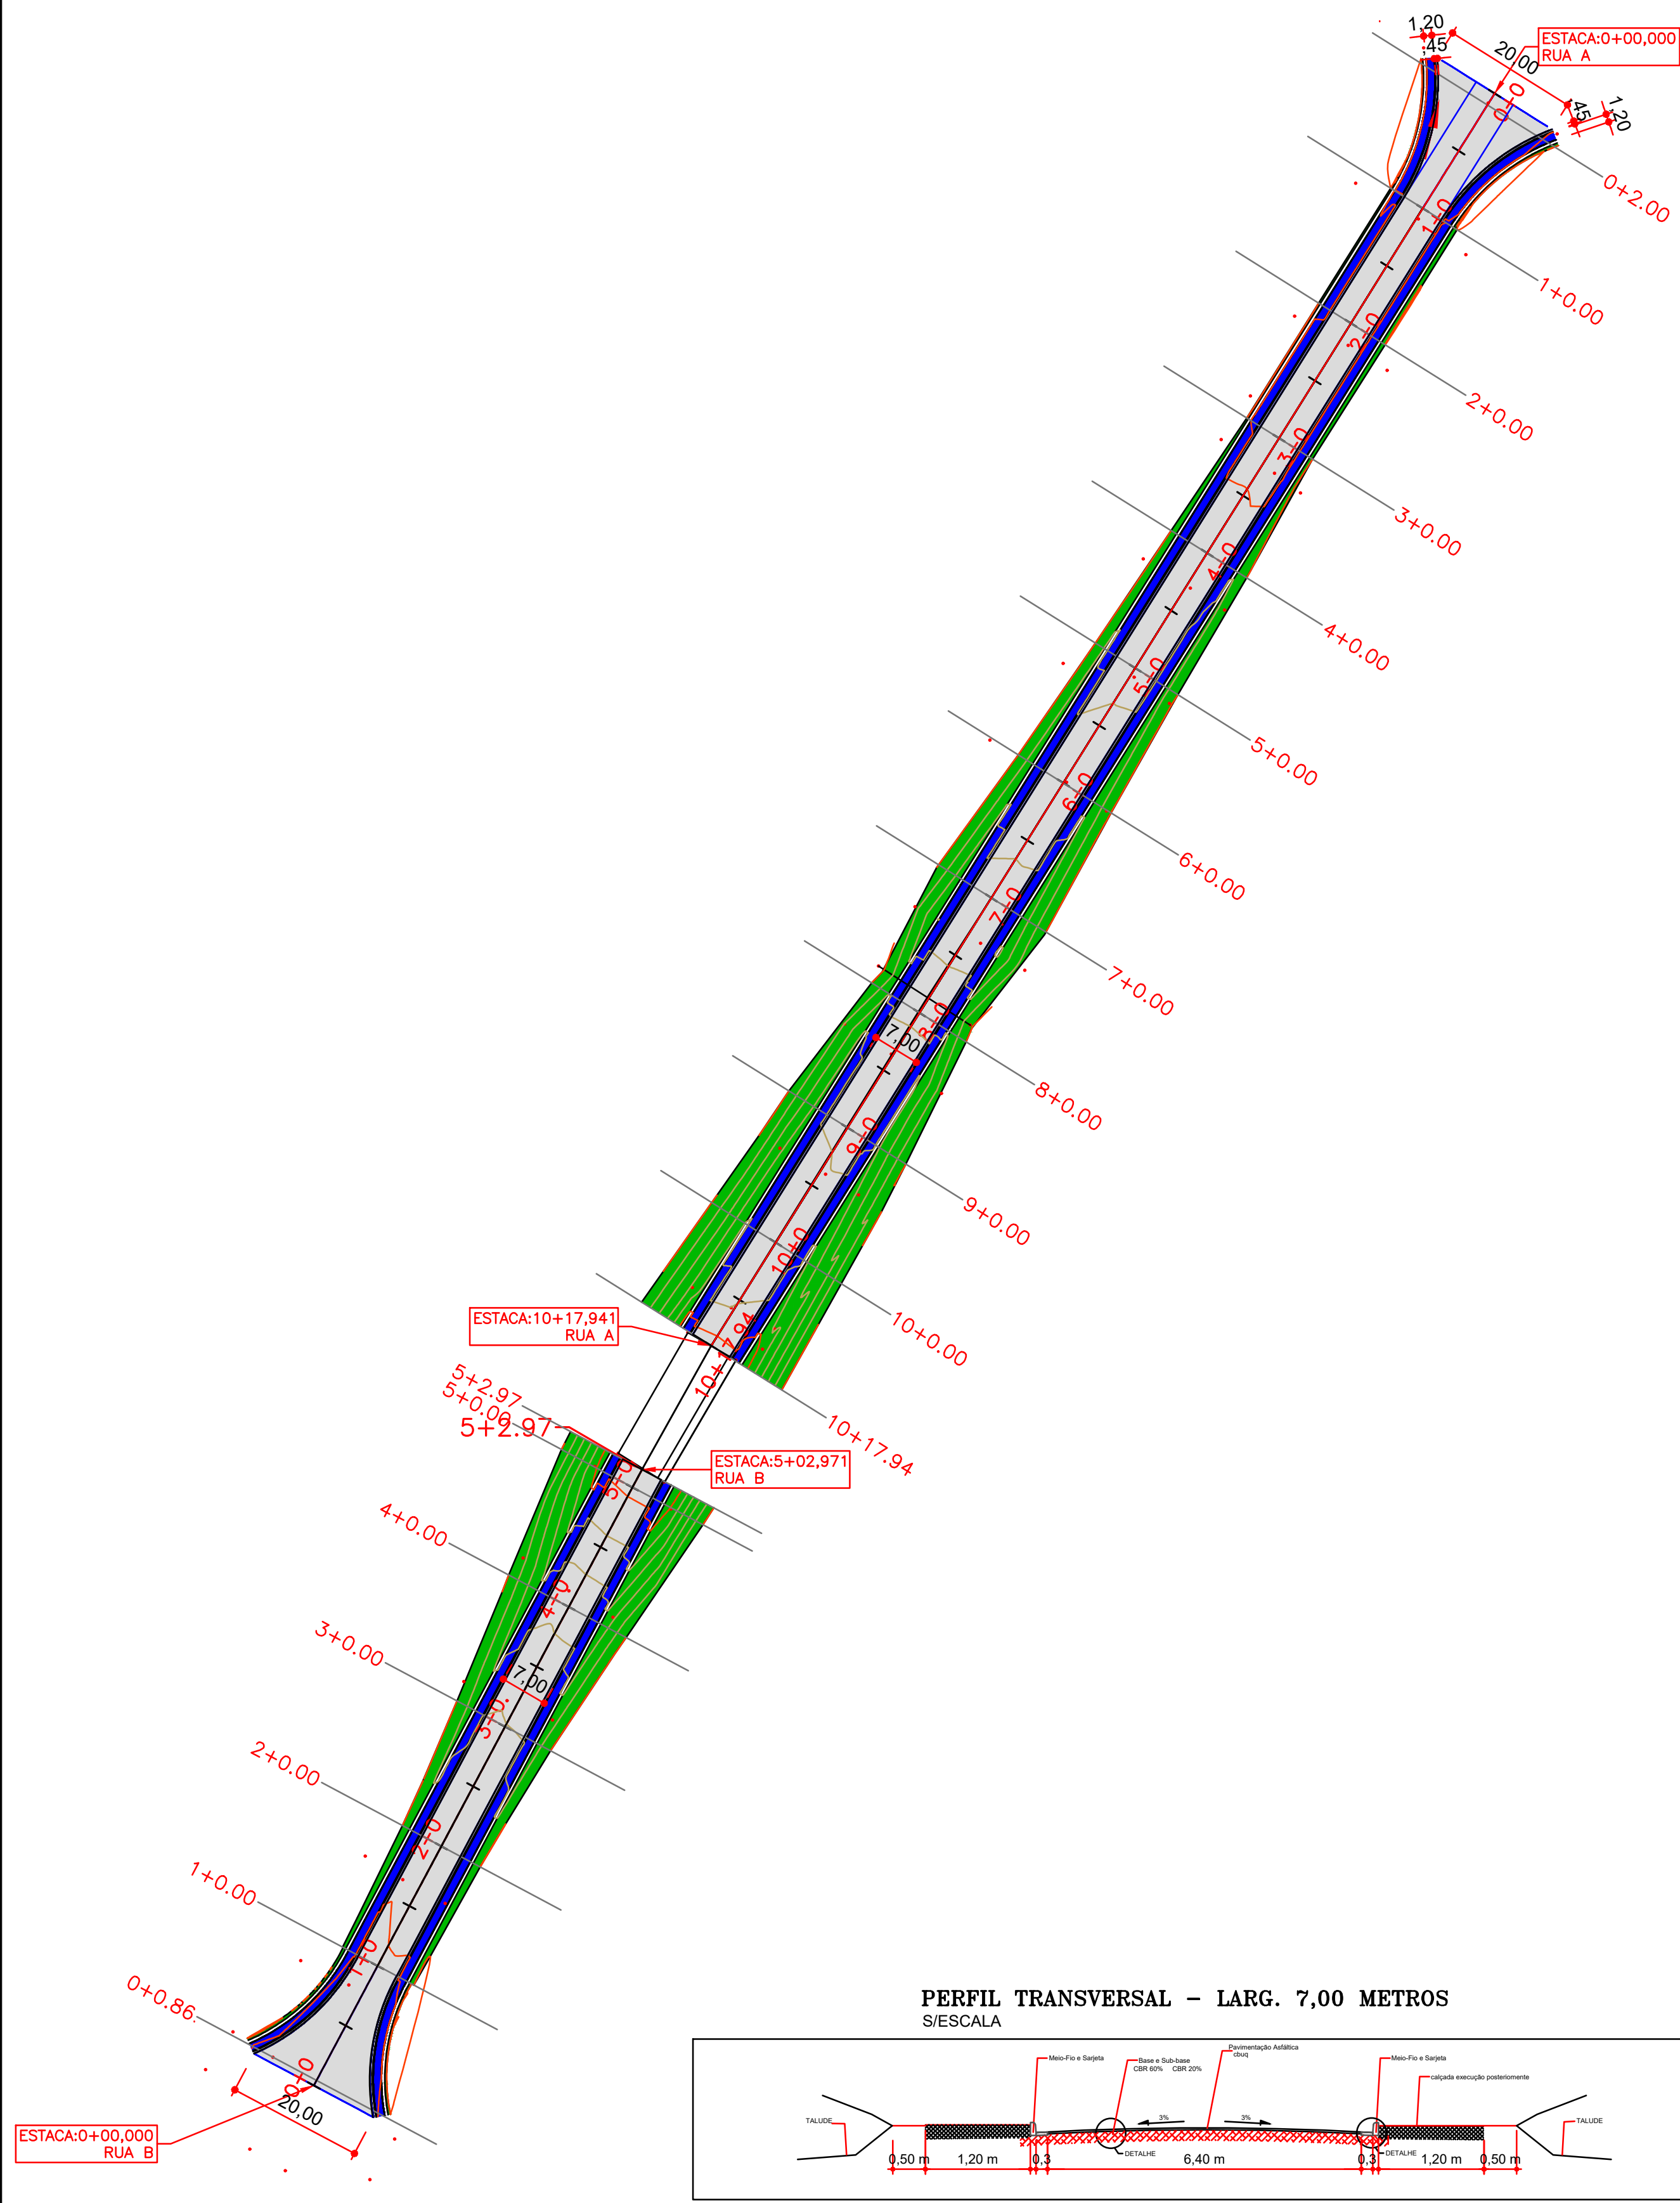

LOCALIZAÇÃO DA JAZIDA
COORD.: LAT.: 6°23'45.19"S LONG.: 47°39'45.46"O
DTM: 2,50 KM

VOLUME TOTAL - RUA A						
Estaca	Área de Corte (m²)	Área de Aterro (m²)	Volume de Corte (m³)	Volume de Aterro (m³)	Volum. Corte Acum. (m³)	Volum. Aterro Acum. (m³)
0+00.00	5.54	0.37	0.00	0.00	0.00	0.00
1+00.00	0.70	1.09	56.25	13.11	56.25	13.11
2+00.00	1.03	0.75	17.40	18.34	73.64	31.45
3+00.00	1.51	0.44	25.42	11.82	99.07	43.27
4+00.00	0.00	5.92	15.08	63.60	114.15	106.87
5+00.00	0.00	11.82	0.00	177.45	114.15	284.32
6+00.00	0.00	20.61	0.00	324.33	114.15	608.65
7+00.00	0.00	35.84	0.00	564.56	114.15	1173.21
8+00.00	0.00	23.30	0.00	591.40	114.15	1764.61
9+00.00	0.00	47.51	0.00	708.01	114.15	2472.62
10+00.00	0.00	64.54	0.00	1120.50	114.15	3593.12
11+00.00	0.00	93.30	0.00	1415.99	114.15	5009.11

VOLUME TOTAL - RUA B						
Estaca	Área de Corte (m²)	Área de Aterro (m²)	Volume de Corte (m³)	Volume de Aterro (m³)	Volum. Corte Acum. (m³)	Volum. Aterro Acum. (m³)
0+00.00	6.00	0.02	0.00	0.00	0.00	0.00
1+00.00	0.73	1.45	64.44	14.05	64.44	14.05
2+00.00	0.00	5.52	7.28	69.74	71.72	83.79
3+00.00	0.00	15.62	0.00	211.48	71.72	295.25
4+00.00	0.00	39.03	0.00	546.47	71.72	841.73
5+00.00	0.00	93.32	0.00	1323.49	71.72	2165.22
6+00.00	0.00	96.12	0.00	281.45	71.72	2446.67

Material(s) at Station 0+20.00			
Material Name	Area	Volume	Cumulative Volume
CORTE	0.70	56.25	56.25
ATERRO	1.09	13.11	13.11

Material(s) at Station 1+00.00			
Material Name	Area	Volume	Cumulative Volume
CORTE	0.00	0.00	114.15
ATERRO	11.82	177.45	284.32

Material(s) at Station 0+00.86			
Material Name	Area	Volume	Cumulative Volume
CORTE	0.00	0.00	114.15
ATERRO	47.51	708.01	2472.62

Material(s) at Station 0+60.00			
Material Name	Area	Volume	Cumulative Volume
CORTE	0.00	0.00	71.72
ATERRO	15.62	211.48	295.25

Material(s) at Station 1+02.97			
Material Name	Area	Volume	Cumulative Volume
CORTE	0.00	0.00	71.72
ATERRO	96.12	281.45	2446.67

Material(s) at Station 0+40.00			
Material Name	Area	Volume	Cumulative Volume
CORTE	1.03	17.40	73.64
ATERRO	0.75	18.34	31.45

Material(s) at Station 1+20.00			
Material Name	Area	Volume	Cumulative Volume
CORTE	0.00	0.00	114.15
ATERRO	20.61	324.33	608.65

Material(s) at Station 2+00.00			
Material Name	Area	Volume	Cumulative Volume
CORTE	0.00	0.00	114.15
ATERRO	64.54	1120.50	3593.12

Material(s) at Station 0+20.00			
Material Name	Area	Volume	Cumulative Volume
CORTE	0.73	64.44	64.44
ATERRO	1.45	14.05	14.05

Material(s) at Station 0+80.00			
Material Name	Area	Volume	Cumulative Volume
CORTE	0.00	0.00	71.72
ATERRO	39.03	546.47	841.73


Material(s) at Station 0+60.00			
Material Name	Area	Volume	Cumulative Volume
CORTE	1.51	25.42	99.07
ATERRO	0.44	11.82	43.27

Material(s) at Station 1+40.00			
Material Name	Area	Volume	Cumulative Volume
CORTE	0.00	0.00	114.15
ATERRO	35.84	564.56	1173.21

Material(s) at Station 2+17.94			
Material Name	Area	Volume	Cumulative Volume
CORTE	0.00	0.00	114.15
ATERRO	93.30	1415.99	5009.11

Material(s) at Station 0+40.00			
Material Name	Area	Volume	Cumulative Volume
CORTE	0.00	7.28	71.72
ATERRO	5.52	69.74	83.79

Material(s) at Station 1+00.00			
Material Name	Area	Volume	Cumulative Volume
CORTE	0.00	0.00	71.72
ATERRO	93.32	1323.49	2165.22

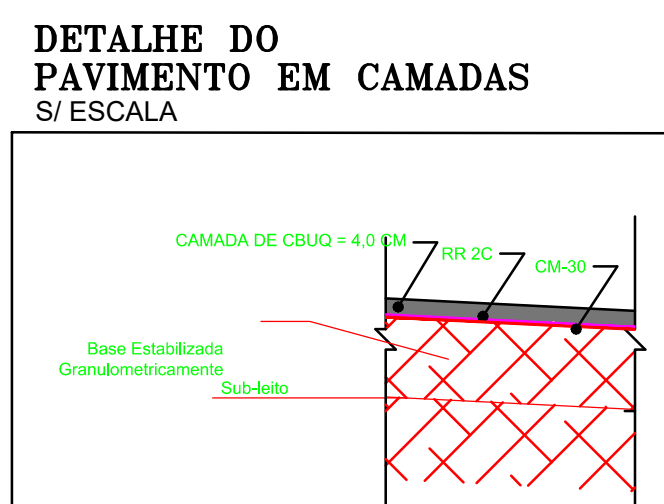

PREFEITURA:

BOMBEIRO OU NATURATINS:

PROJETO

folha: 01/01

OBRA: PAVIMENTAÇÃO ASFÁLTICA

PROPRIETÁRIO: PREFEITURA MUNICIPAL DE NAZARÉ

CNPJ/CPF: 00.766.691/0001-39

ENDEREÇO: RUA ZACARIAS DE OLIVEIRA, CENTRO, NAZARÉ /TO

CONTEÚDO

LOCALIZAÇÃO DAS RUAS

PERFIL TRANSVERSAL

DETALHAMENTO DAS CAMADAS DO PAVIMENTO

TERRENO:

Prefeitura Municipal de Nazaré

ESCALA:

DESENHO:

DATA:

Como indicado

MARCOS

MAIO/2026

Autor:

Marcos Oliveira Da Silva

Engenheiro Civil

Crea 313.250-DTO