



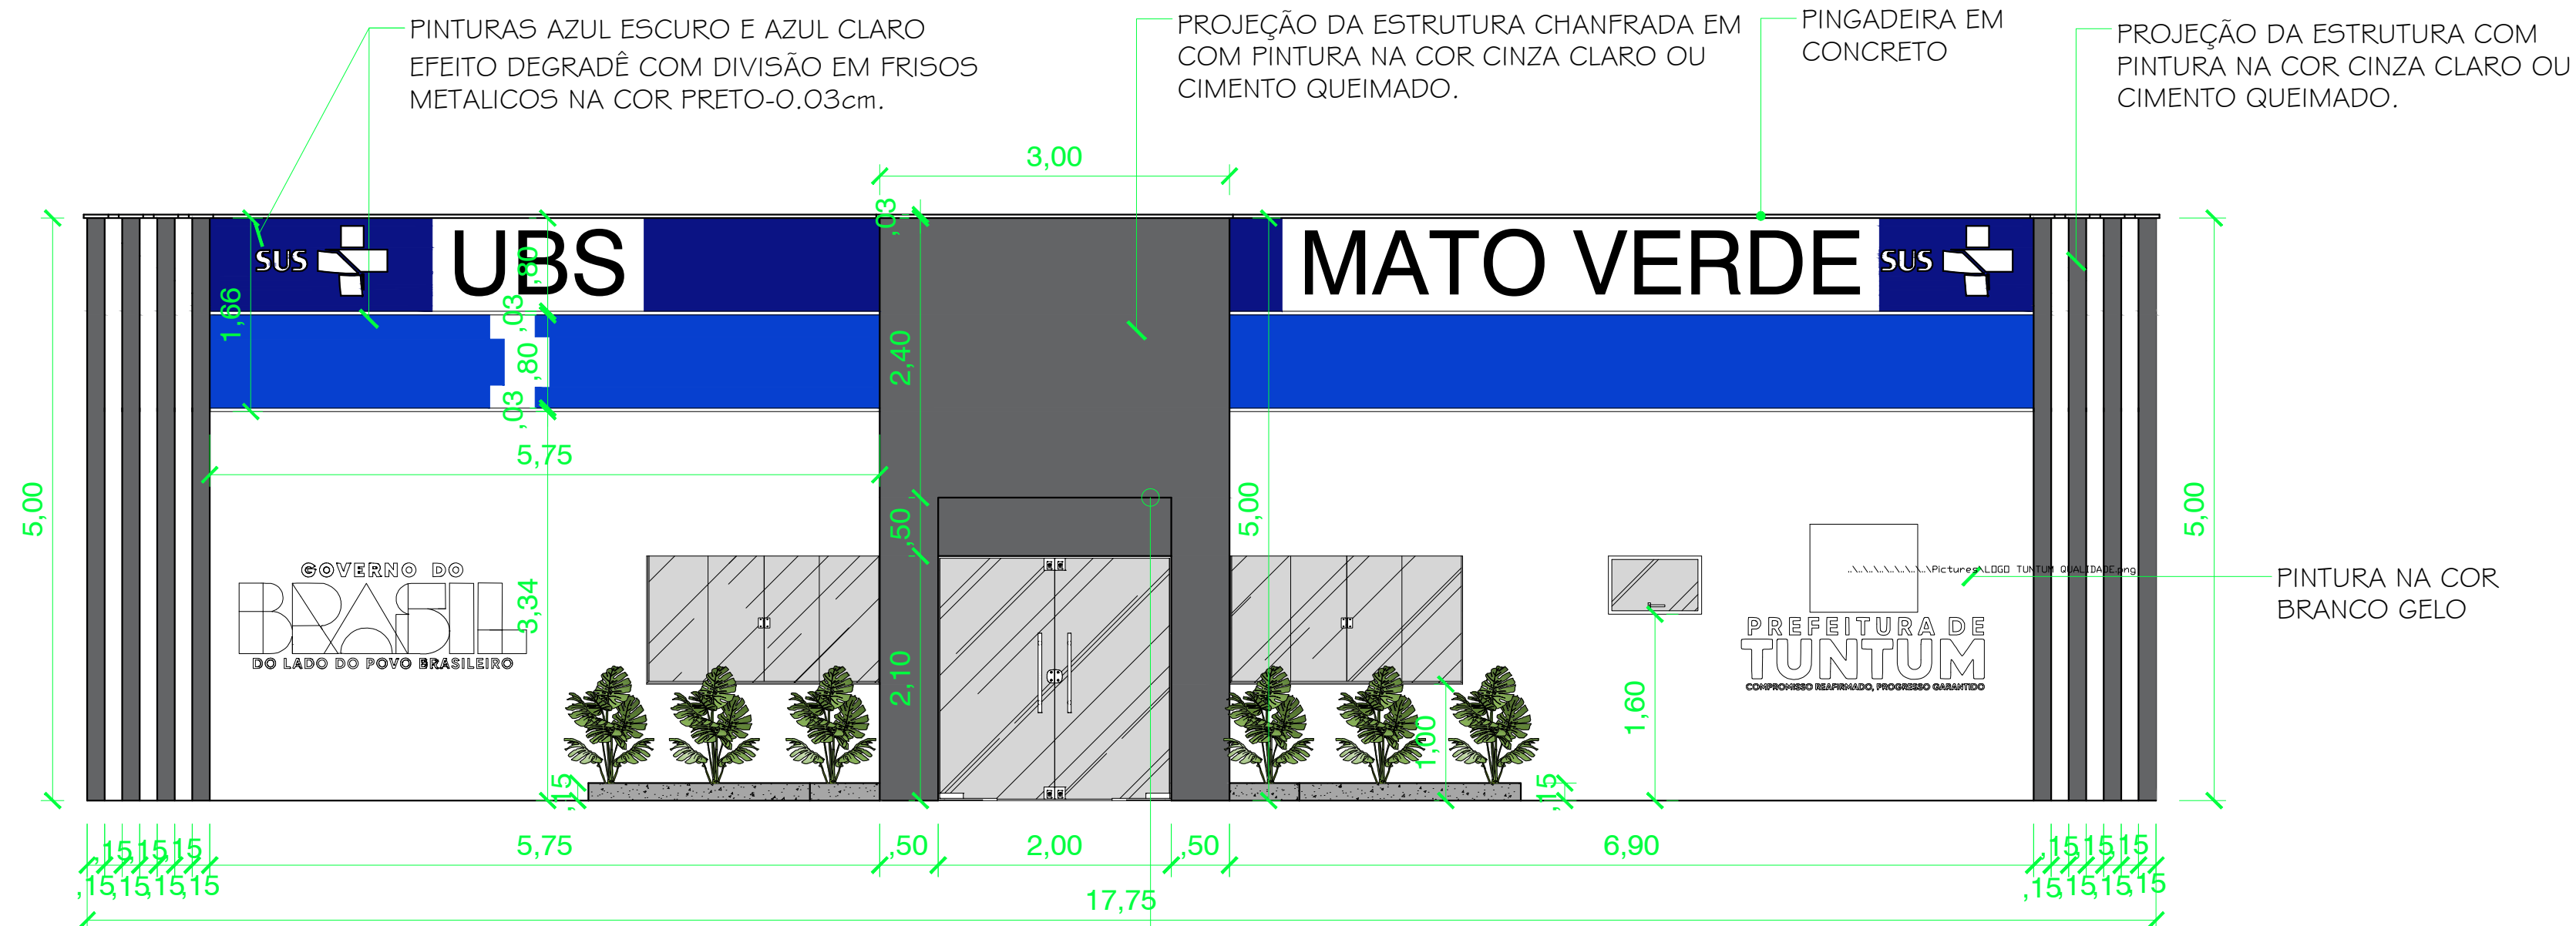

FACHADA


ESCALA 1/50

OBS. DETALHAMENTO O I (CHANFRO)

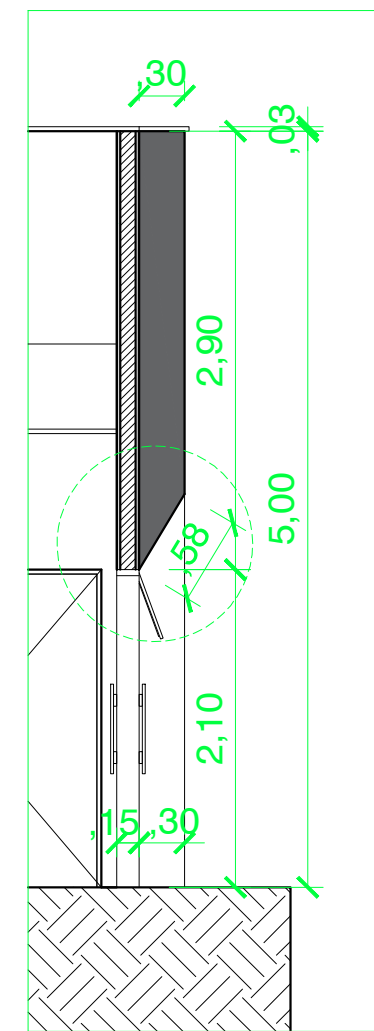

DET. 01

ESCALA 1/50

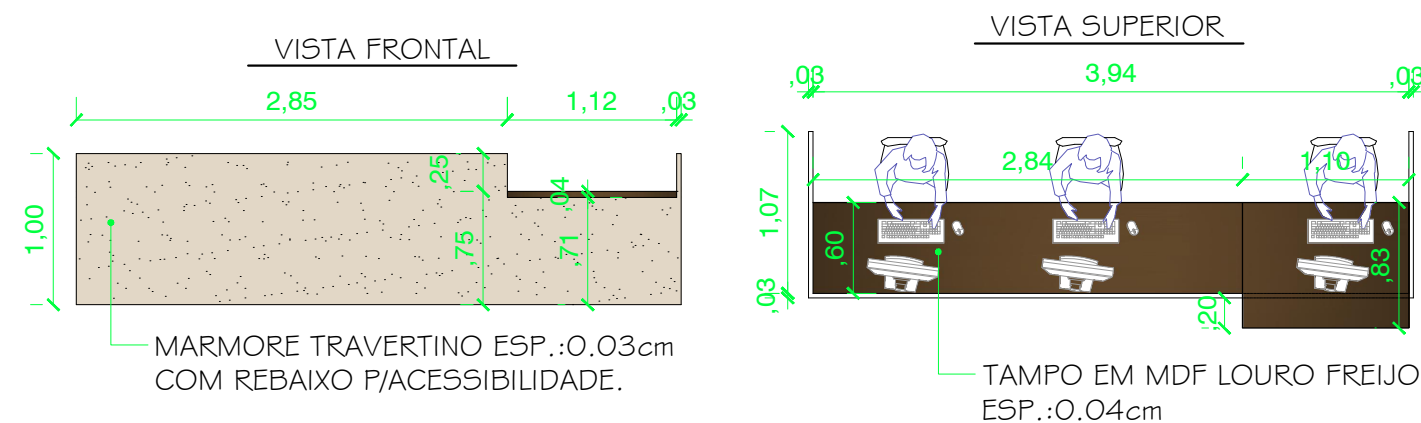


DET. BALCÃO

ESCALA 1/50

DET. BALCÃO

ESCALA 1/50

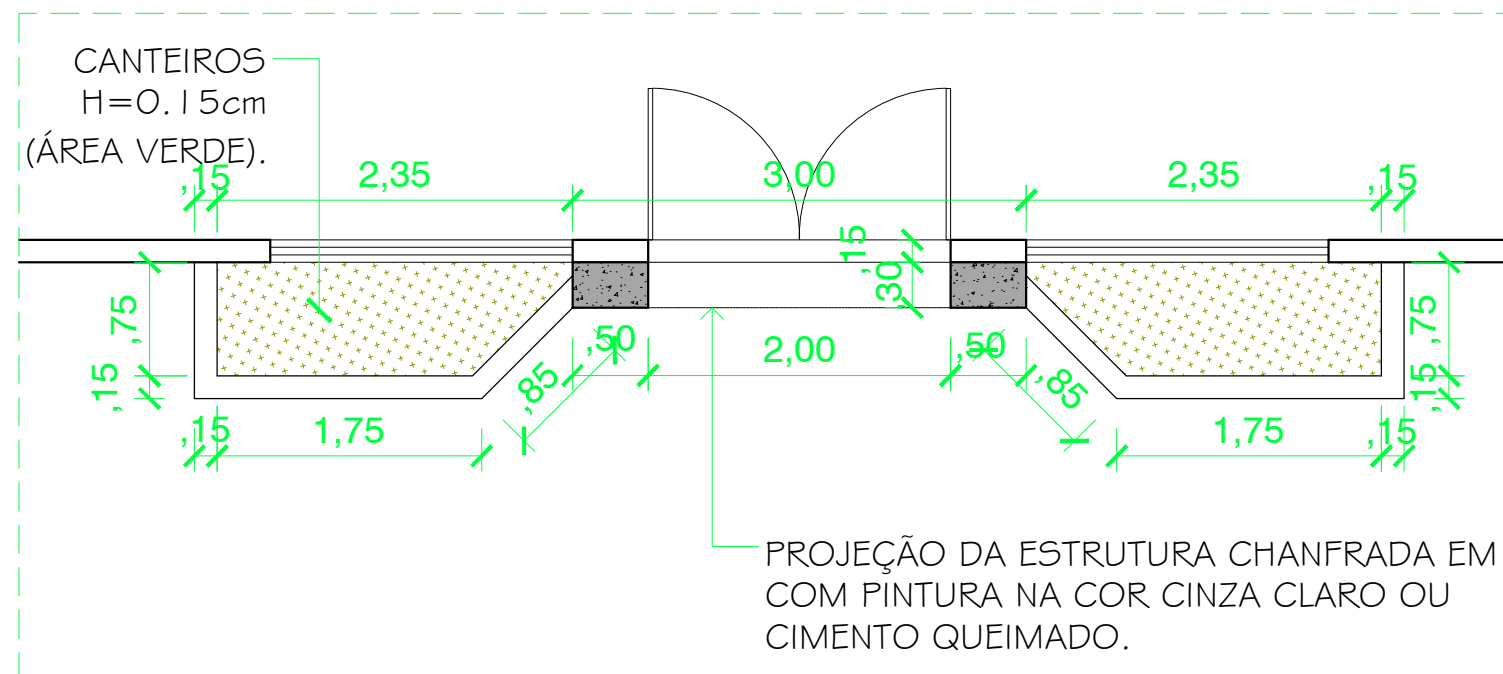

DET. 001 (CANTEIRO FACHADA)

ESCALA 1/50