

SEÇÕES TRANSVERSAIS PRAÇA NOVA DESCOBERTA - LIMPEZA MATERIAL ORGÂNICO
ESC.: 1/200

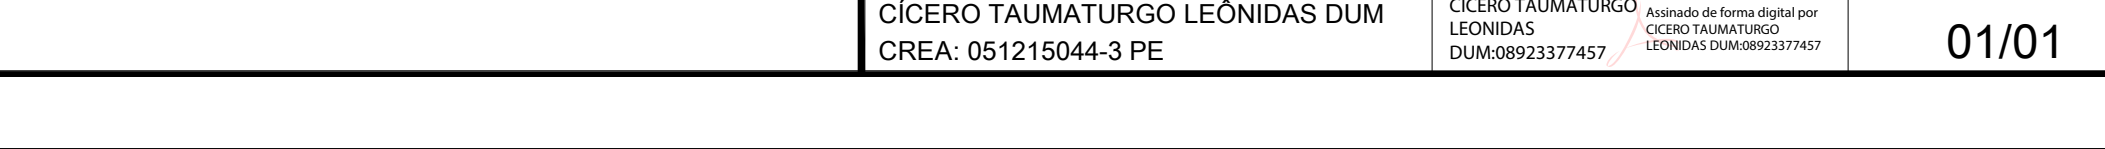
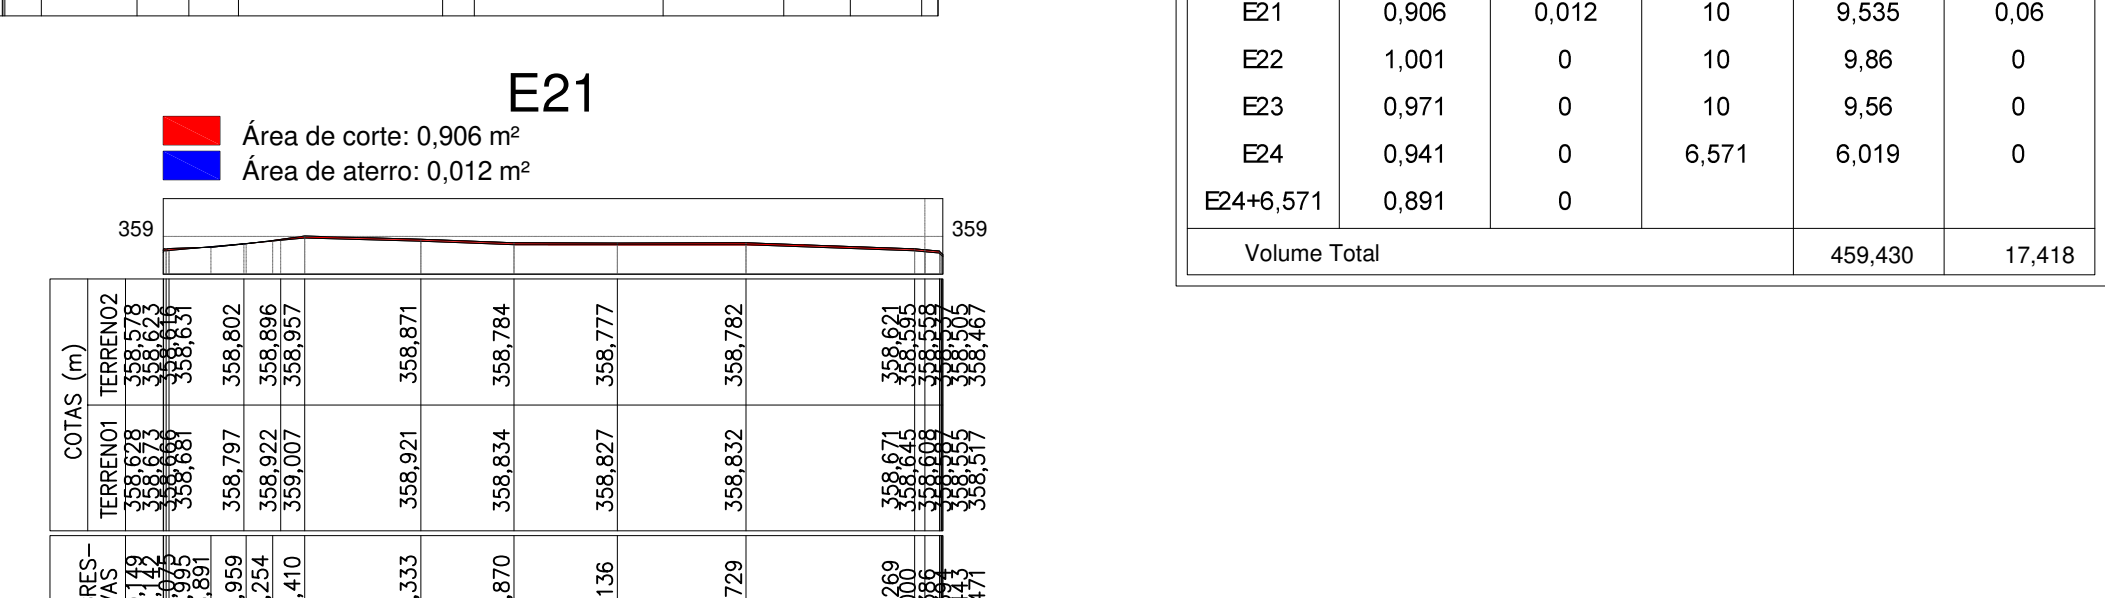
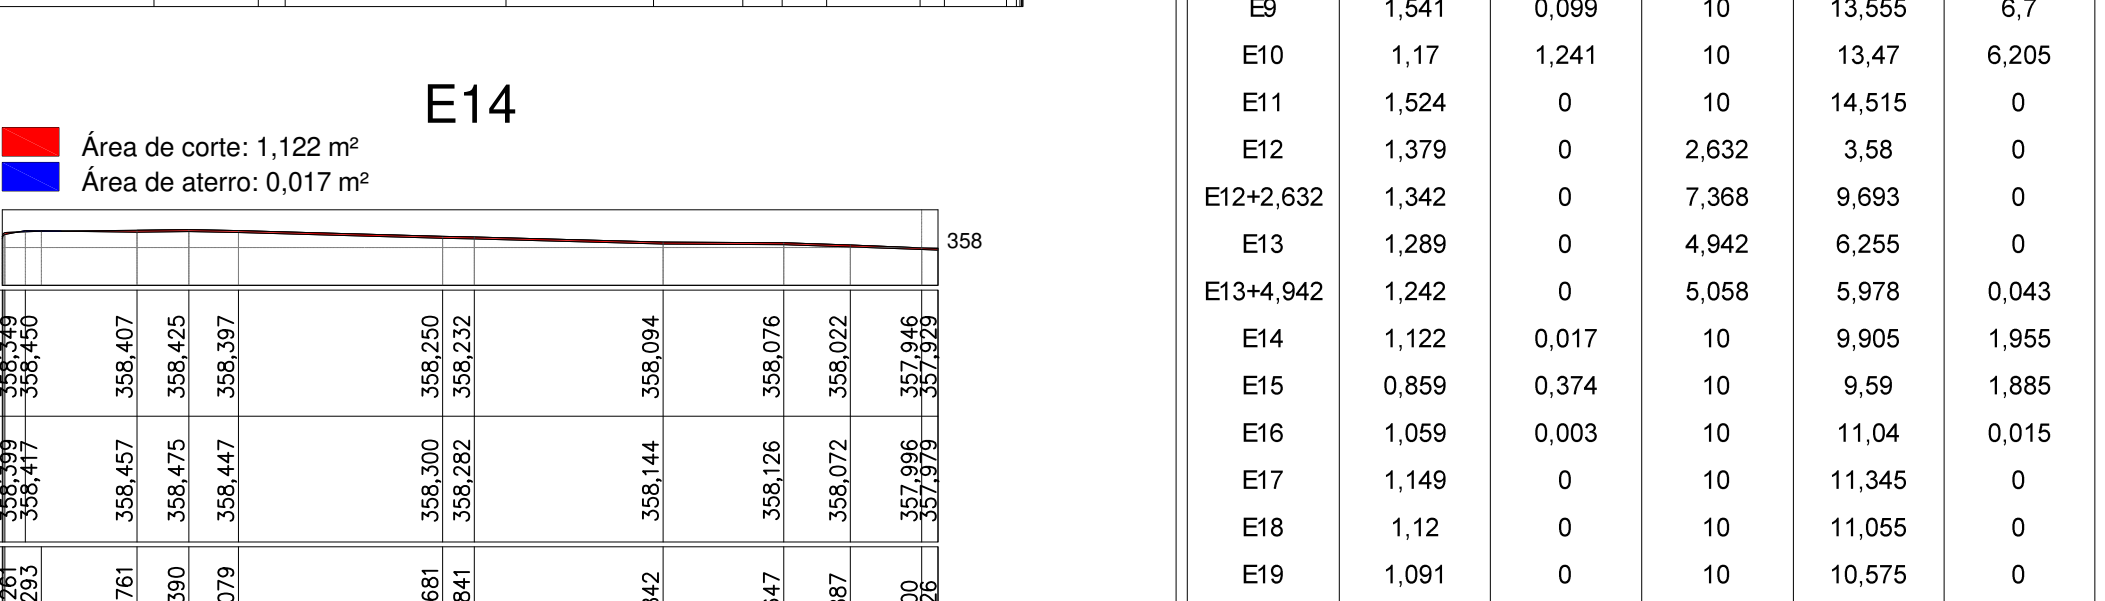
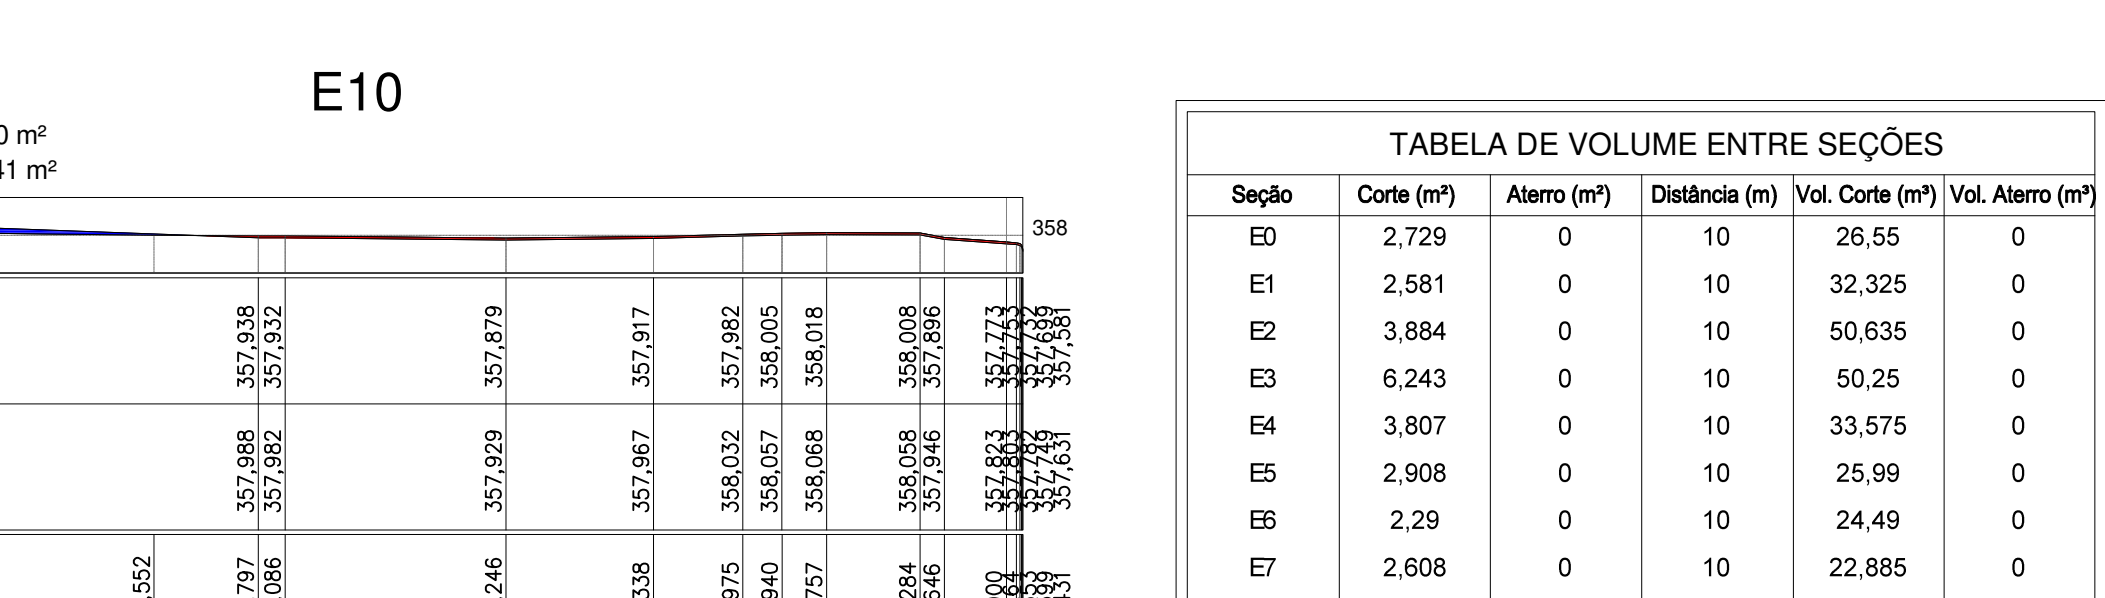
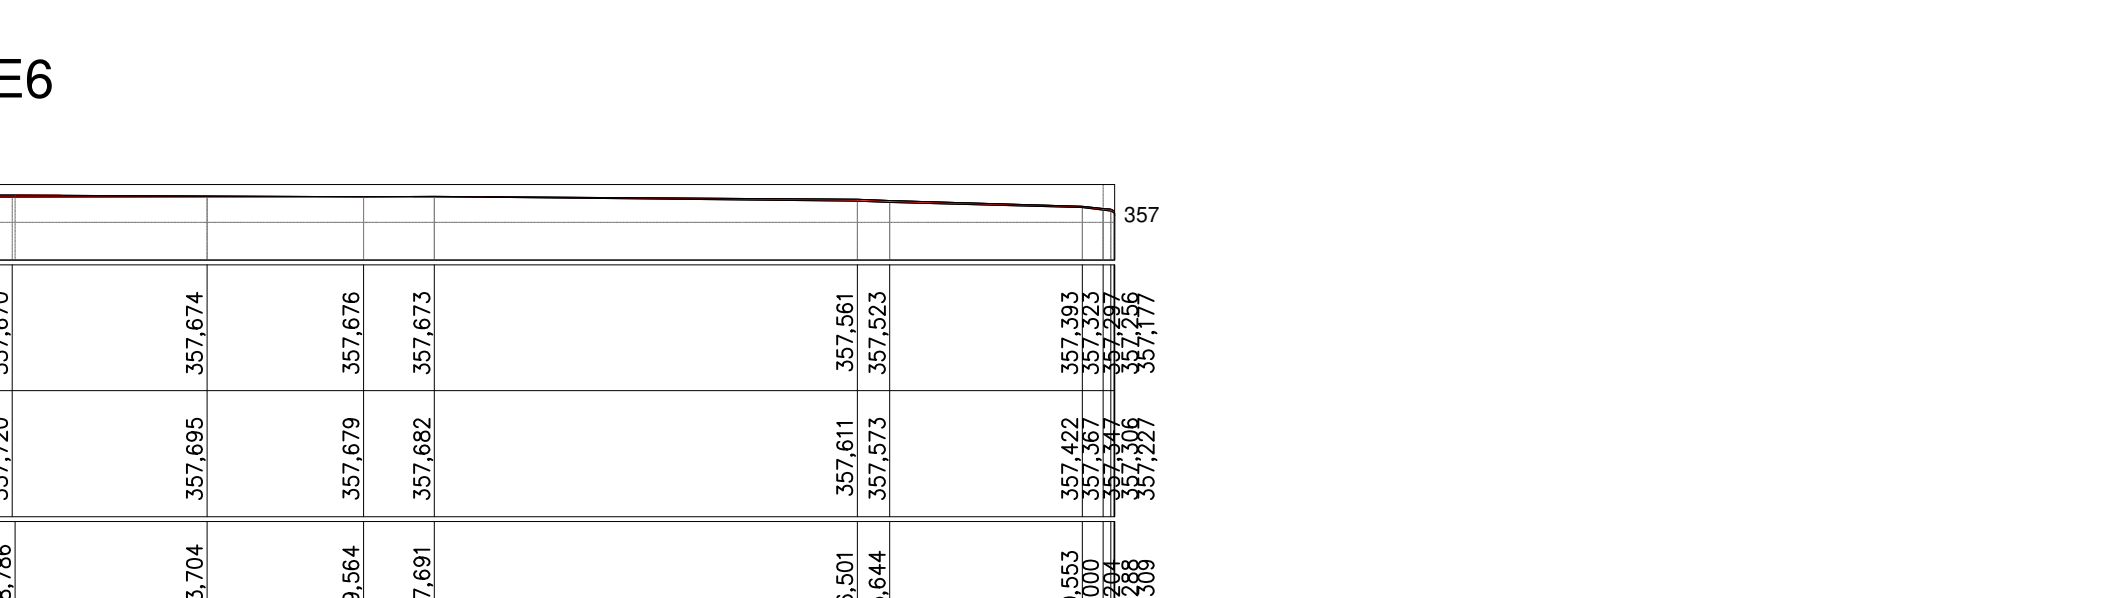
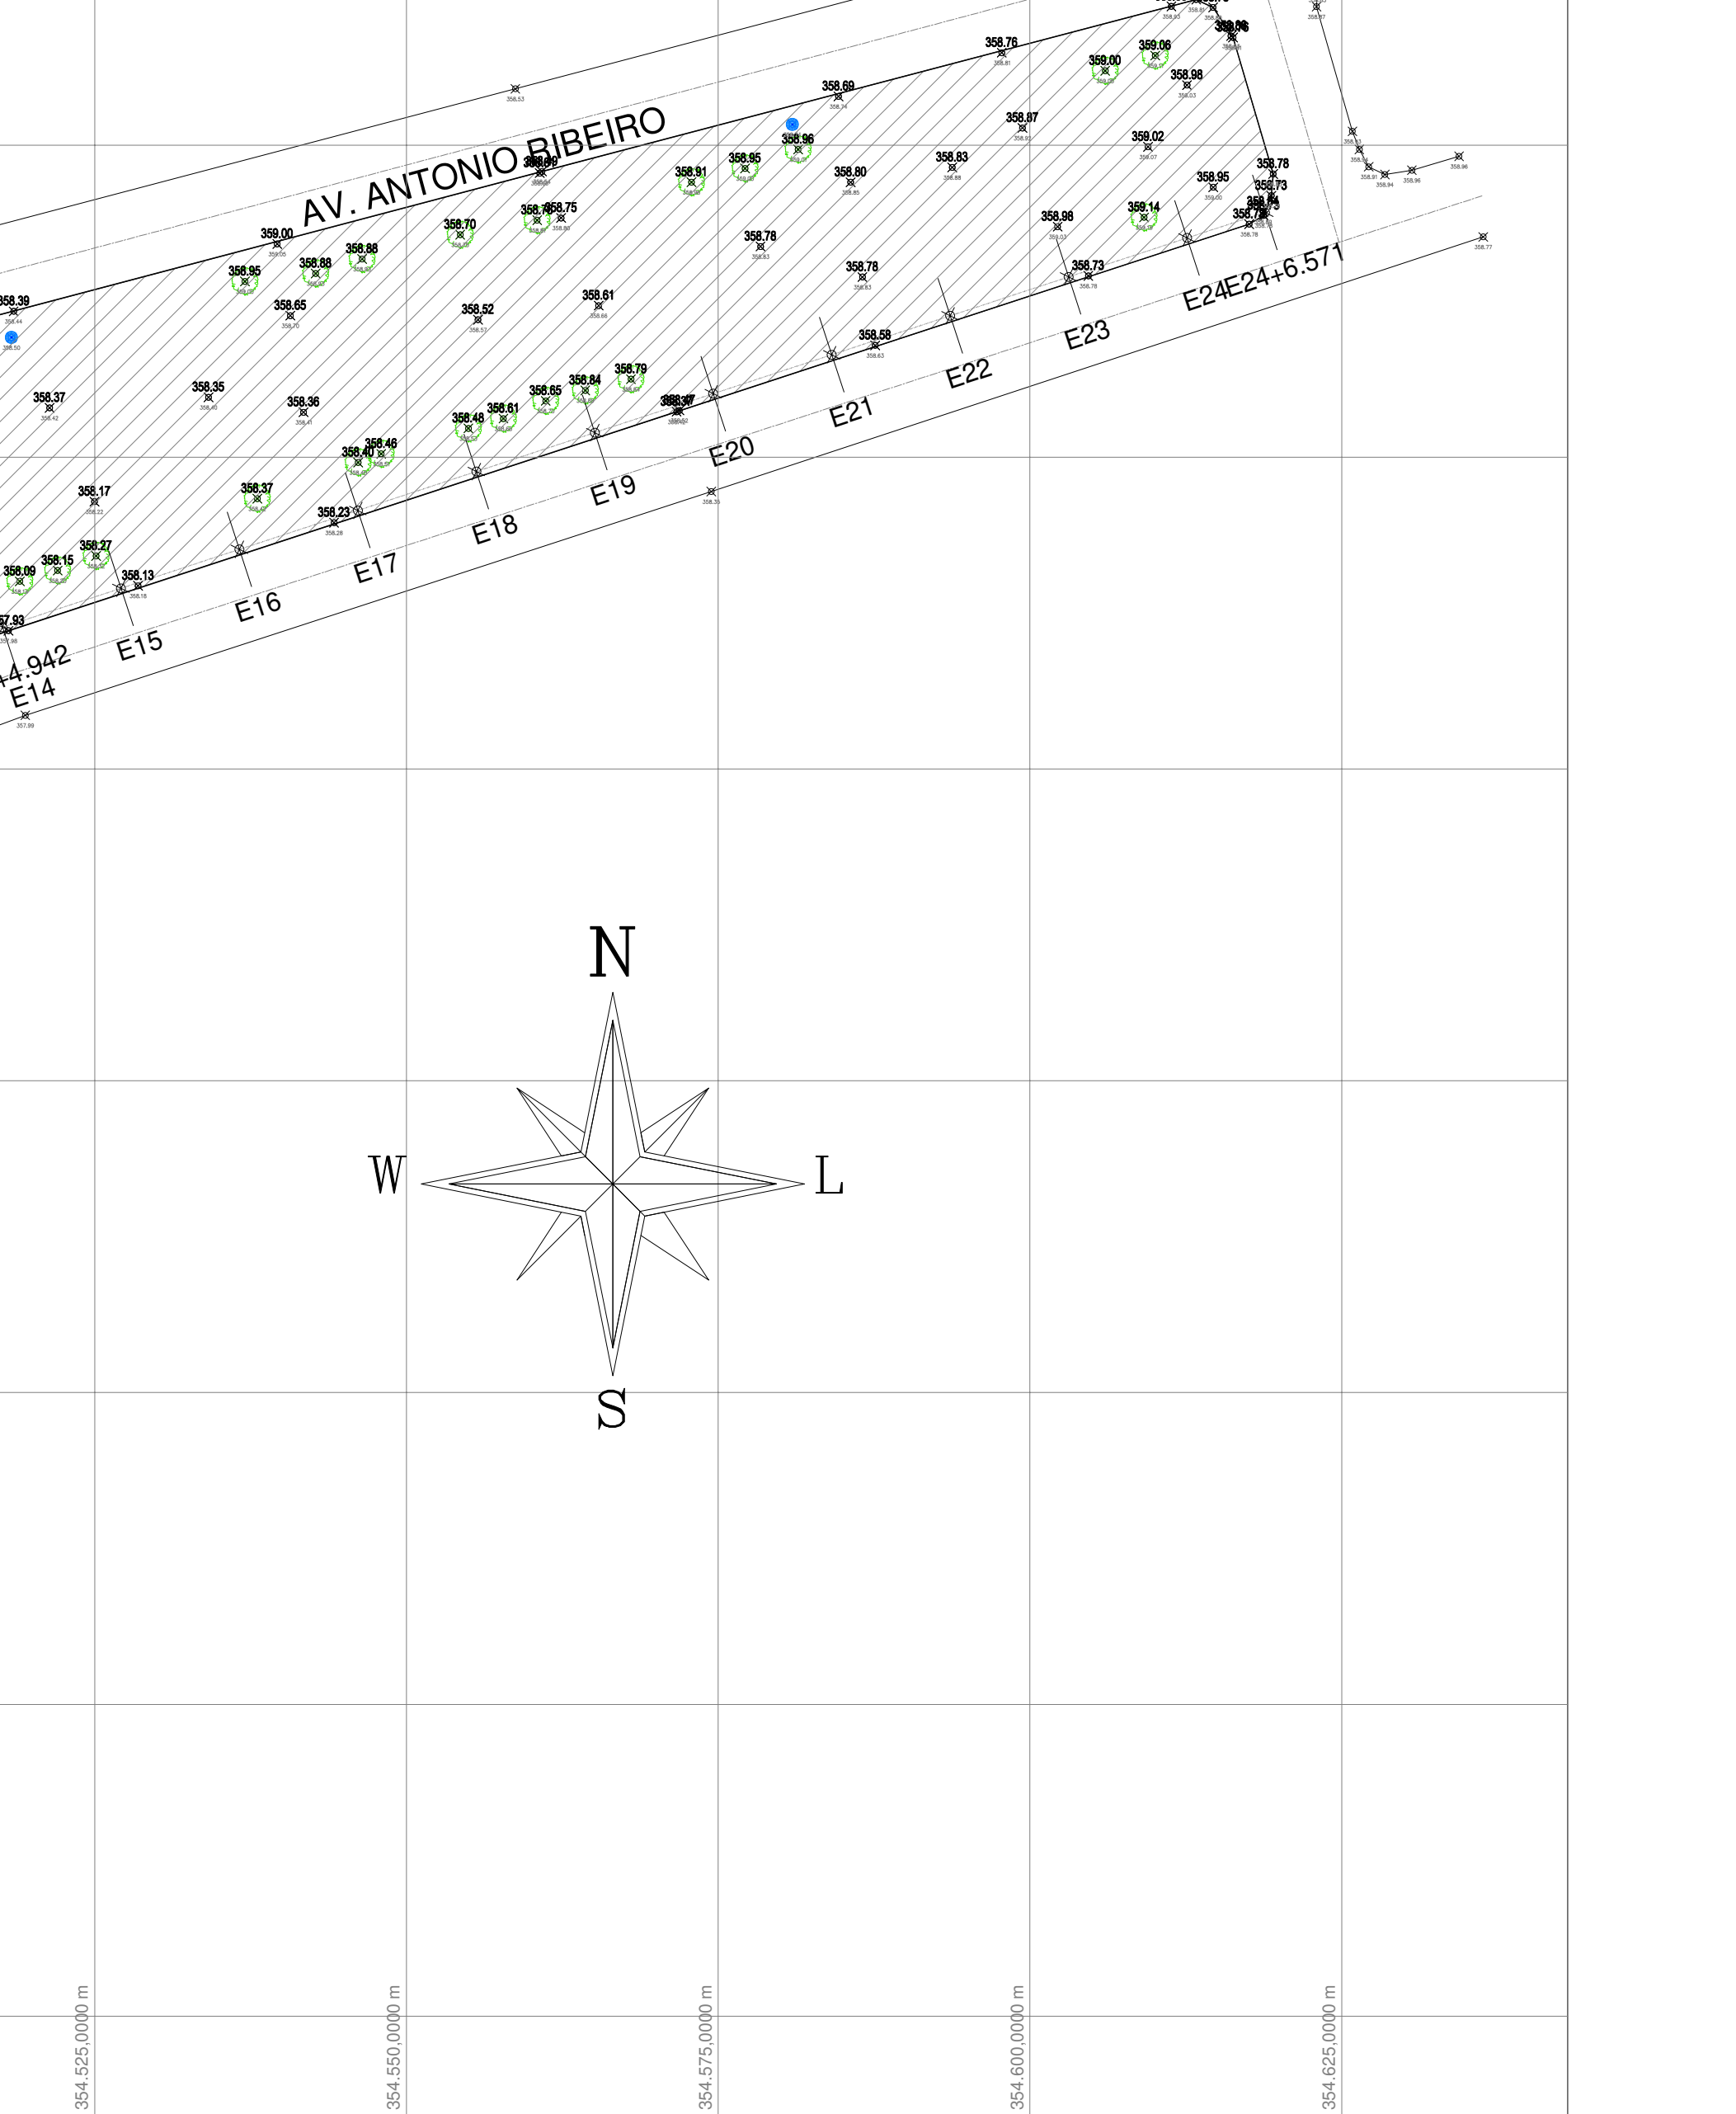
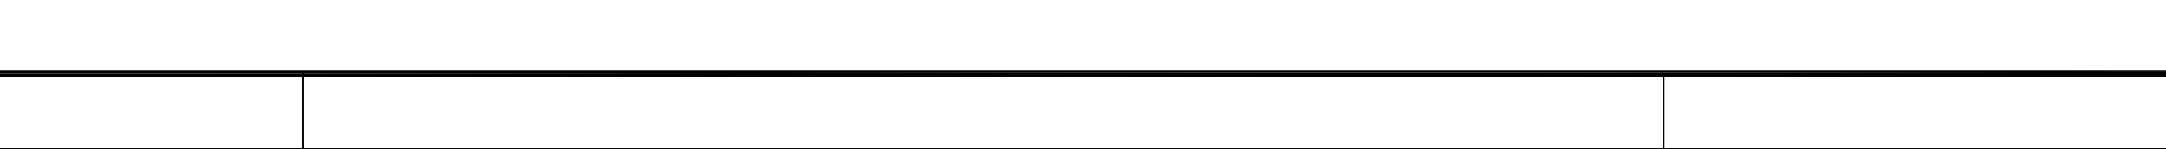
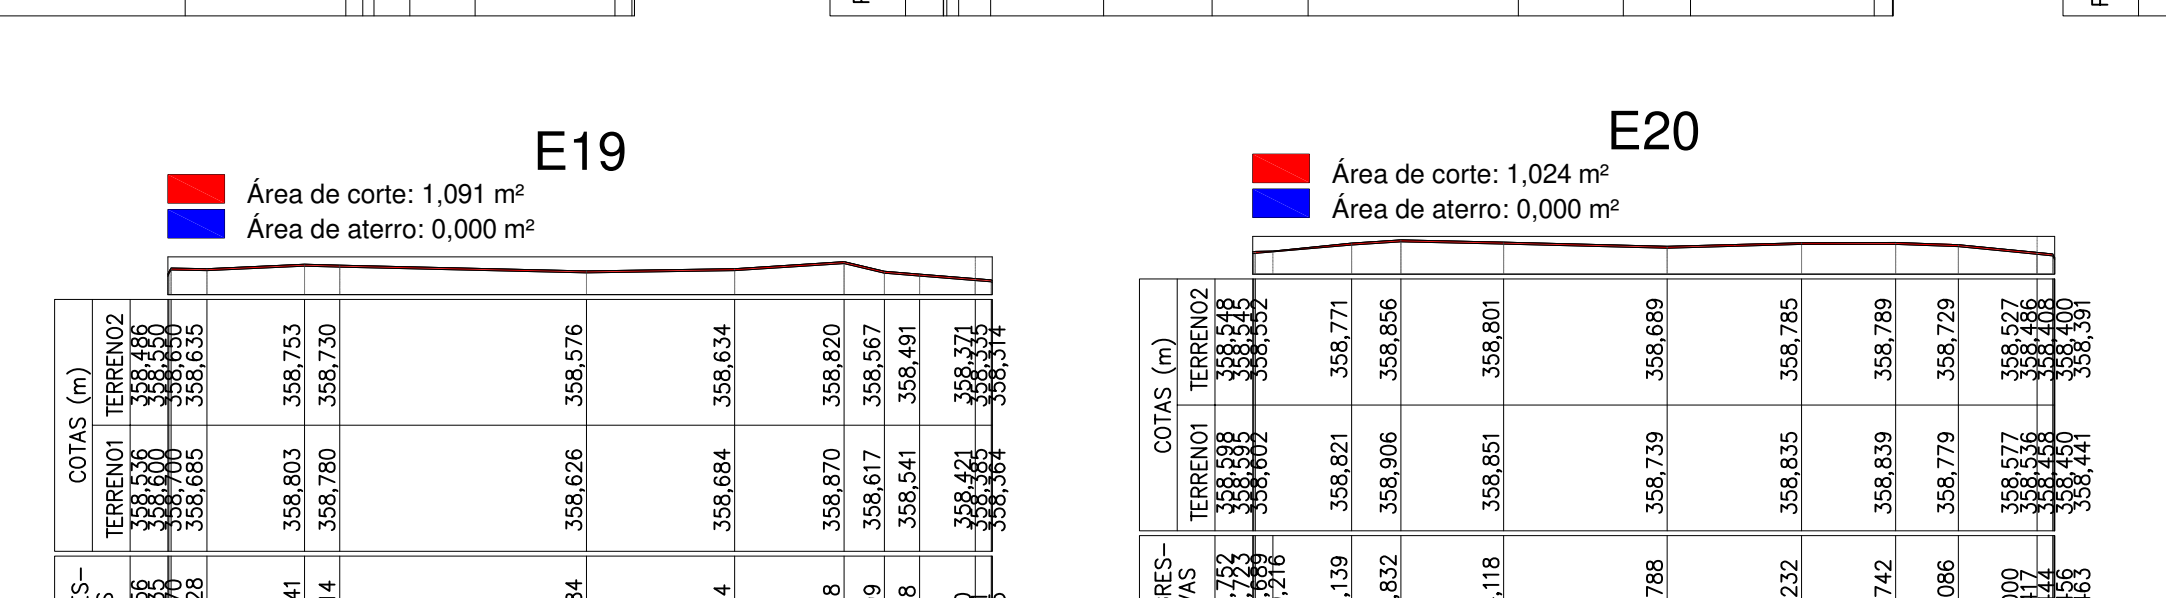
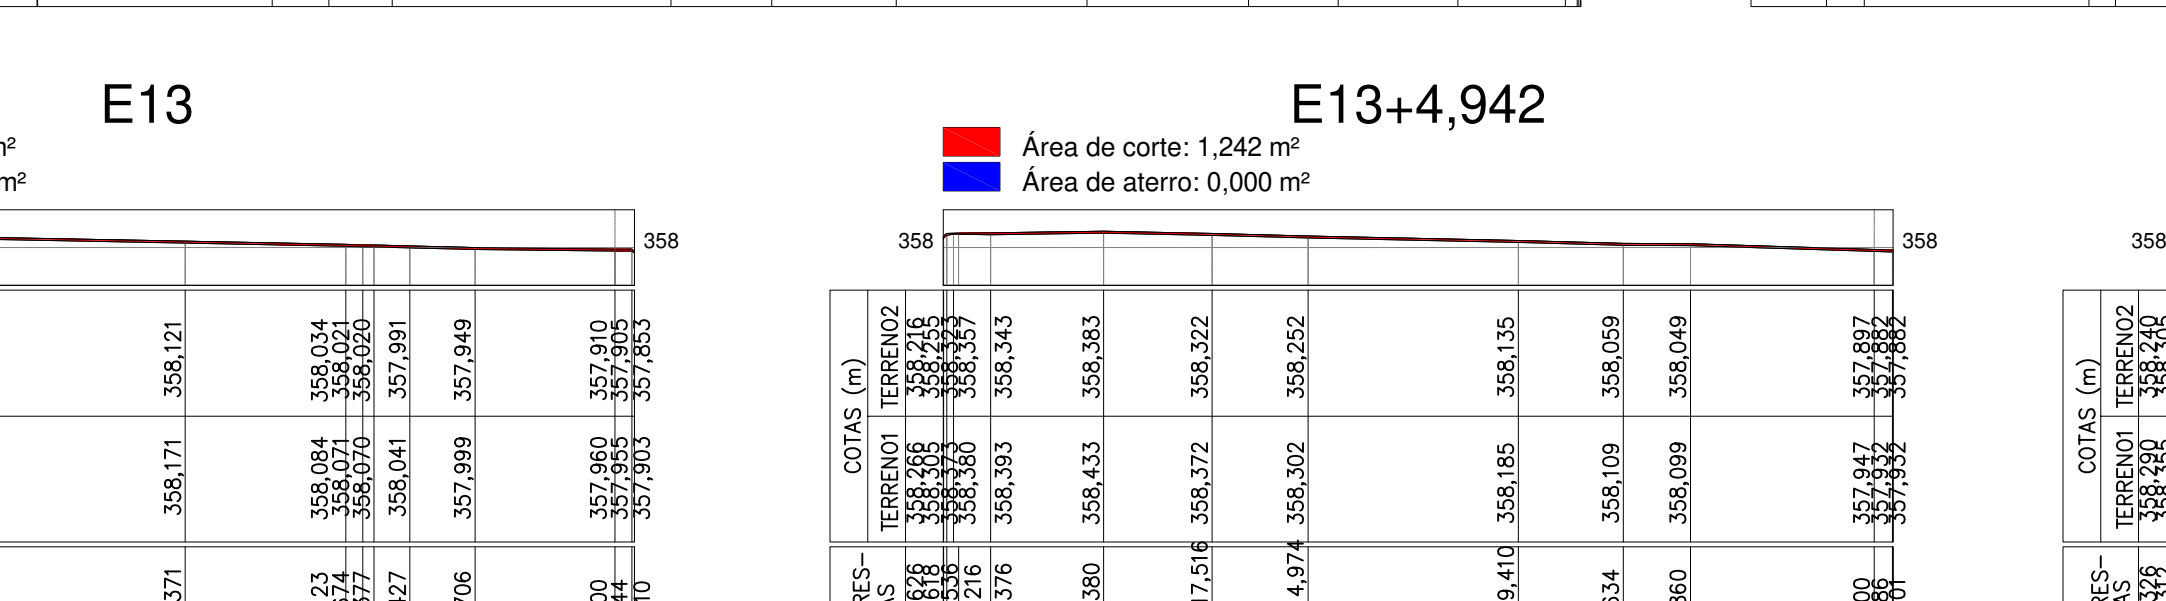
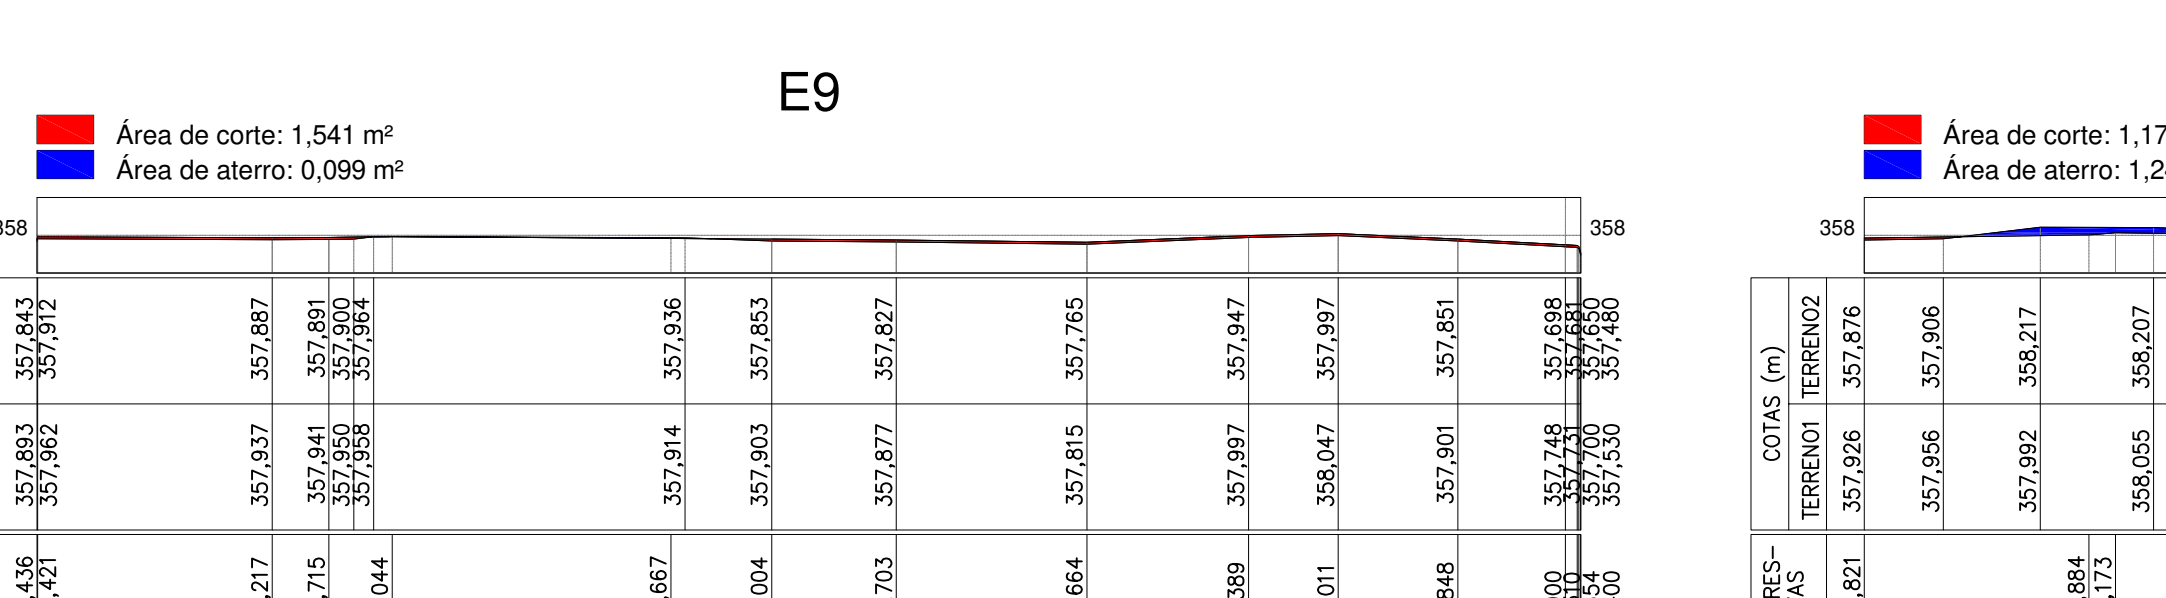
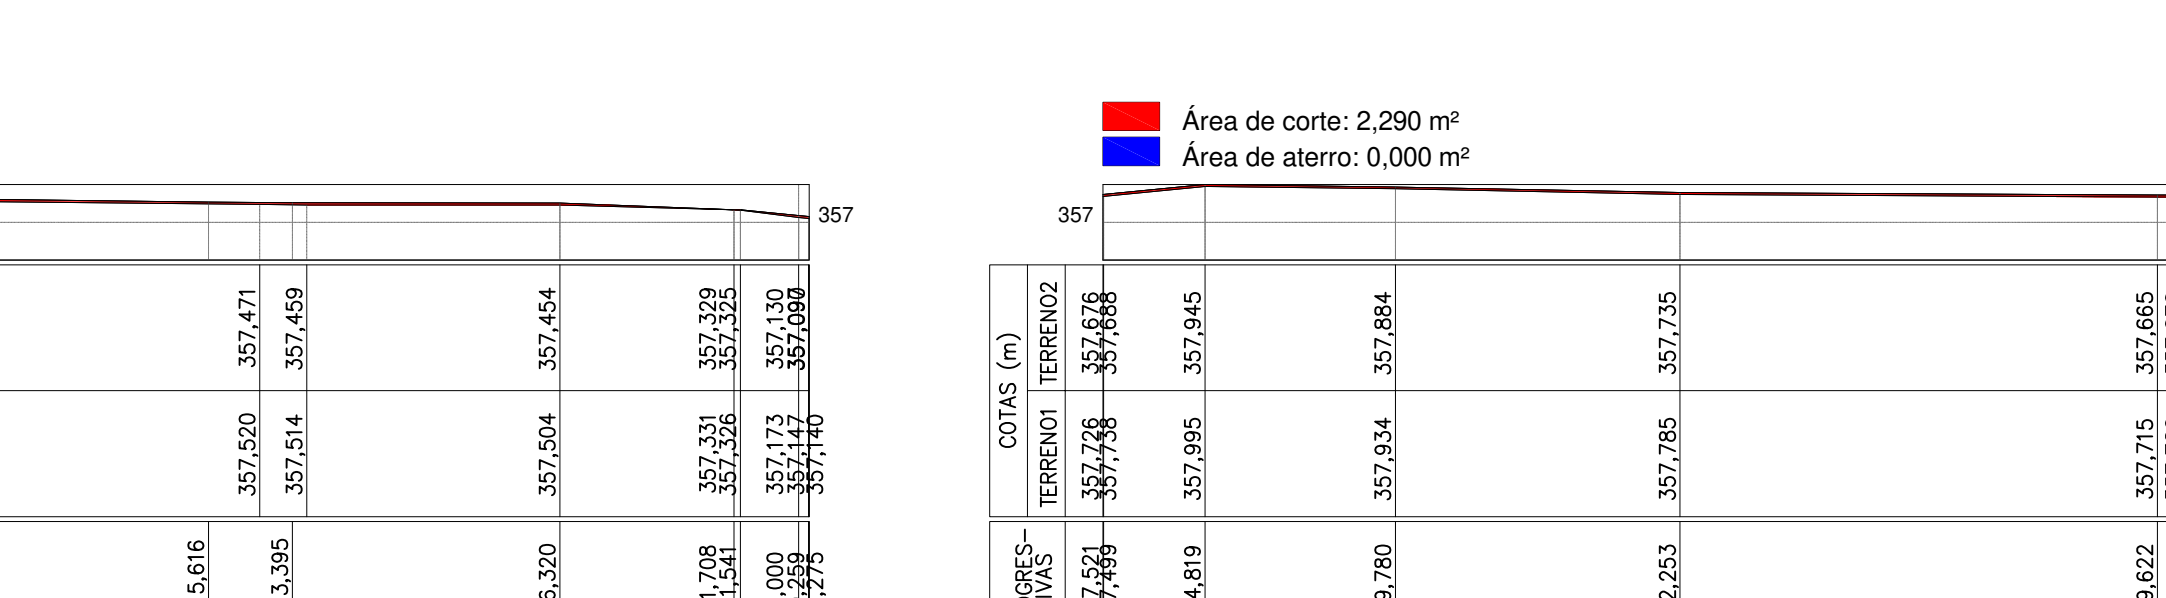
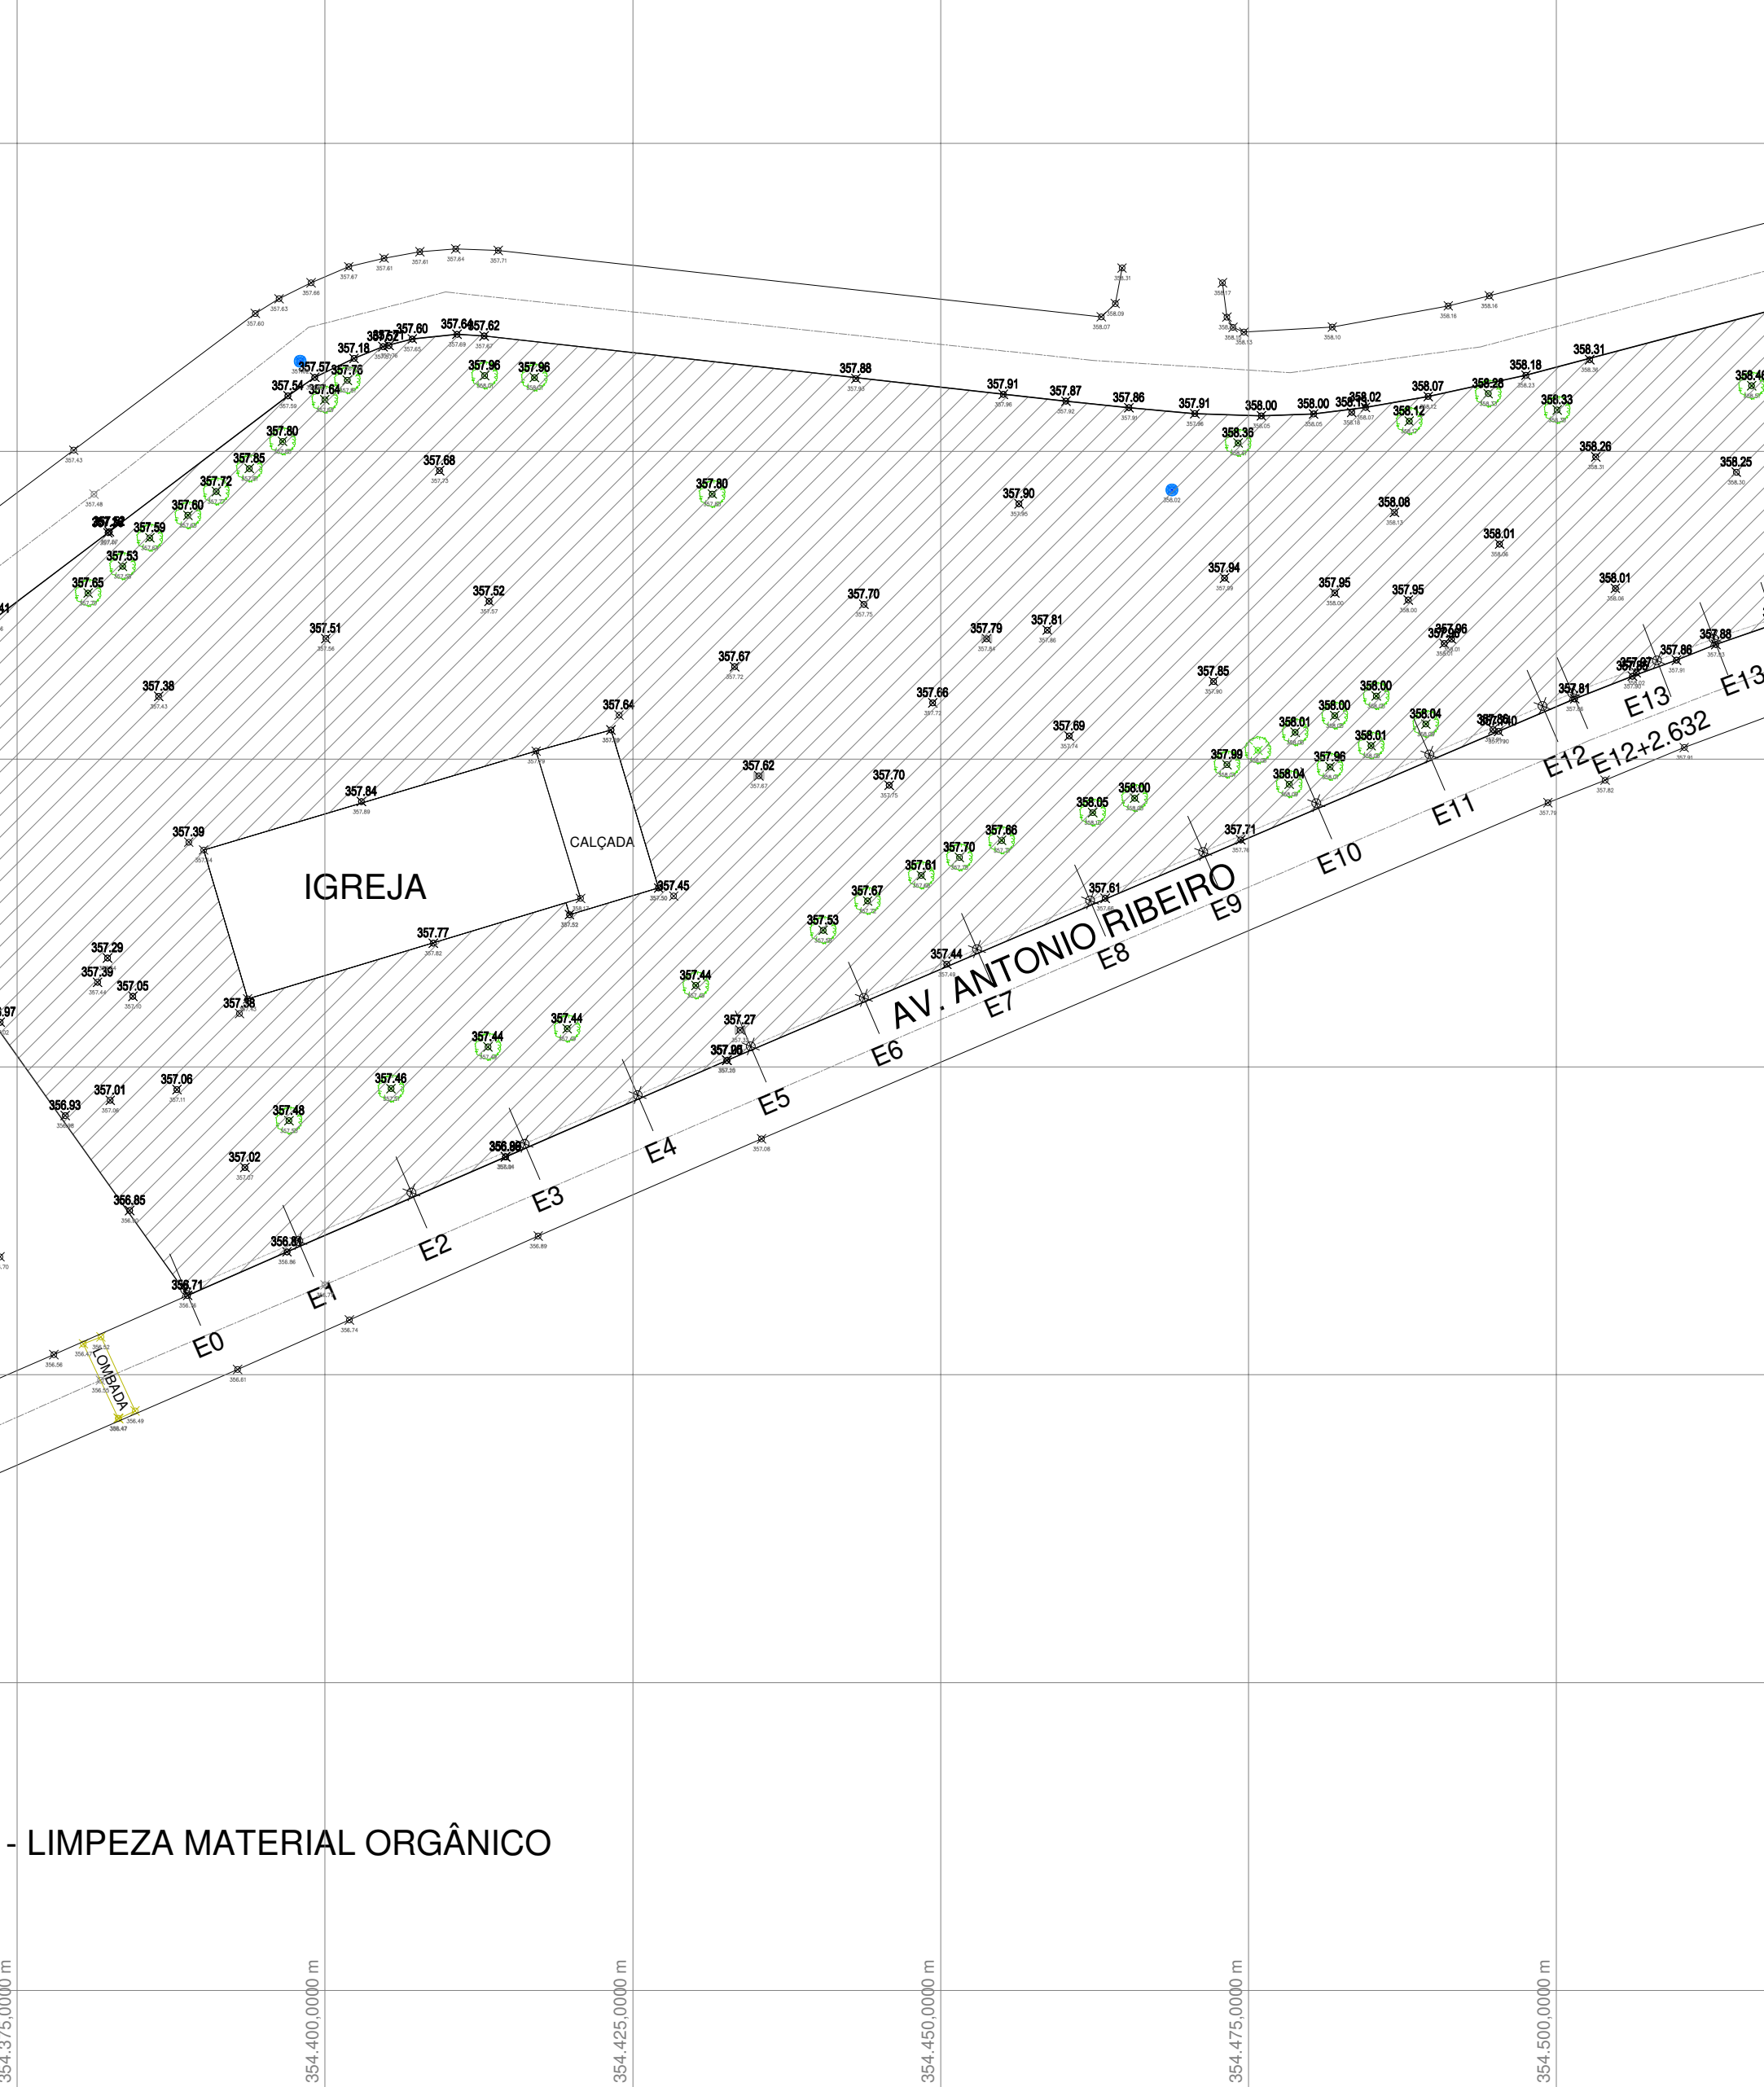
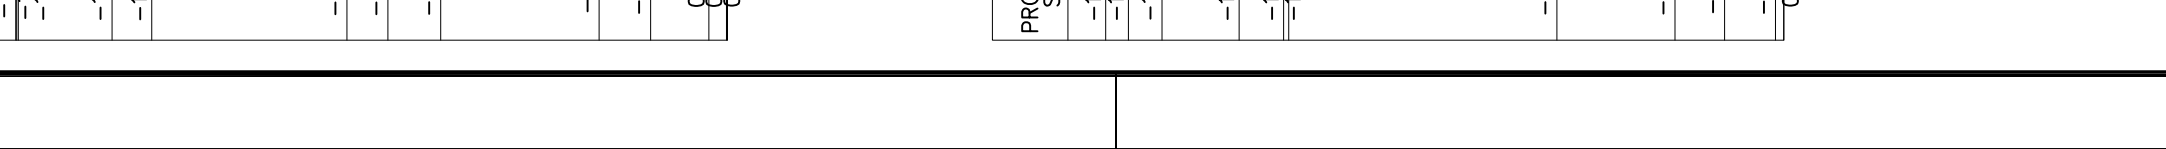
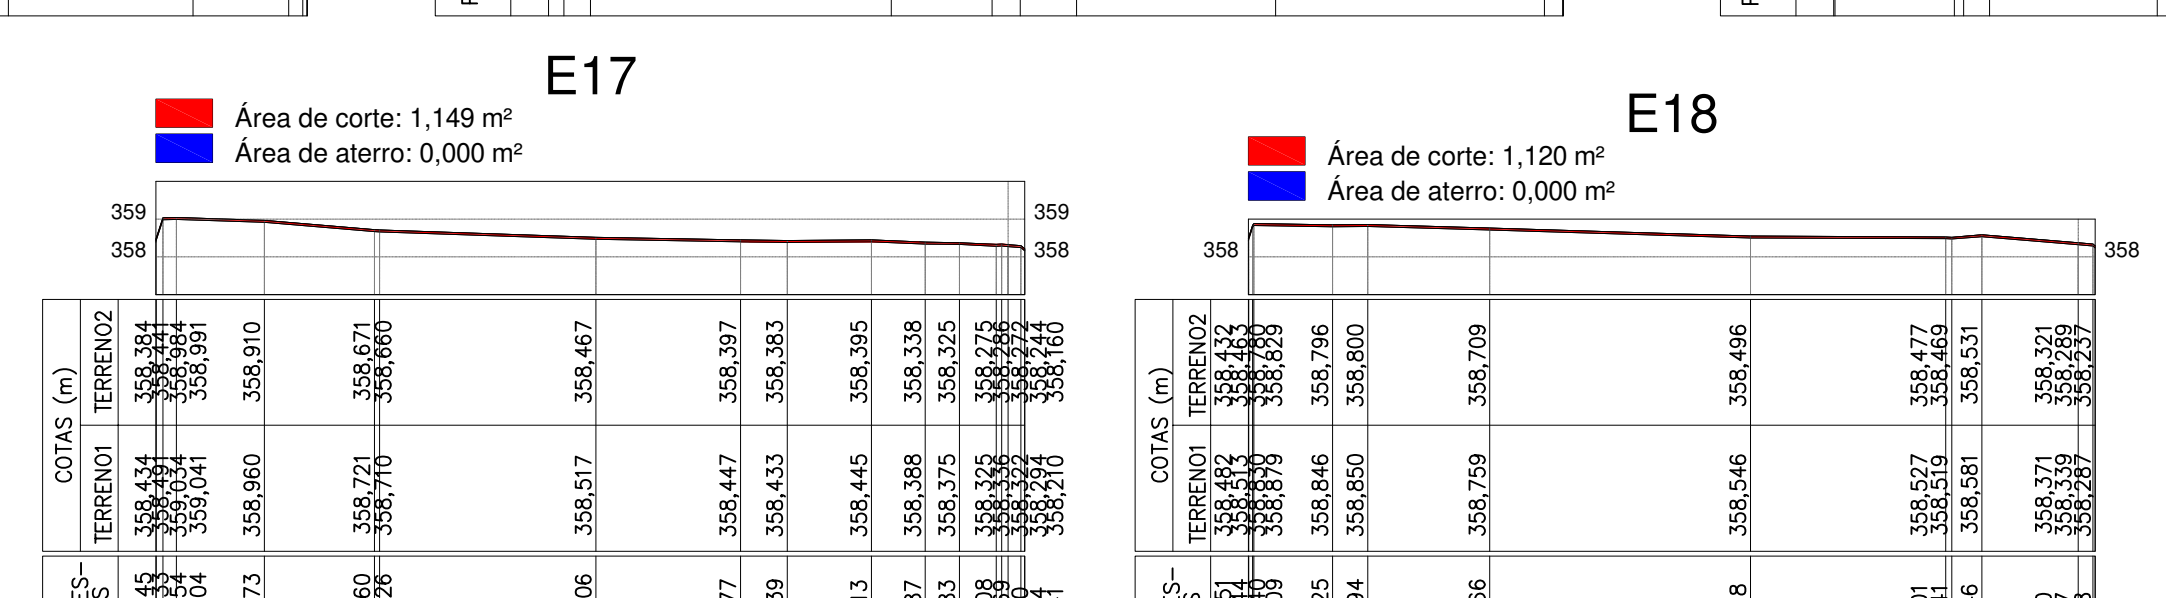
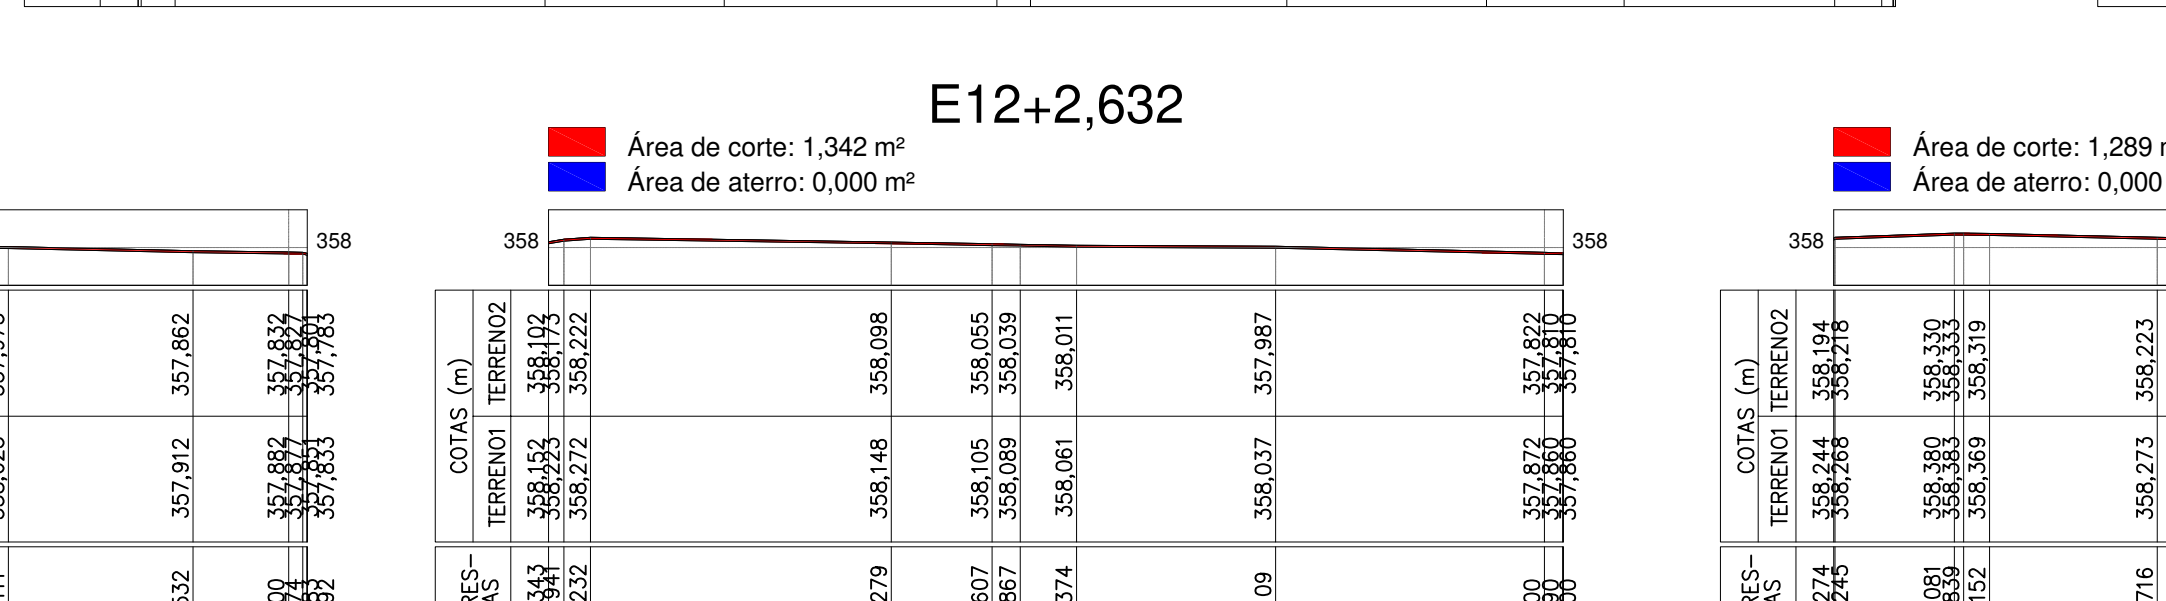
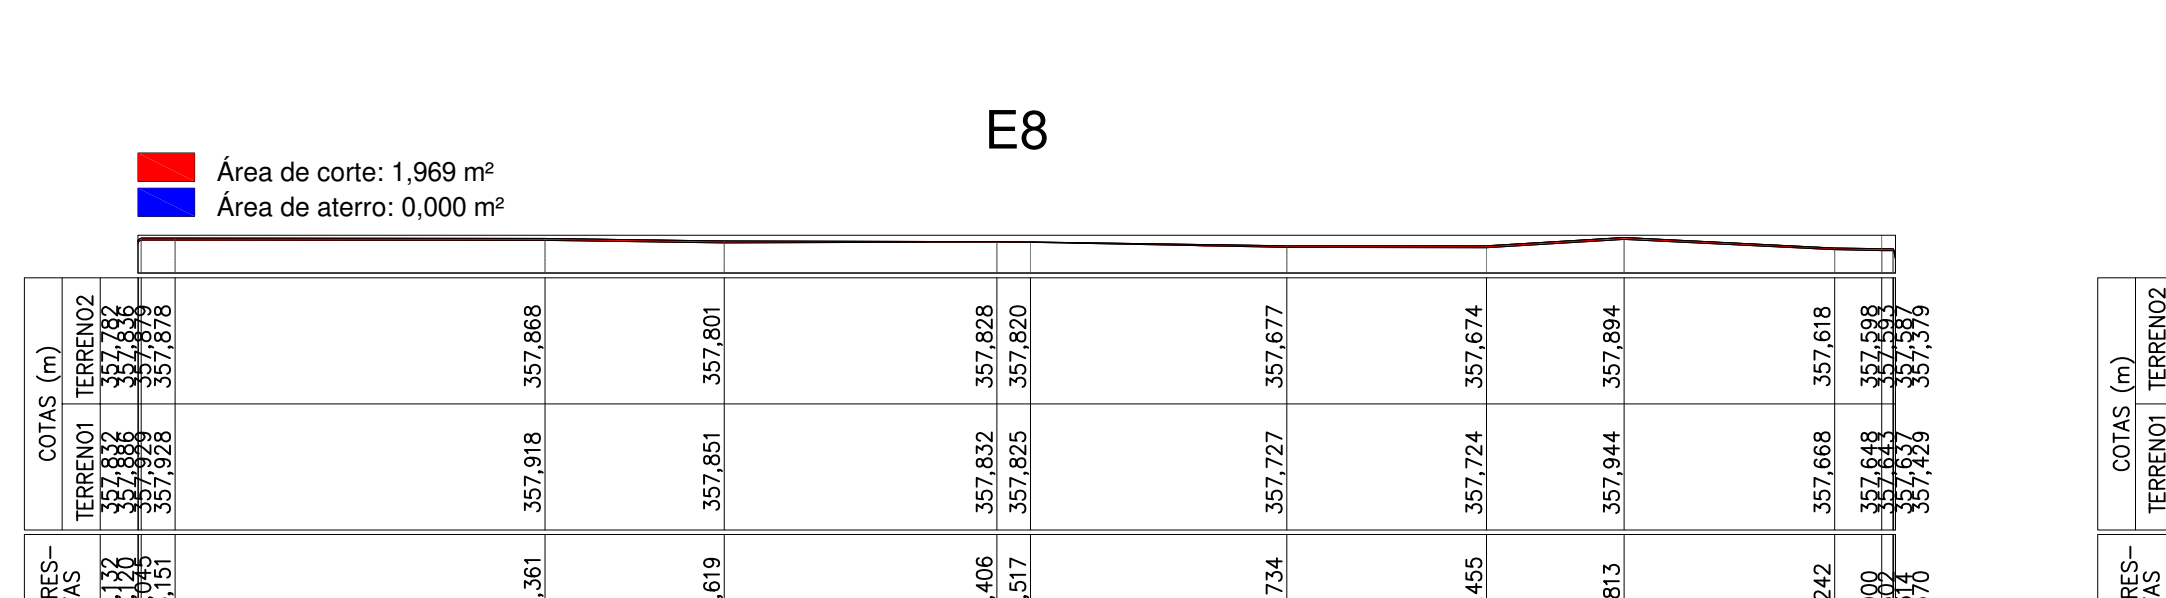
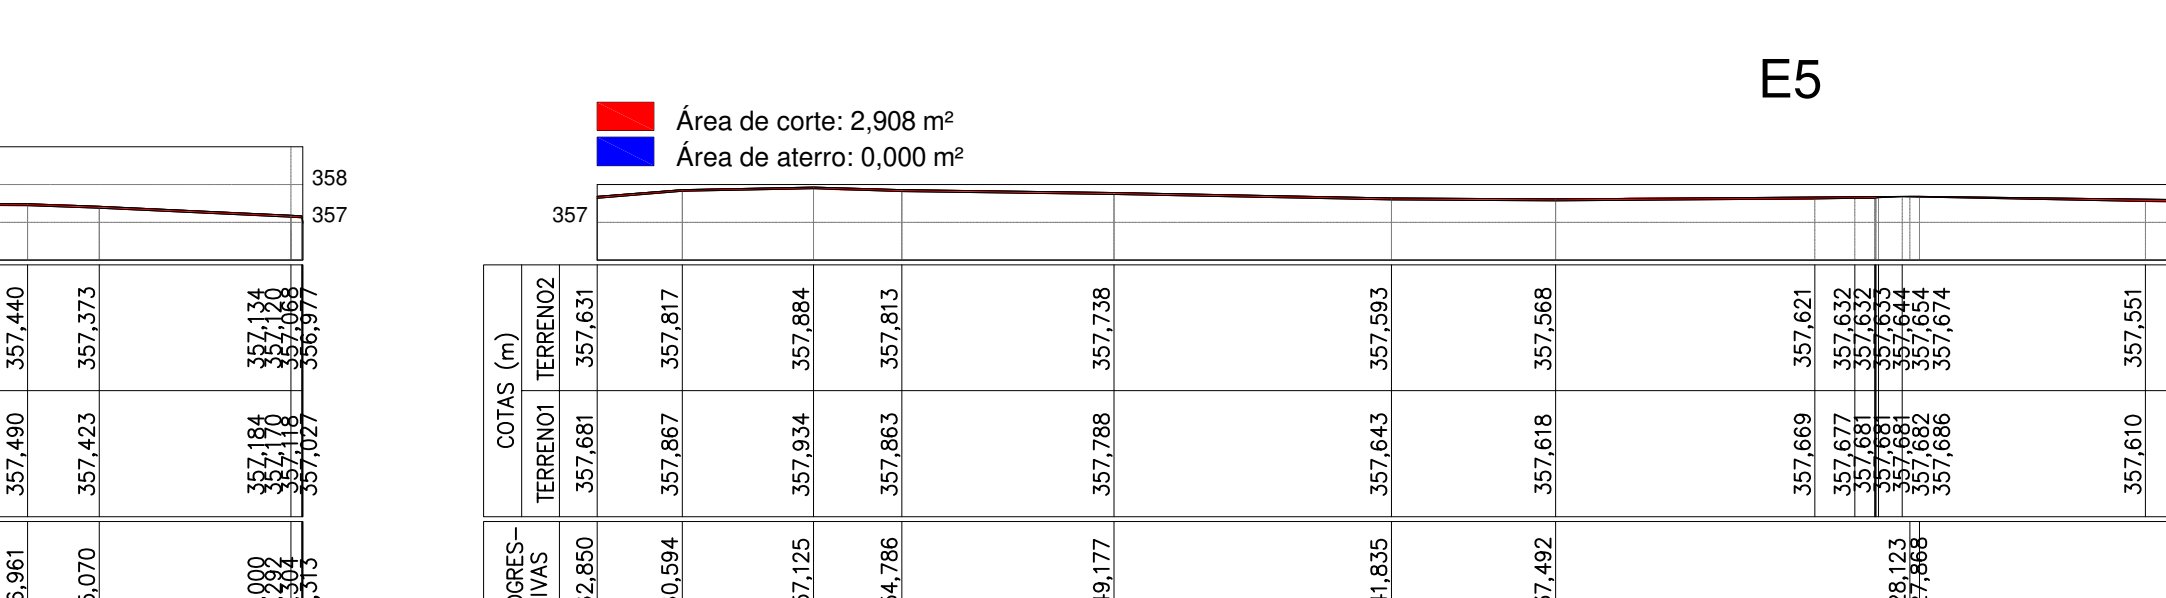
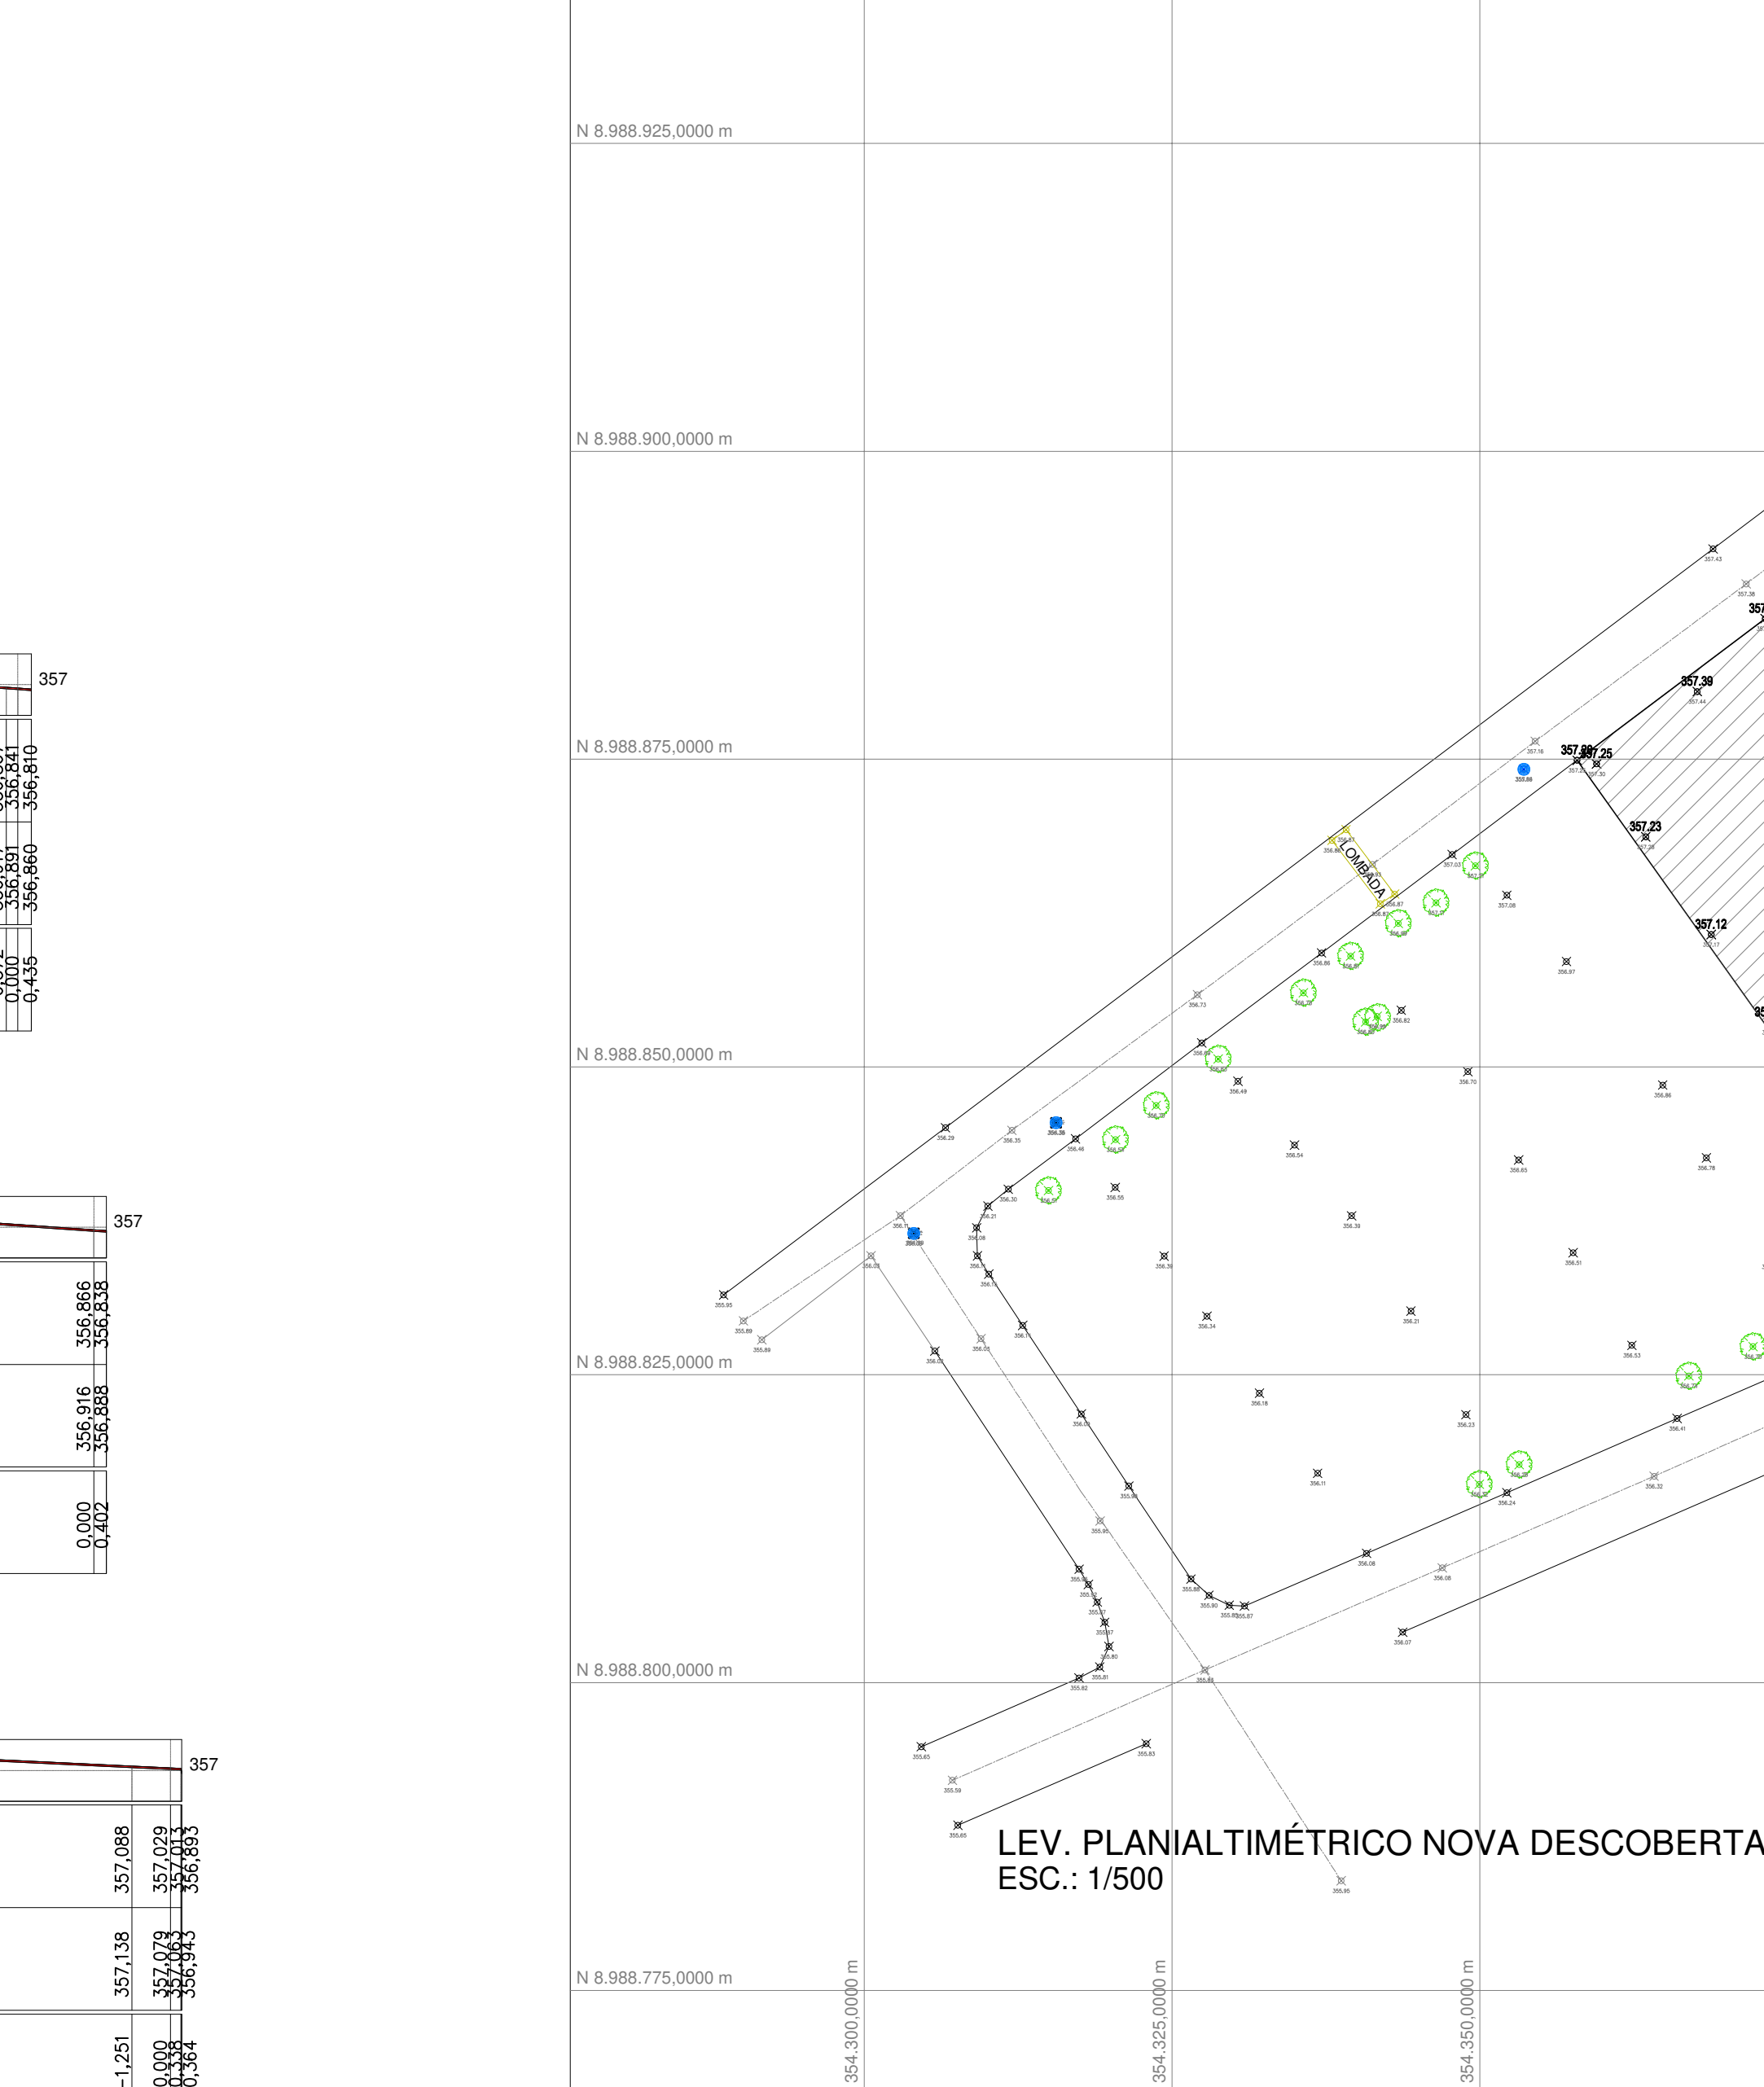
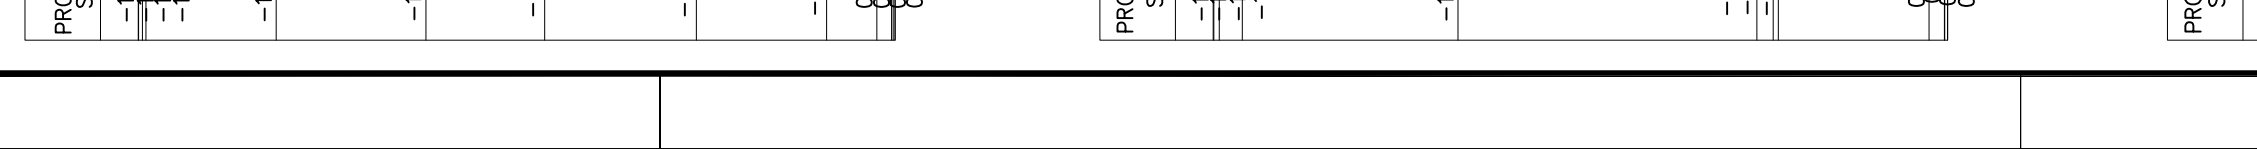
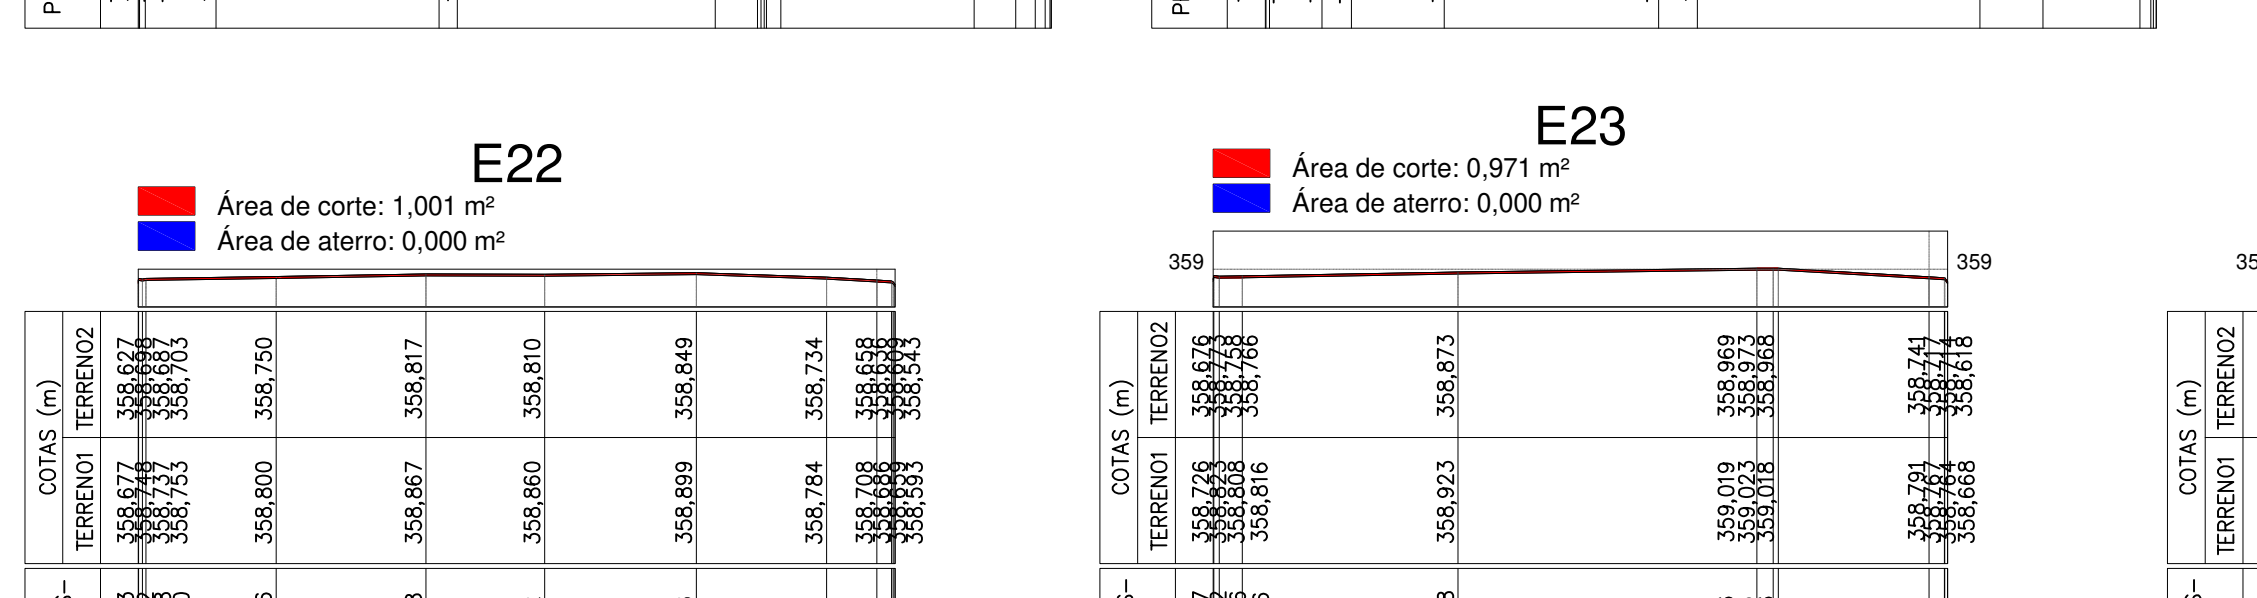
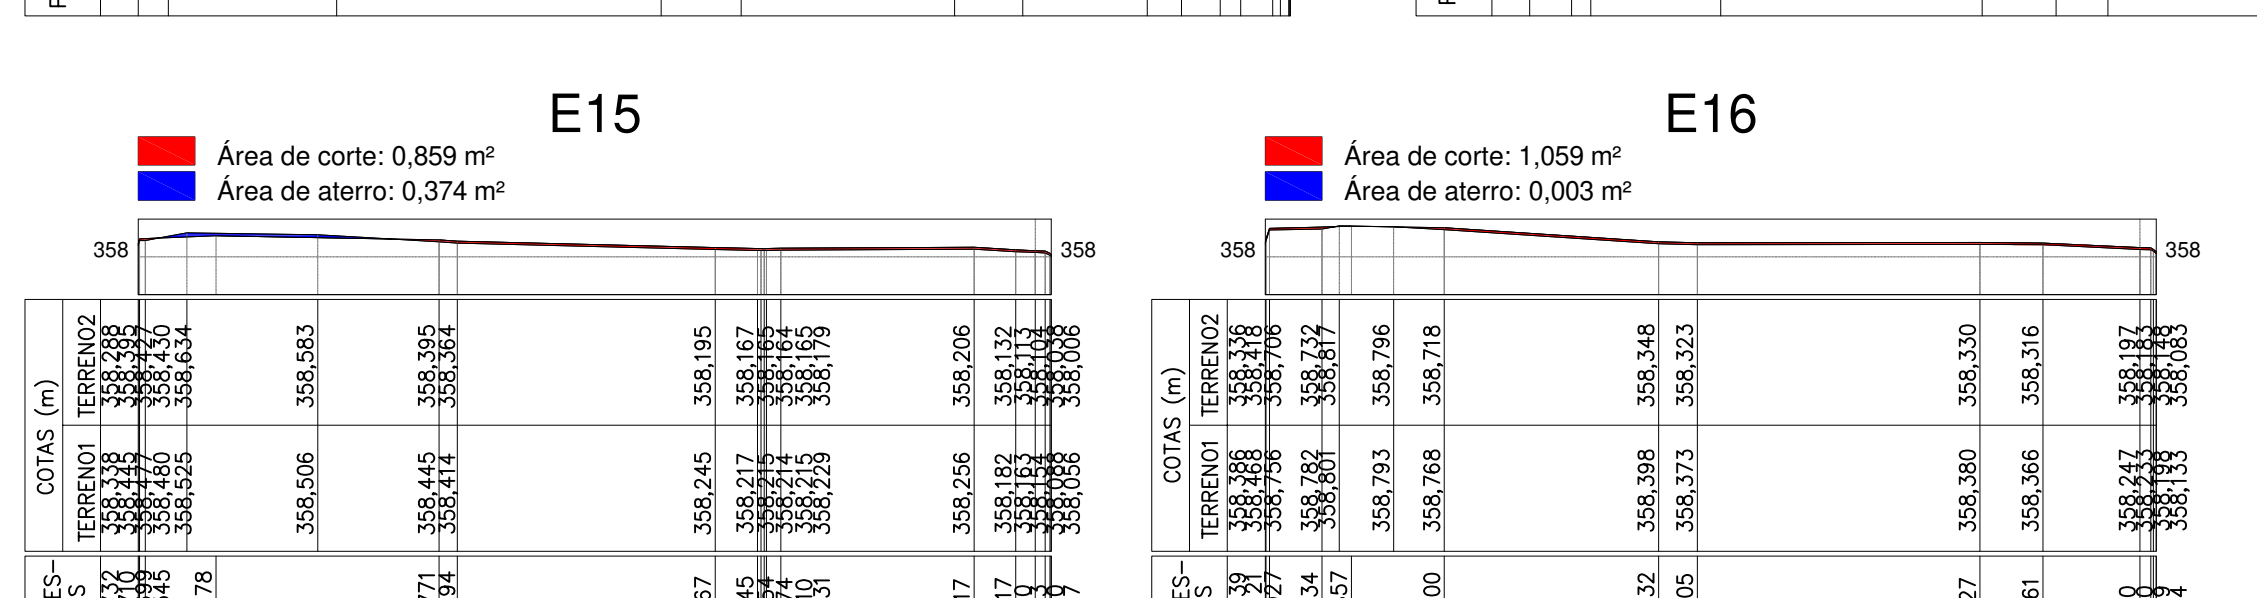
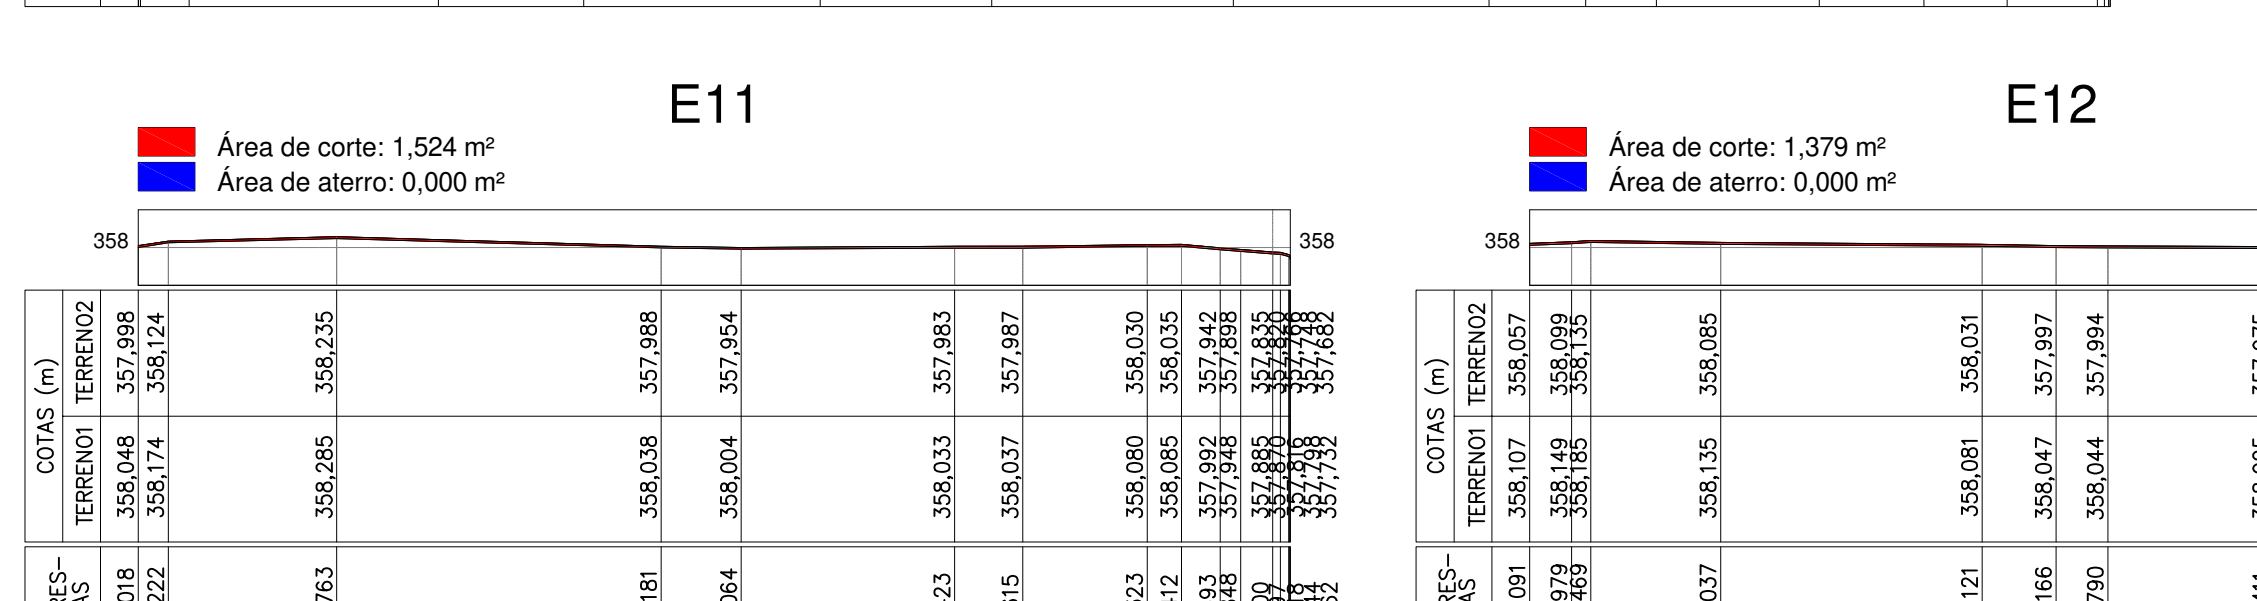
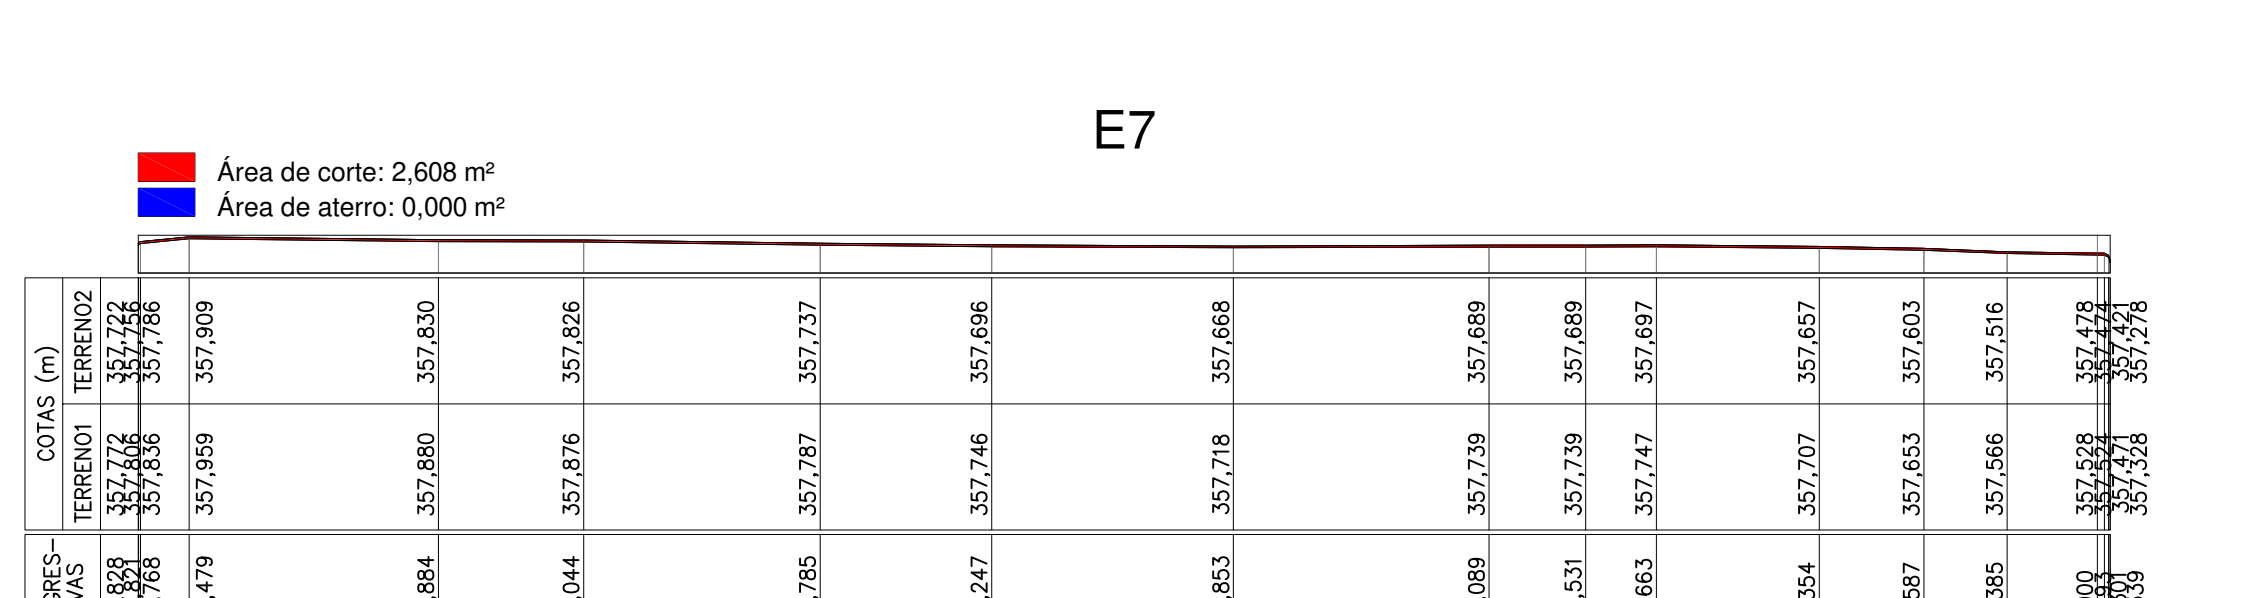
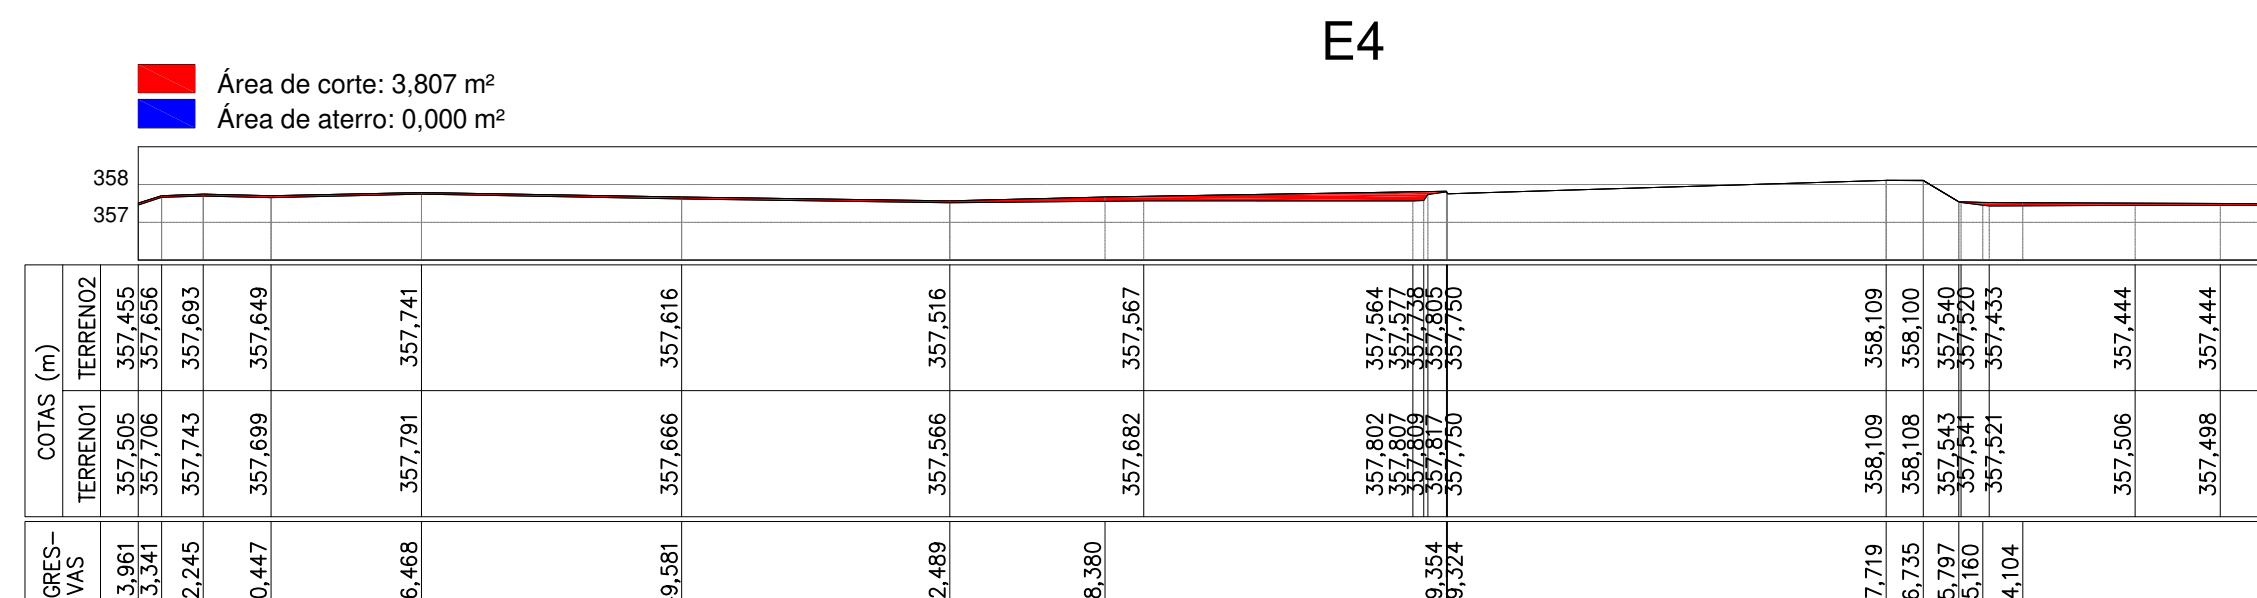
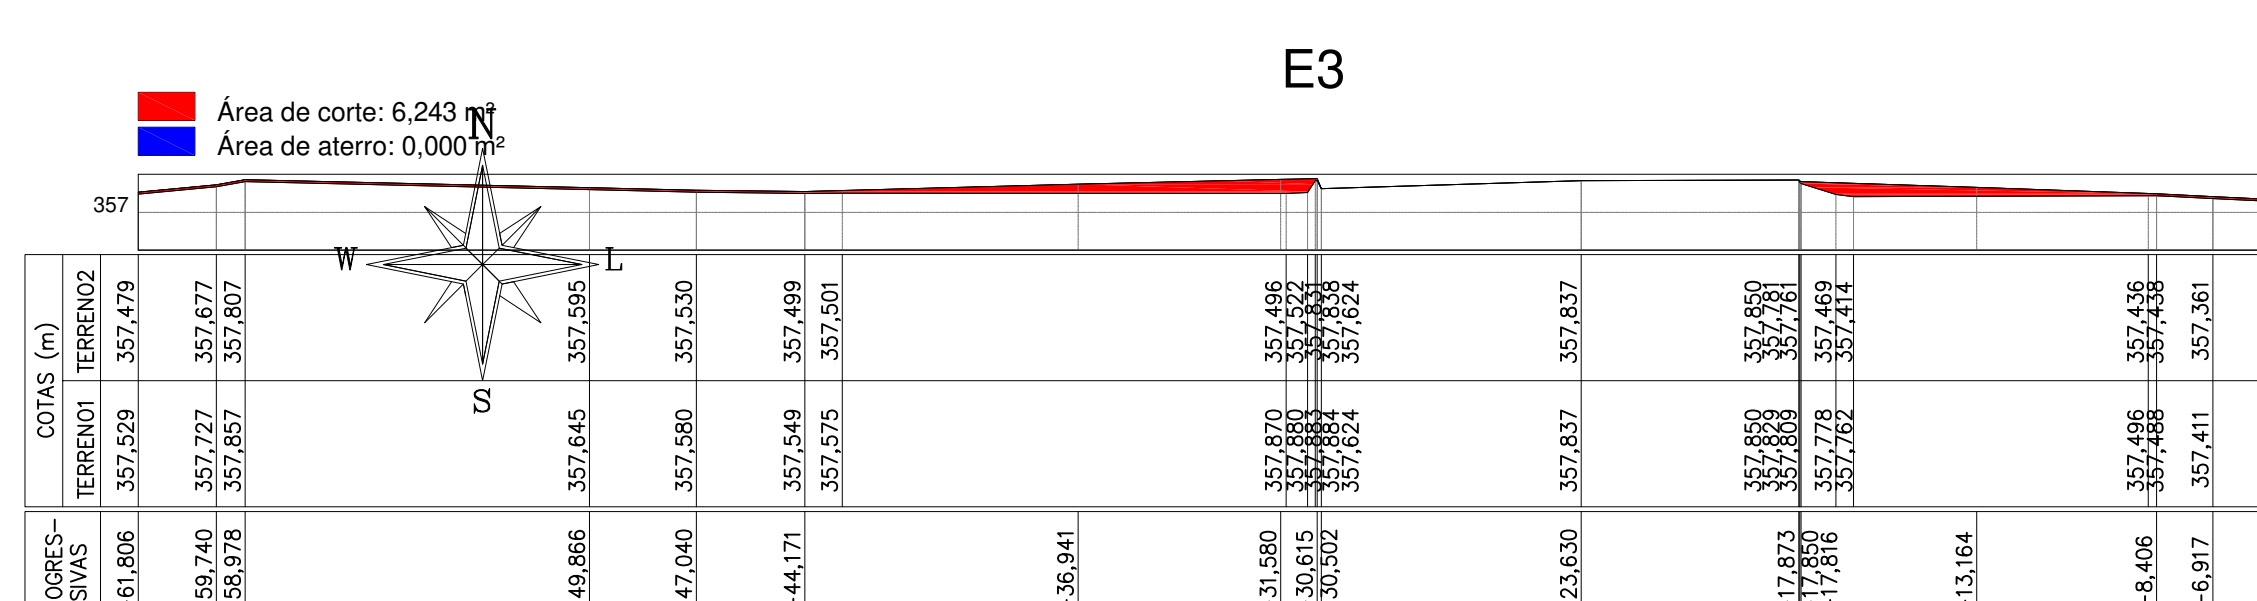
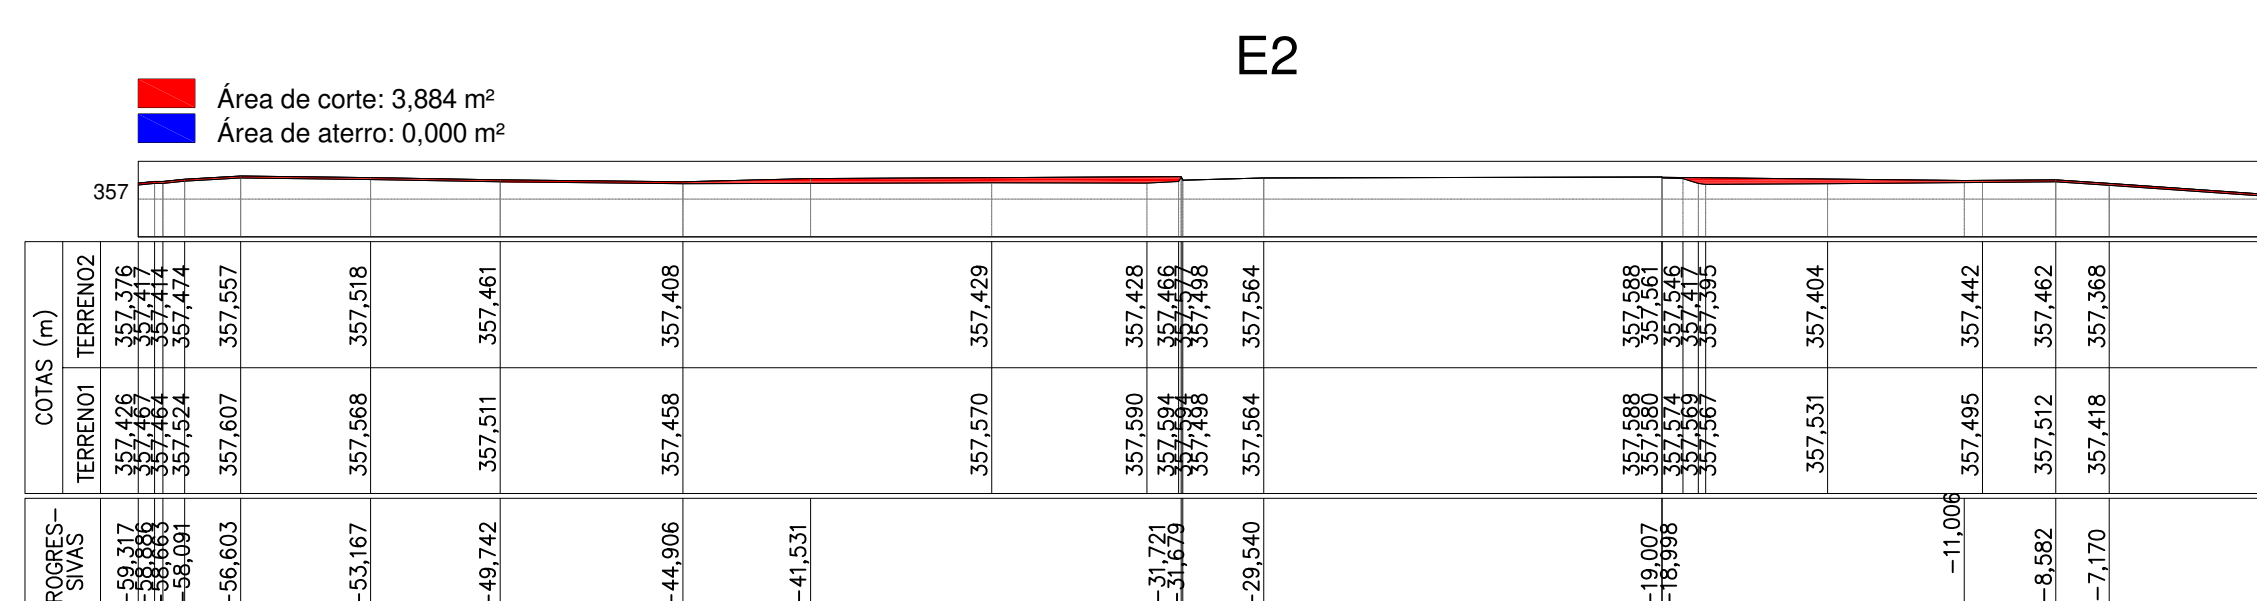
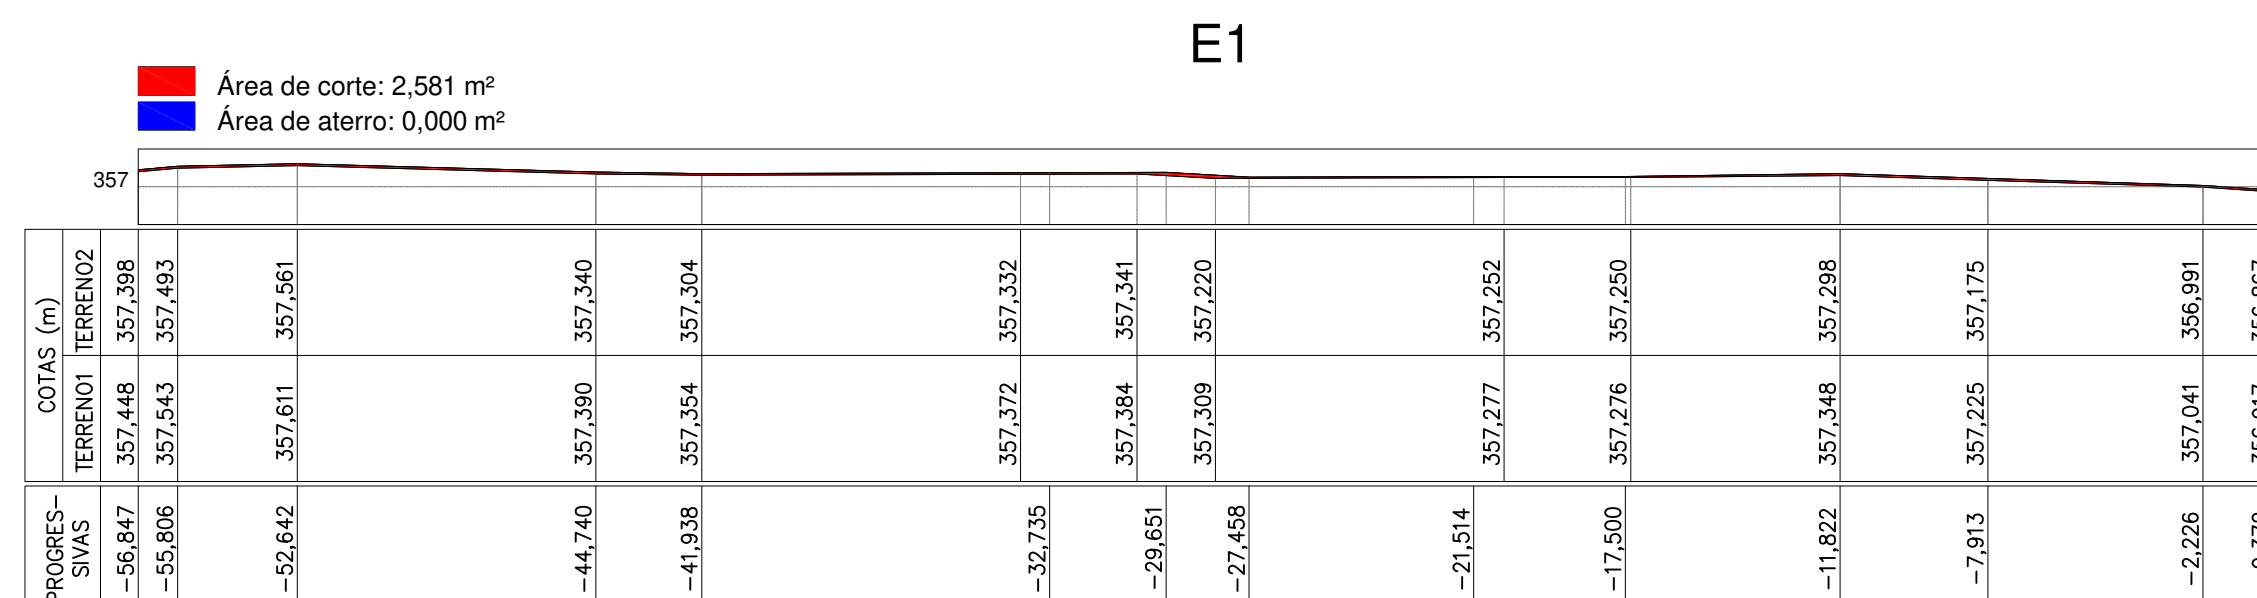
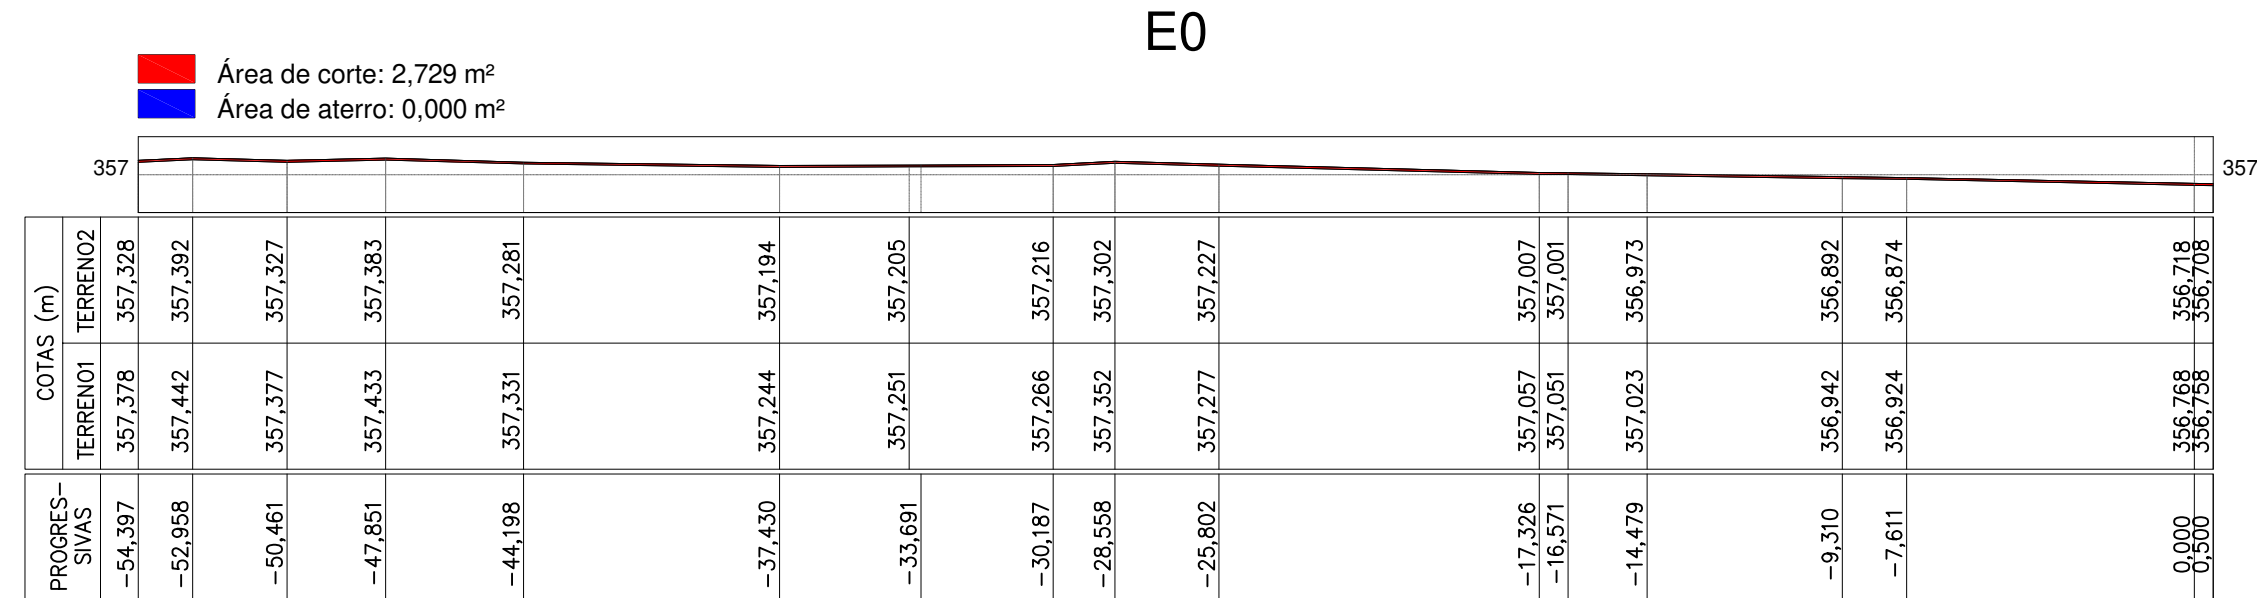


TABELA DE VOLUME ENTRE SEÇÕES						
Siglo	Corte (m²)	Alamo (m³)	Distância (m)	Vol. Corte (m³)	Vol. Alamo (m³)	
E0	2.723	0	10	26,55		
E1	2.581	0	10	23,325		
E2	3.884	0	10	50,835		
E3	6.243	0	10	50,25		
E4	3.807	0	10	33,675		
E5	2.908	0	10	25,99		
E6	2.29	0	10	24,49		
E7	2.608	0	10	22,885		
E8	1.959	0	10	17,55		0,495
E9	1.541	0,059	10	13,555		6,7
E10	1,17	1,241	10	13,47		6,205
E11	1,524	0	10	14,515		0
E12	1,379	0	2,632	3,58		0
E12+2,632	1,342	0	7,388	9,893		0
E13	1,289	0	4,942	6,255		0
E13+4,942	1,242	0	5,058	5,978		0,043
E14	1,122	0,017	10	9,905		1,955
E15	0,859	0,374	10	9,59		1,885
E16	1,059	0,003	10	11,94		0,015
E17	1,149	0	10	11,345		0
E18	1,12	0	10	11,055		0
E19	1,091	0	10	10,575		0
E20	1,024	0	10	9,65		0,06
E21	0,906	0,012	10	9,535		0,06
E22	1,001	0	10	9,86		0
E23	0,971	0	10	9,56		0
E24	0,941	0	6,571	6,019		0
E24+6,571	0,891	0				
Volume Total				459,430		17,412