



Seções Transversais

Esc. 1/175


E0

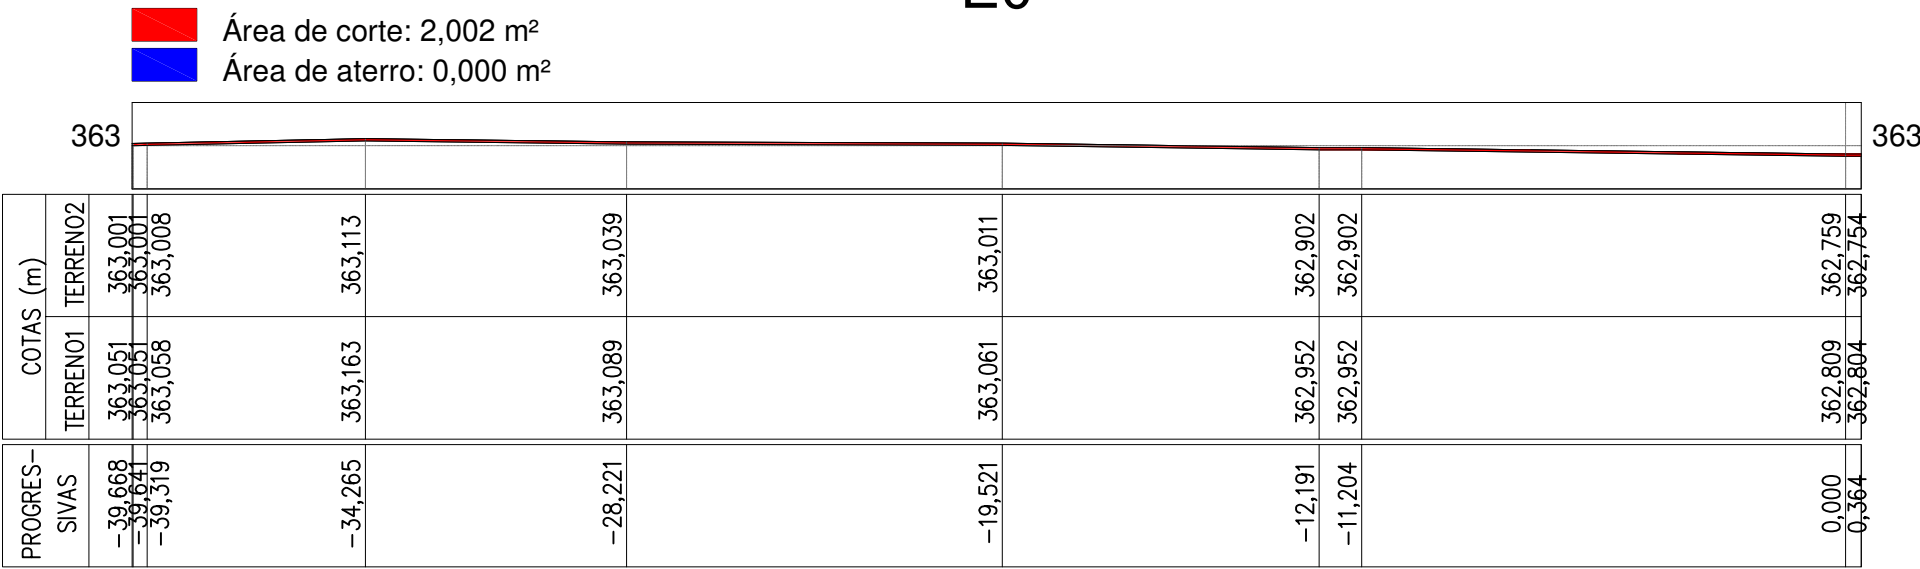


E1

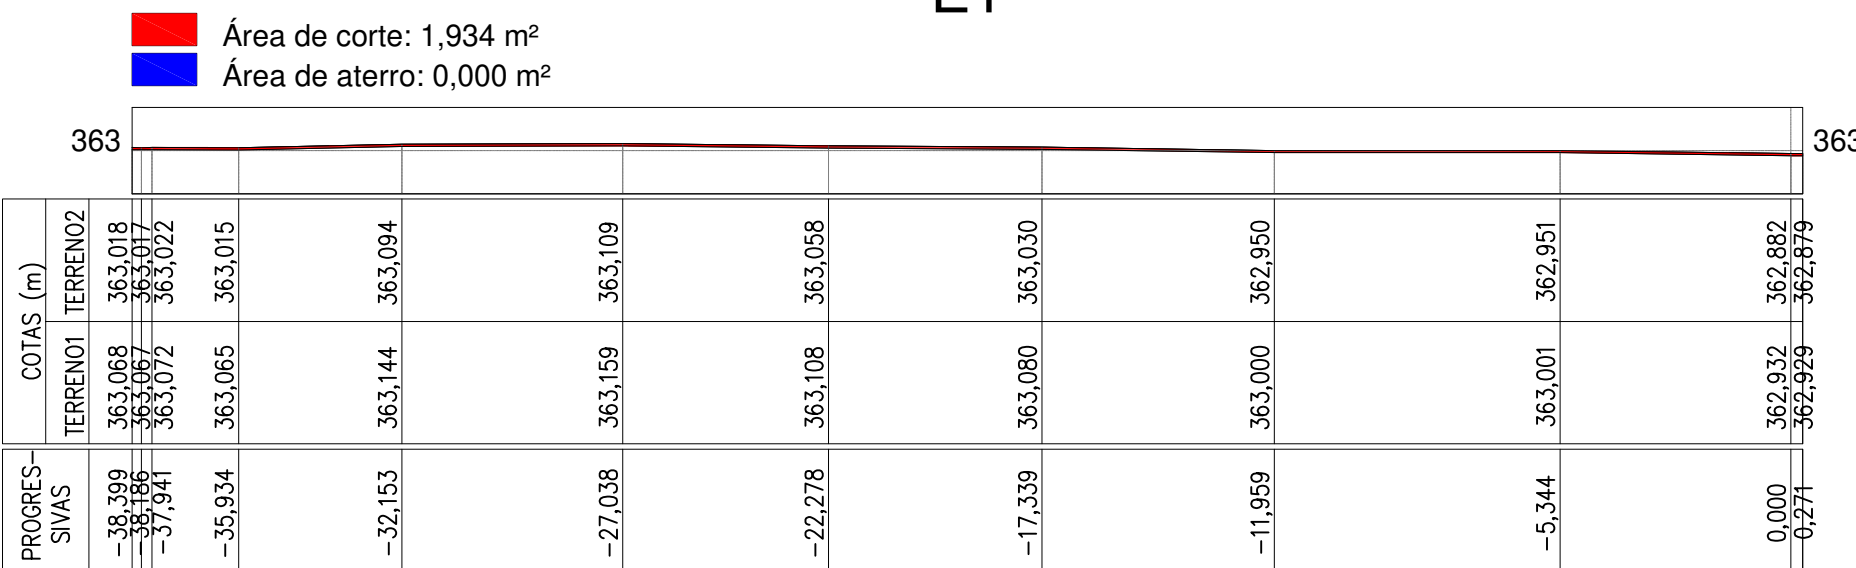


E2

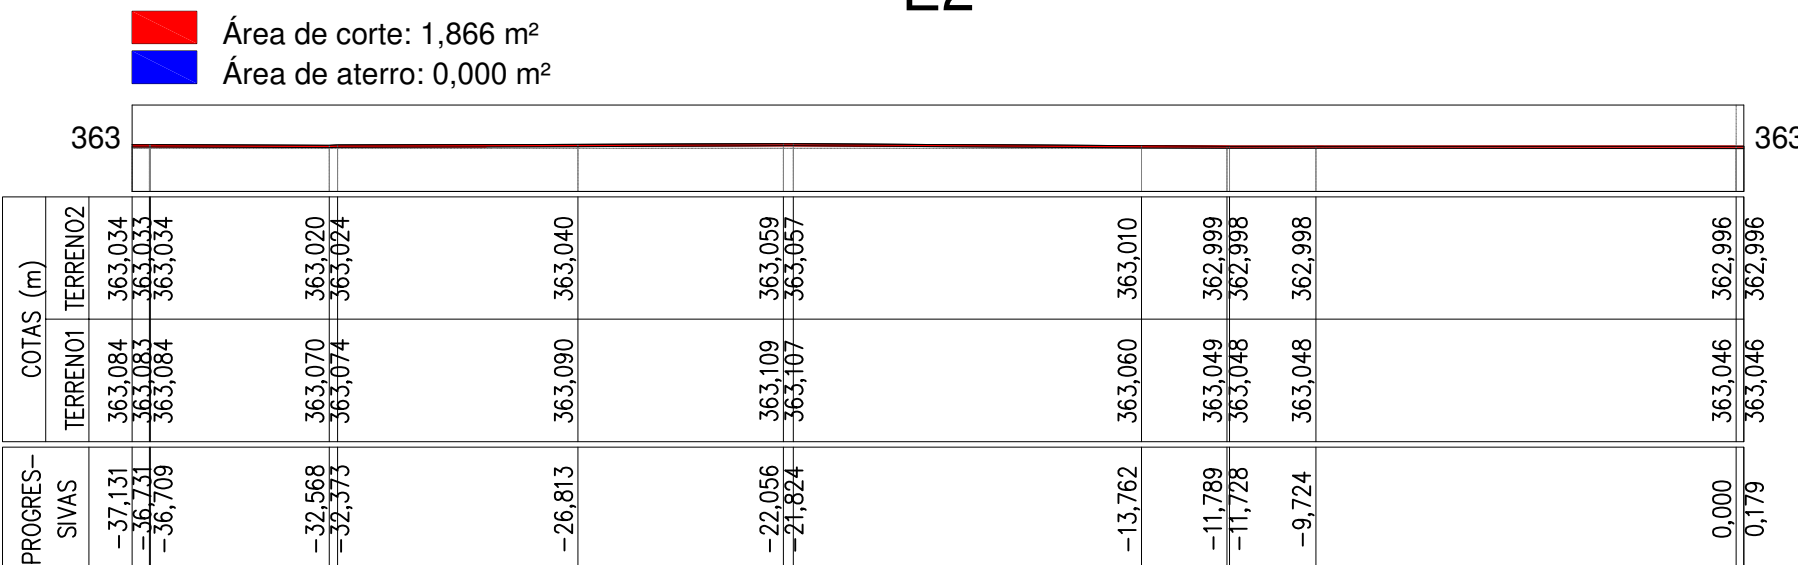


E3

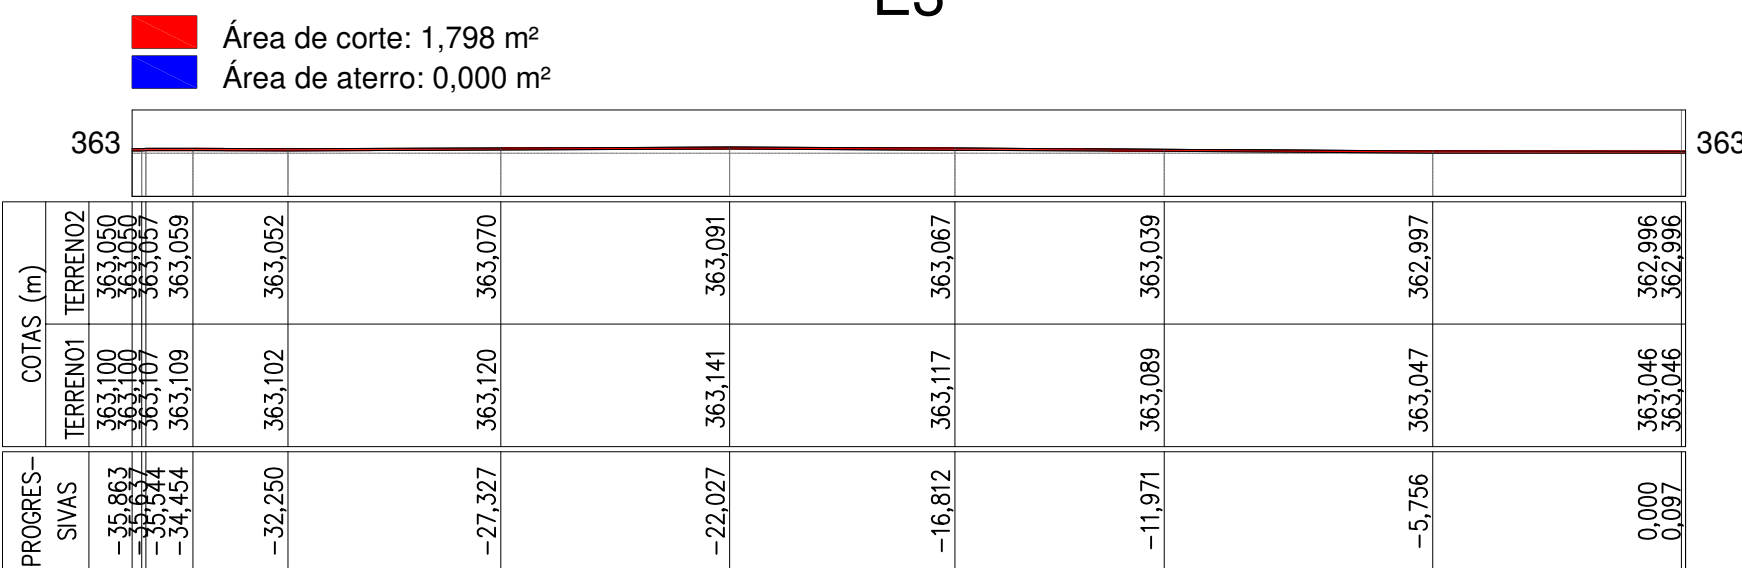


E4

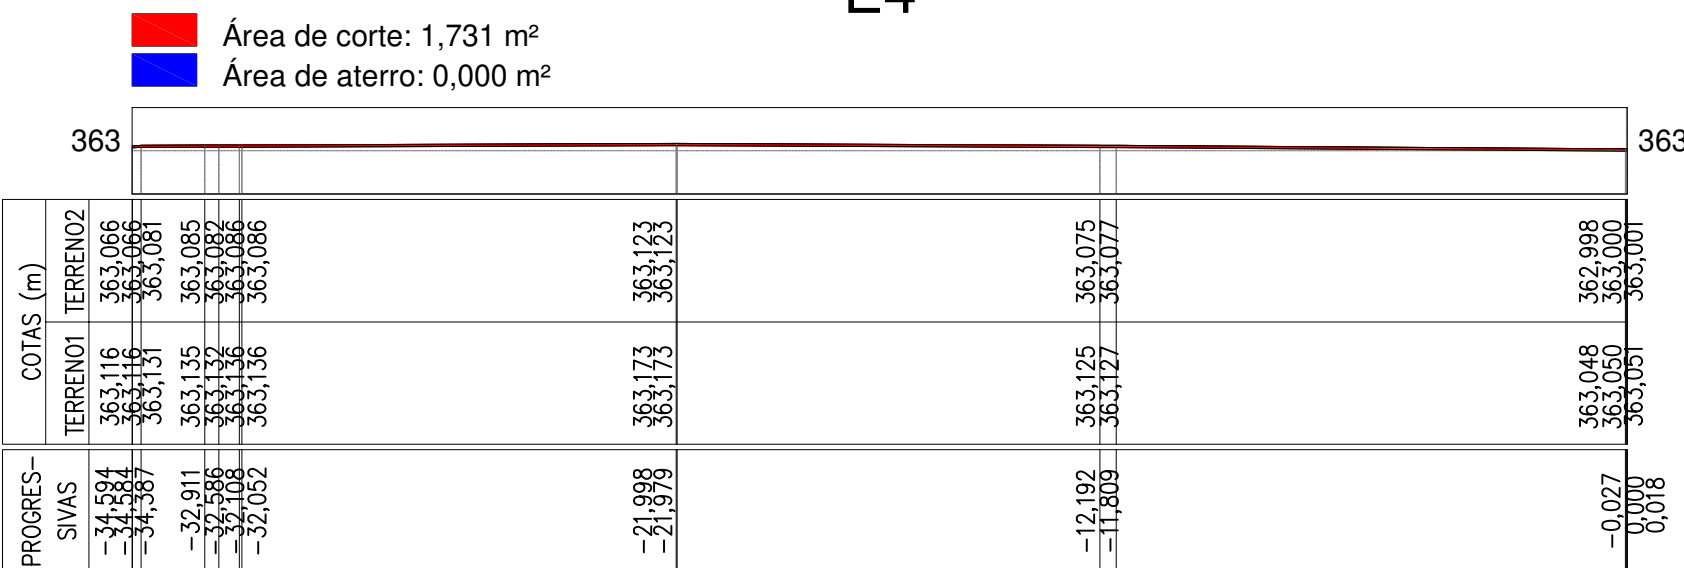


E6

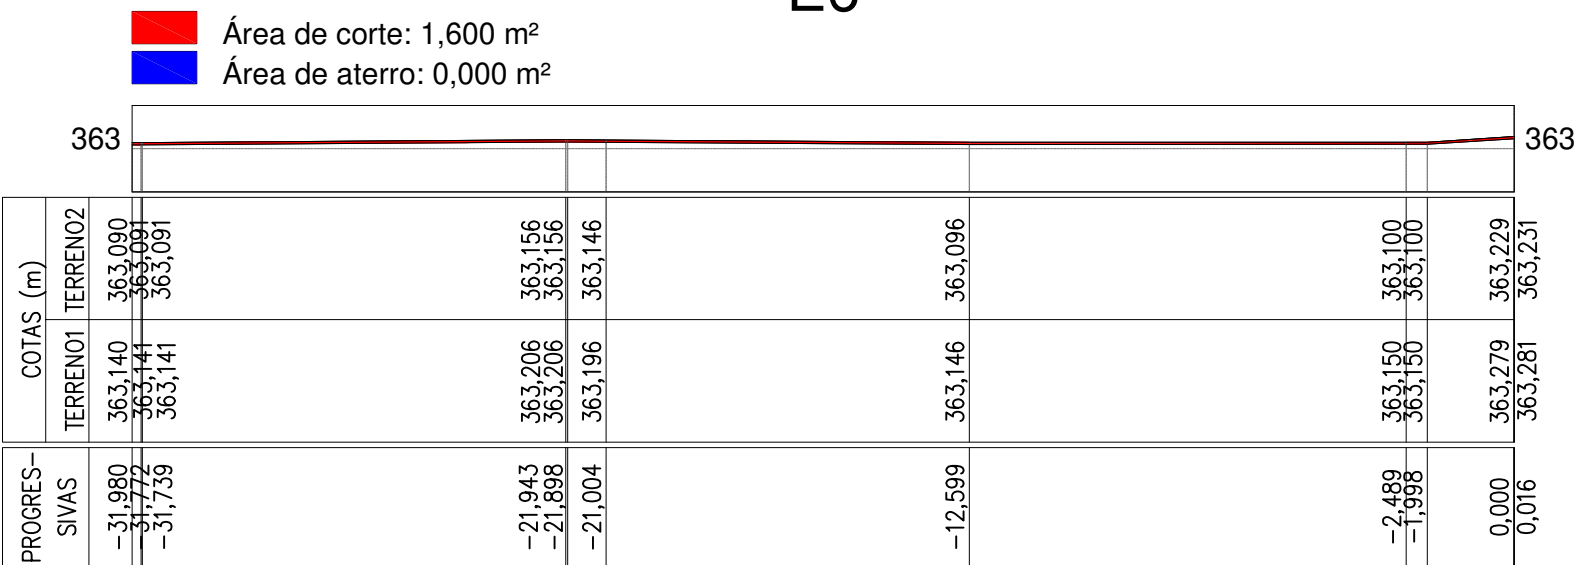

E5

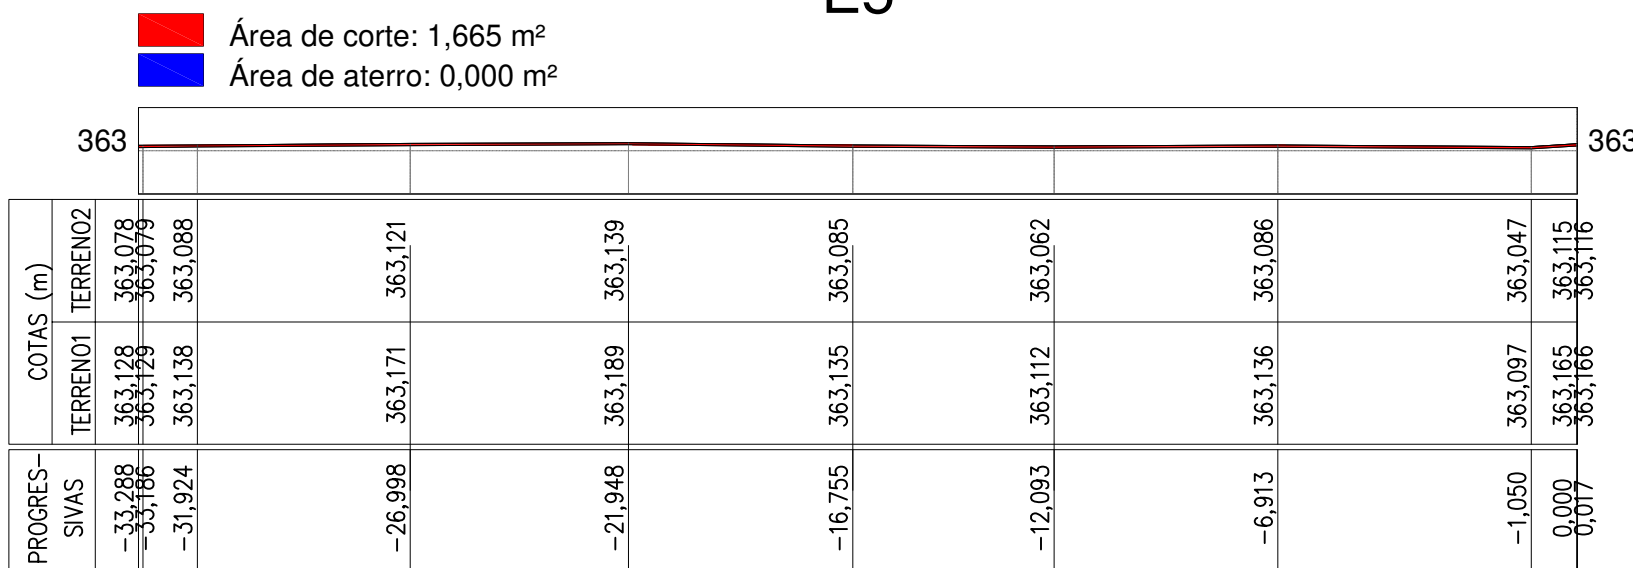

E6+1,319

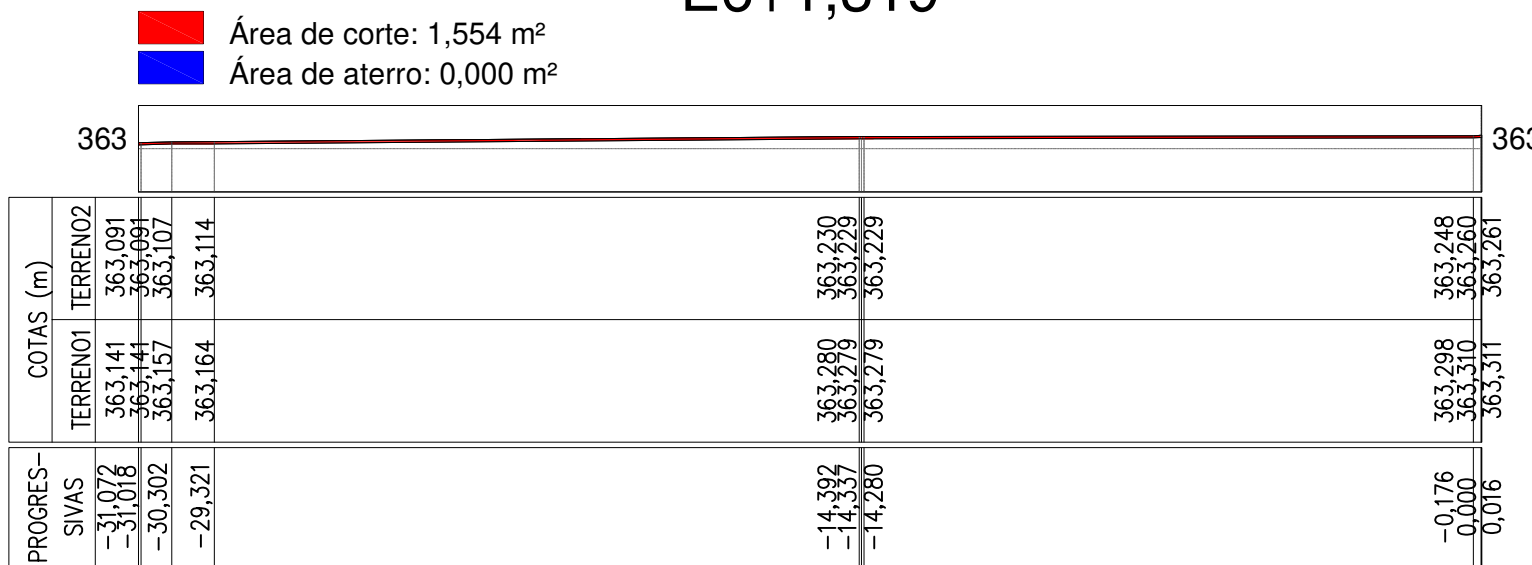

LEV. PLANIALT. - LIMPEZA MAT. ORGÂNICO ECOPONTO
Esc. 1/175

TABELA DE VOLUME ENTRE SEÇÕES					
Seção	Corte (m²)	Aterro (m³)	Distância (m)	Vol. Corte (m³)	Vol. Aterro (m³)
E0	2,002	0	5	9,84	0
E1	1,934	0	5	9,5	0
E2	1,866	0	5	9,16	0
E3	1,798	0	5	8,822	0
E4	1,731	0	5	8,49	0
E5	1,665	0	5	8,162	0
E6	1,6	0	1,319	2,08	0
E6+1,319	1,554	0			
Volume Total				56,055	0,000

PREFEITURA MUNICIPAL DE PETROLINA

ADMINISTRAÇÃO: SIMÃO DURANDO FILHO
SECRETARIA DE INFRAESTRUTURA E MOBILIDADE
SECRETÁRIO MUNICIPAL: RODRIGO JACOBINA



PROJETO: LEV. PLANIALTIMÉTRICO ECOPONTO QUAT

TÍTULO:
LEV. LEV. PLANIALTIMÉTRICO LIMPEZA MATERIAL ORGÂNICO DE
DE ESCORONTO QUATI

RESPONSÁVEL TÉCNICO:
CÍCERO TAUMATURGO LEÔNIDAS DUM
CREA: 051215044-3 PE

ASSINATURA:
CICERO TAUMATURGO
LEONIDAS
DUM:08923377457

INDICADA

REVISÃO: 00

01/01