


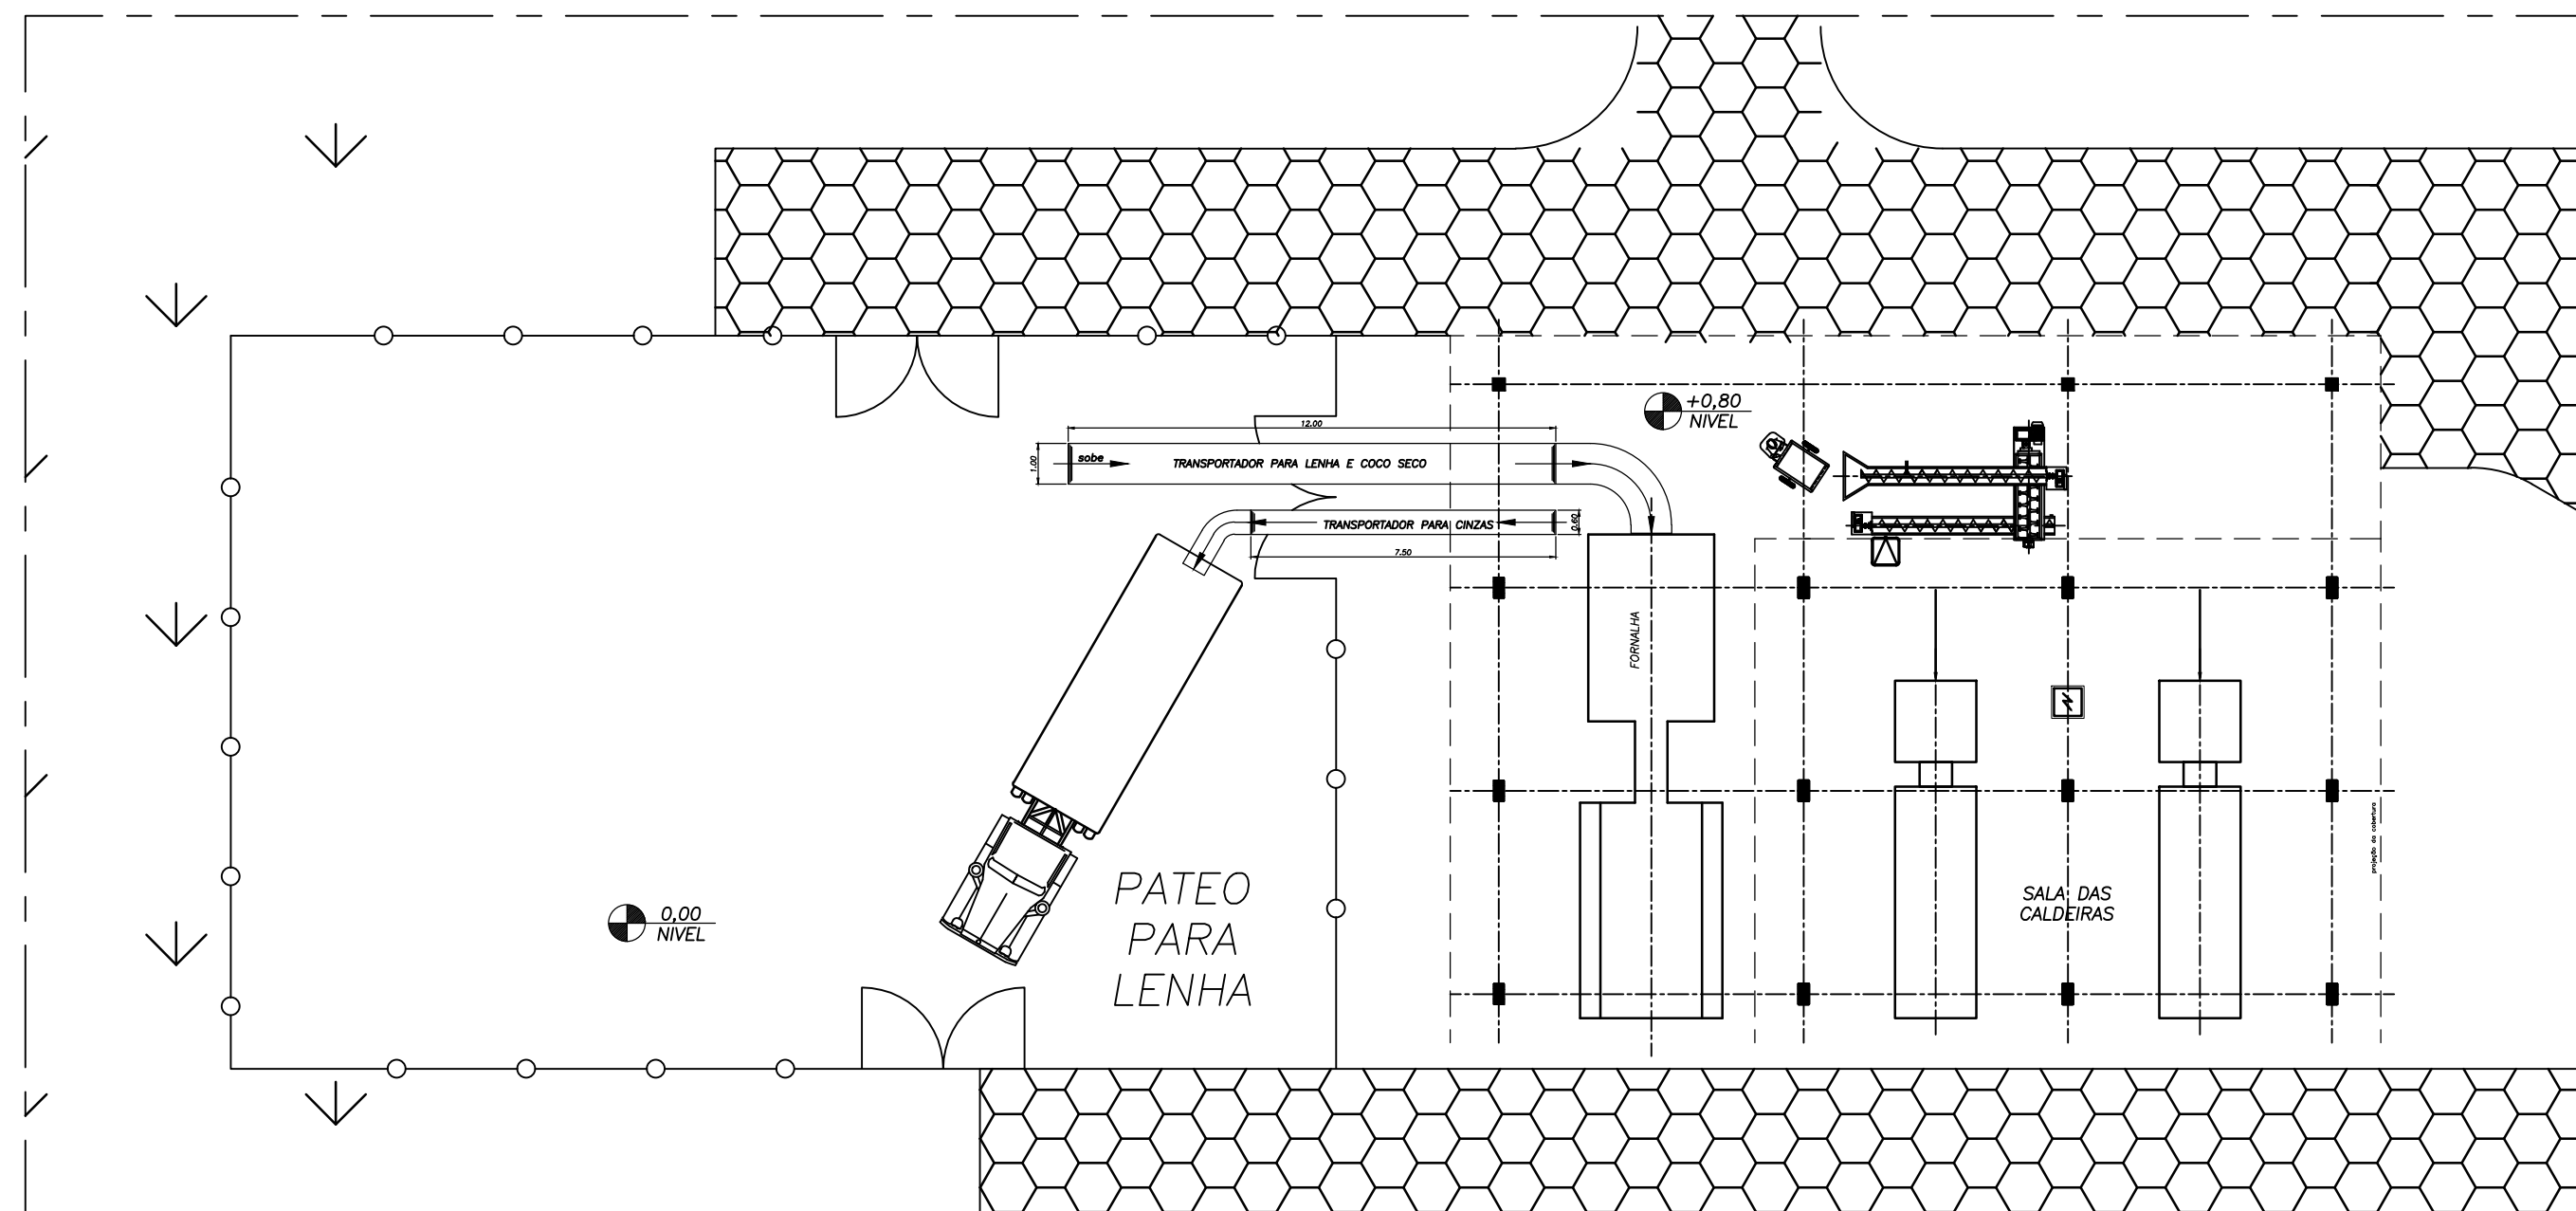

LEGENDA:

 EXISTENTE

 A CONSTRUIR

 A DEMOLIR