



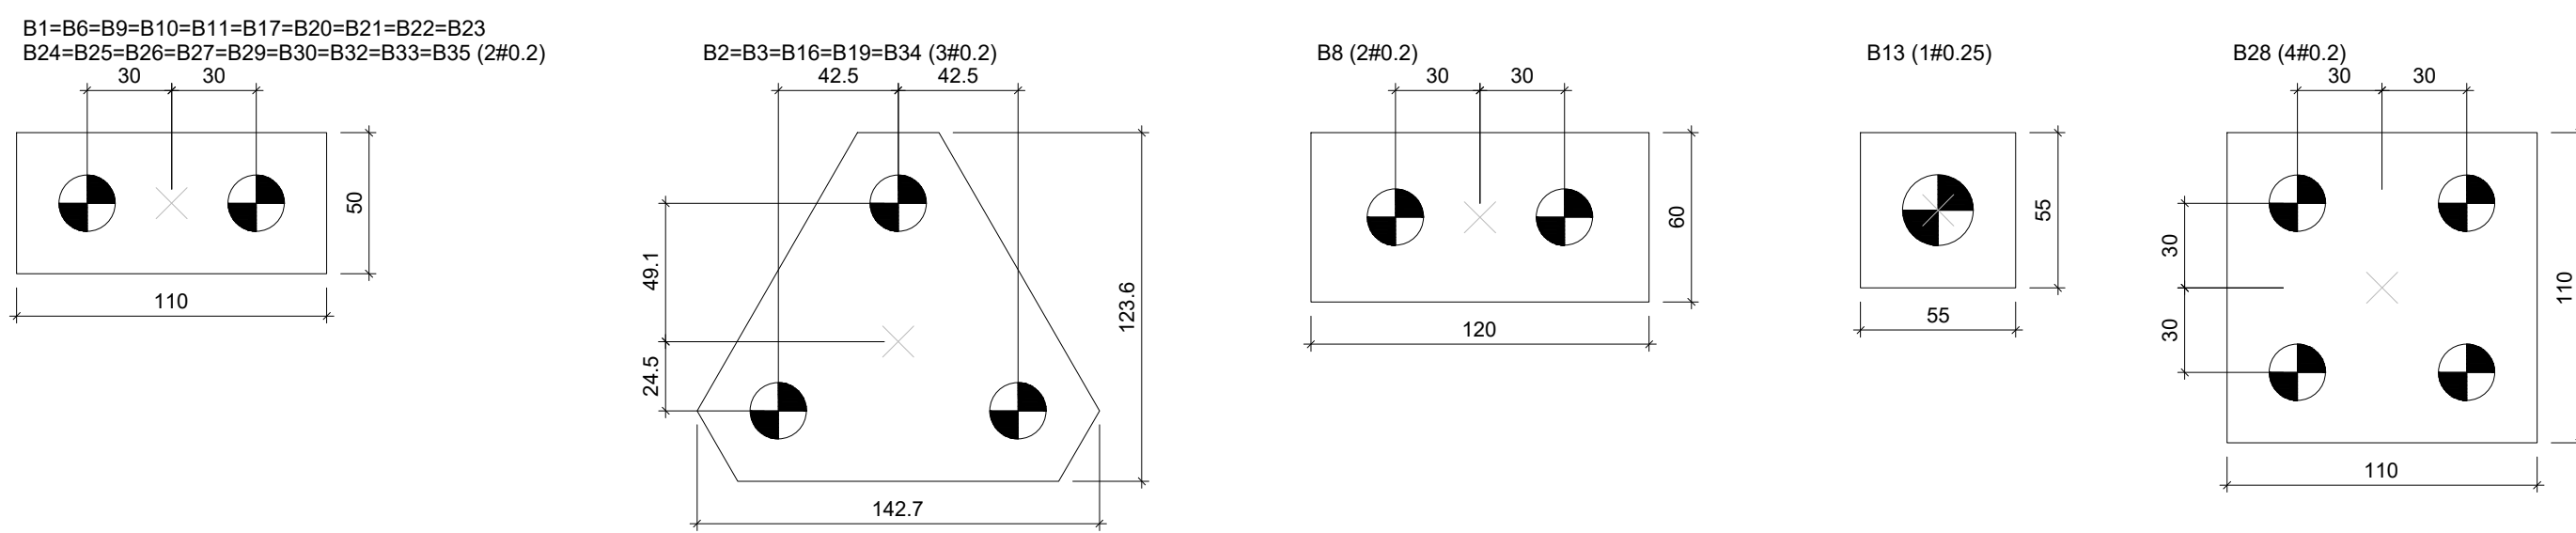


escala 1:25

Tubulões	
de (m)	Quantidade
0.2	69
0.25	1

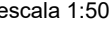


Localização no eixo Y	
Coordenadas (cm)	Nome
2292.45	P2, P4
2279.95	P5
2279.79	P3
2279.60	P1
2080.05	P6, P8, P10, P12
2070.05	P9, P11
2065.05	P7
1490.00	P13, P14, P16, P17
1150.00	P18, P19, P21
750.04	P20
750.04	P22
745.00	P25
745.00	P24
740.00	P23
380.00	P26, P27, P28, P29
25.00	P34
20.00	P31, P33
10.00	P30, P32
-177.50	P35, P36
-272.50	P37, P38

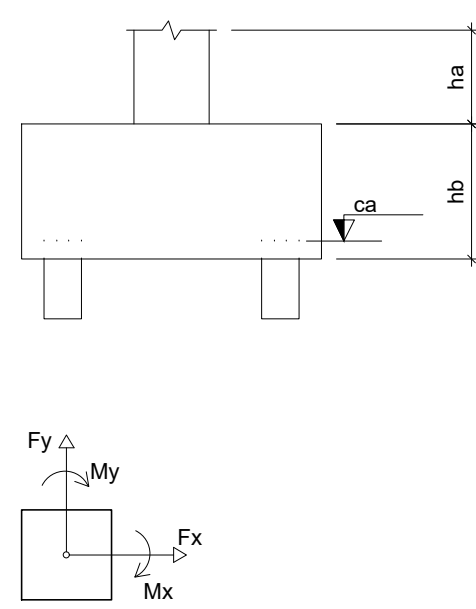

Características dos materiais	
fck (kgf/cm ²)	Ecs (kgf/cm ²)
250	238000

Nome	Pílares		Nível (cm)
	Seção	Elevação (cm)	
P1	20 x 40	0	0
P2	20 x 40	0	0
P3	20 x 40	0	0
P4	15 x 30	0	0
P5	20 x 40	0	0
P6	15 x 40	0	0
P7	25 x 50	0	0
P8	20 x 40	0	0
P9	20 x 40	0	0
P10	25 x 50	0	0
P11	20 x 40	0	0
P12	20 x 40	0	0
P13	20 x 40	0	0
P14	20 x 40	0	0
P15	20 x 40	0	0
P16	20 x 40	0	0
P17	20 x 40	0	0
P18	20 x 40	0	0
P19	20 x 25	0	0
P20	20 x 25	0	0
P21	20 x 40	0	0
P22	20 x 50	0	0
P23	20 x 40	0	0
P24	20 x 25	0	0
P25	20 x 45	0	0
P26	20 x 40	0	0
P27	20 x 40	0	0
P28	20 x 25	0	0
P29	20 x 50	0	0
P30	20 x 40	0	0
P31	20 x 40	0	0
P32	20 x 35	0	0
P33	20 x 40	0	0
P34	20 x 50	0	0
P35	20 x 35	0	0
P36	20 x 40	0	0
P37	15 x 35	0	0
P38	15 x 35	0	0
P39	20 x 50	0	0

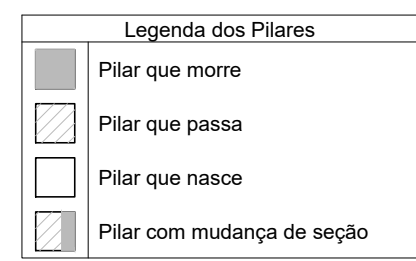[illegible]