



Planta Ático


Escala 1:50

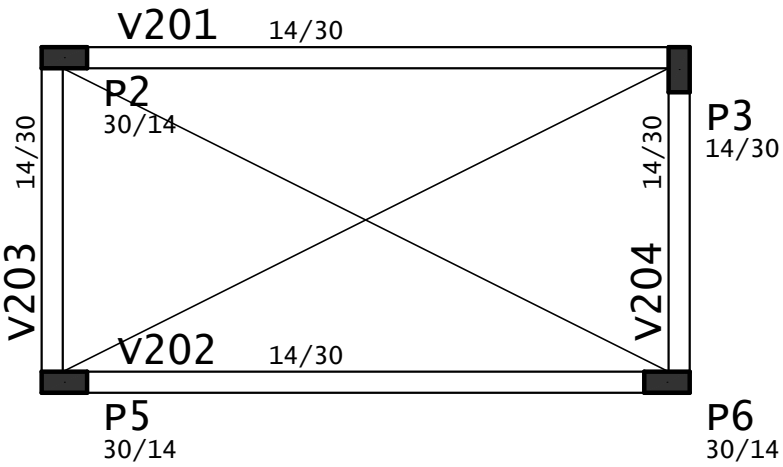


v202

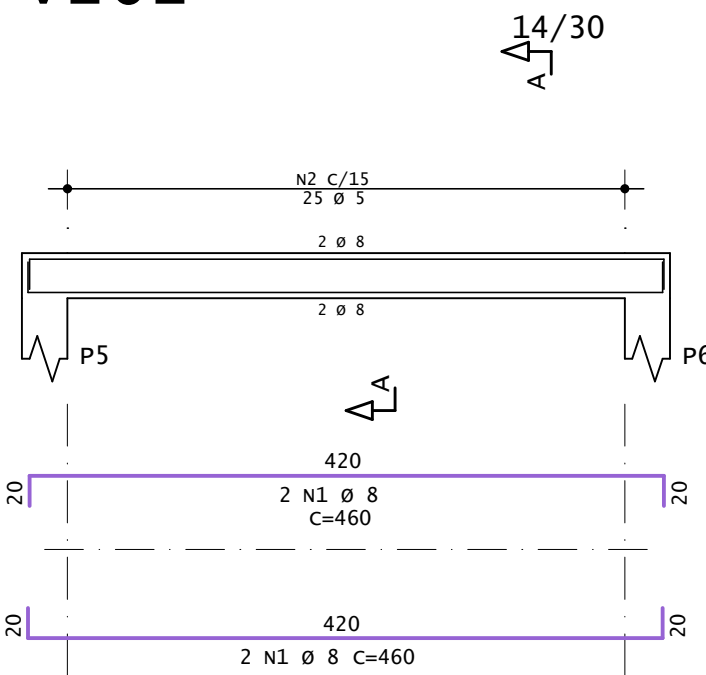


v201

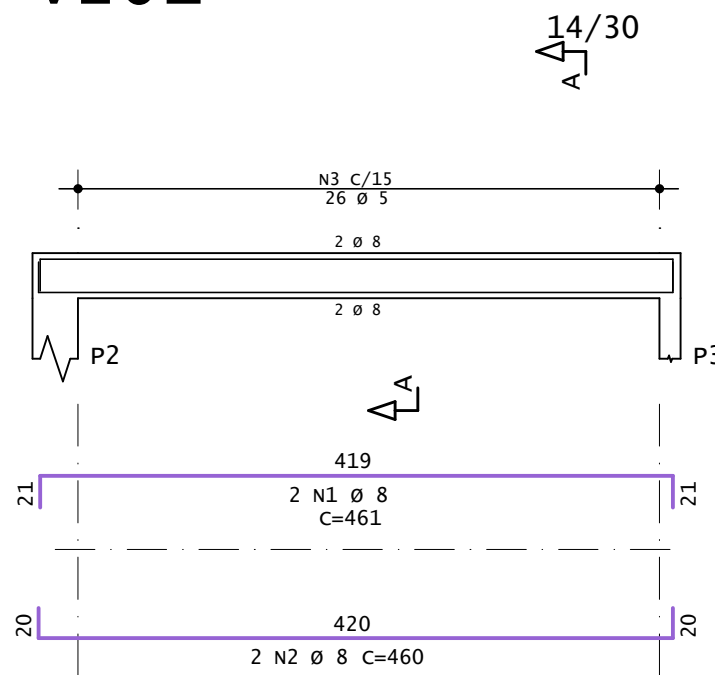

v204

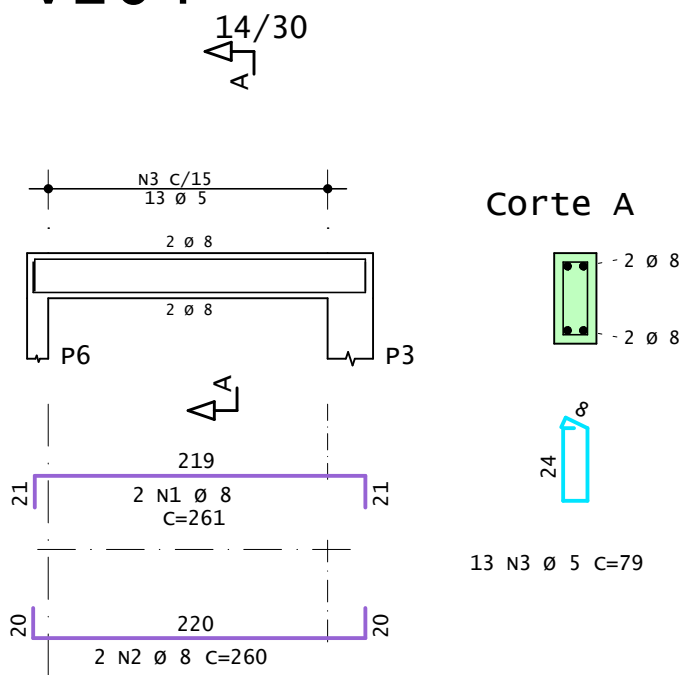

v203

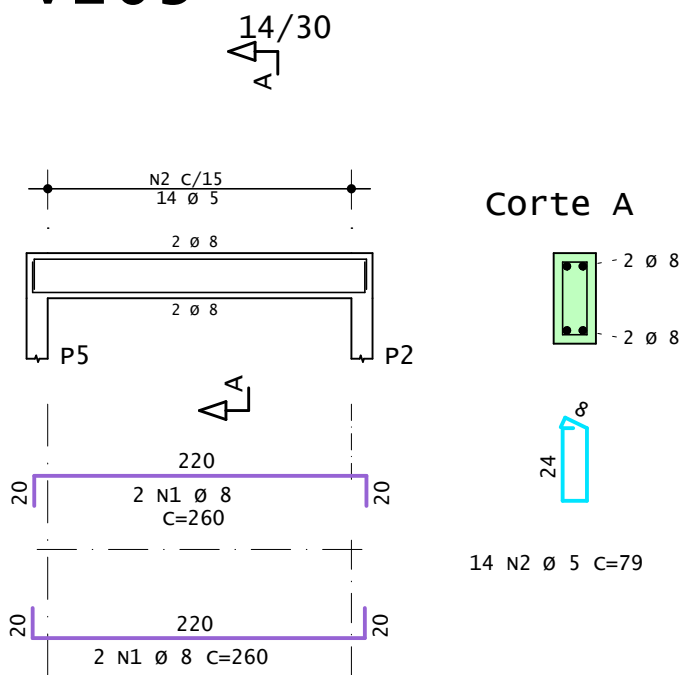

	AÇO	POS	BIT	QUANT	COMPRIMENTO	
					UNIT	TOTAL
					mm	
V201					cm	cm
	50A	1	8	2	461	922
	50A	2	8	2	920	
V202	60A	3	5	26	79	2054
	50A	1	8	4	460	1840
V203	60A	2	5	25	79	1975
	50A	1	8	4	260	1040
V204	60A	2	5	14	79	1106
	50A	1	8	2	261	522
	50A	2	8	2	260	520
	60A	3	5	13	79	1027

RESUMO DE AÇO			
AÇO	BIT	COMPR	PESO
	mm	m	kgf
60A	5	62	9
50A	8	58	23
Peso Total		60A =	9 kgf
Peso Total		50A =	23 kgf

CHRISTIAN SLANI ANTONIO DUARTE ALMEIDA:1400873639

Assinado de forma digital por CHRISTIAN SLANI ANTONIO DUARTE ALMEIDA:1400873639

CONCRETO

fck = 25 MPa

ECS = 24150 MPa

CLIENTE

OBRAS

ESCOLA INFANTIL - Castelo Dagua

TITULO

Planta Ático / v201 / v202 / v203 / v204

DATA

14/09/2026

ESCALA

1:50

DESENHO

ESC-ATT-VIG-012-R00

COORD.

OBRAS

N.º

0001

DES. N.º

012

REV. N.º

00

ENG. N.º