
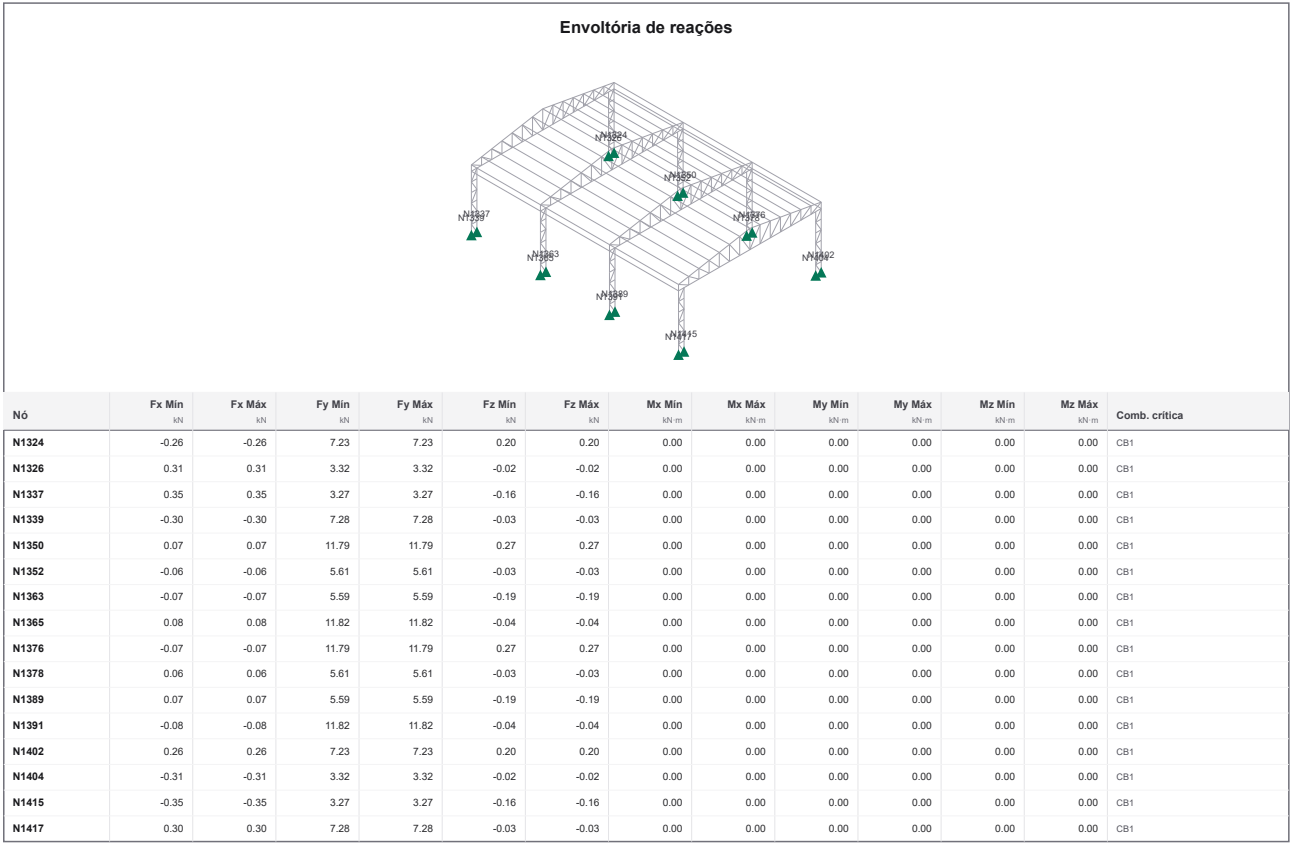
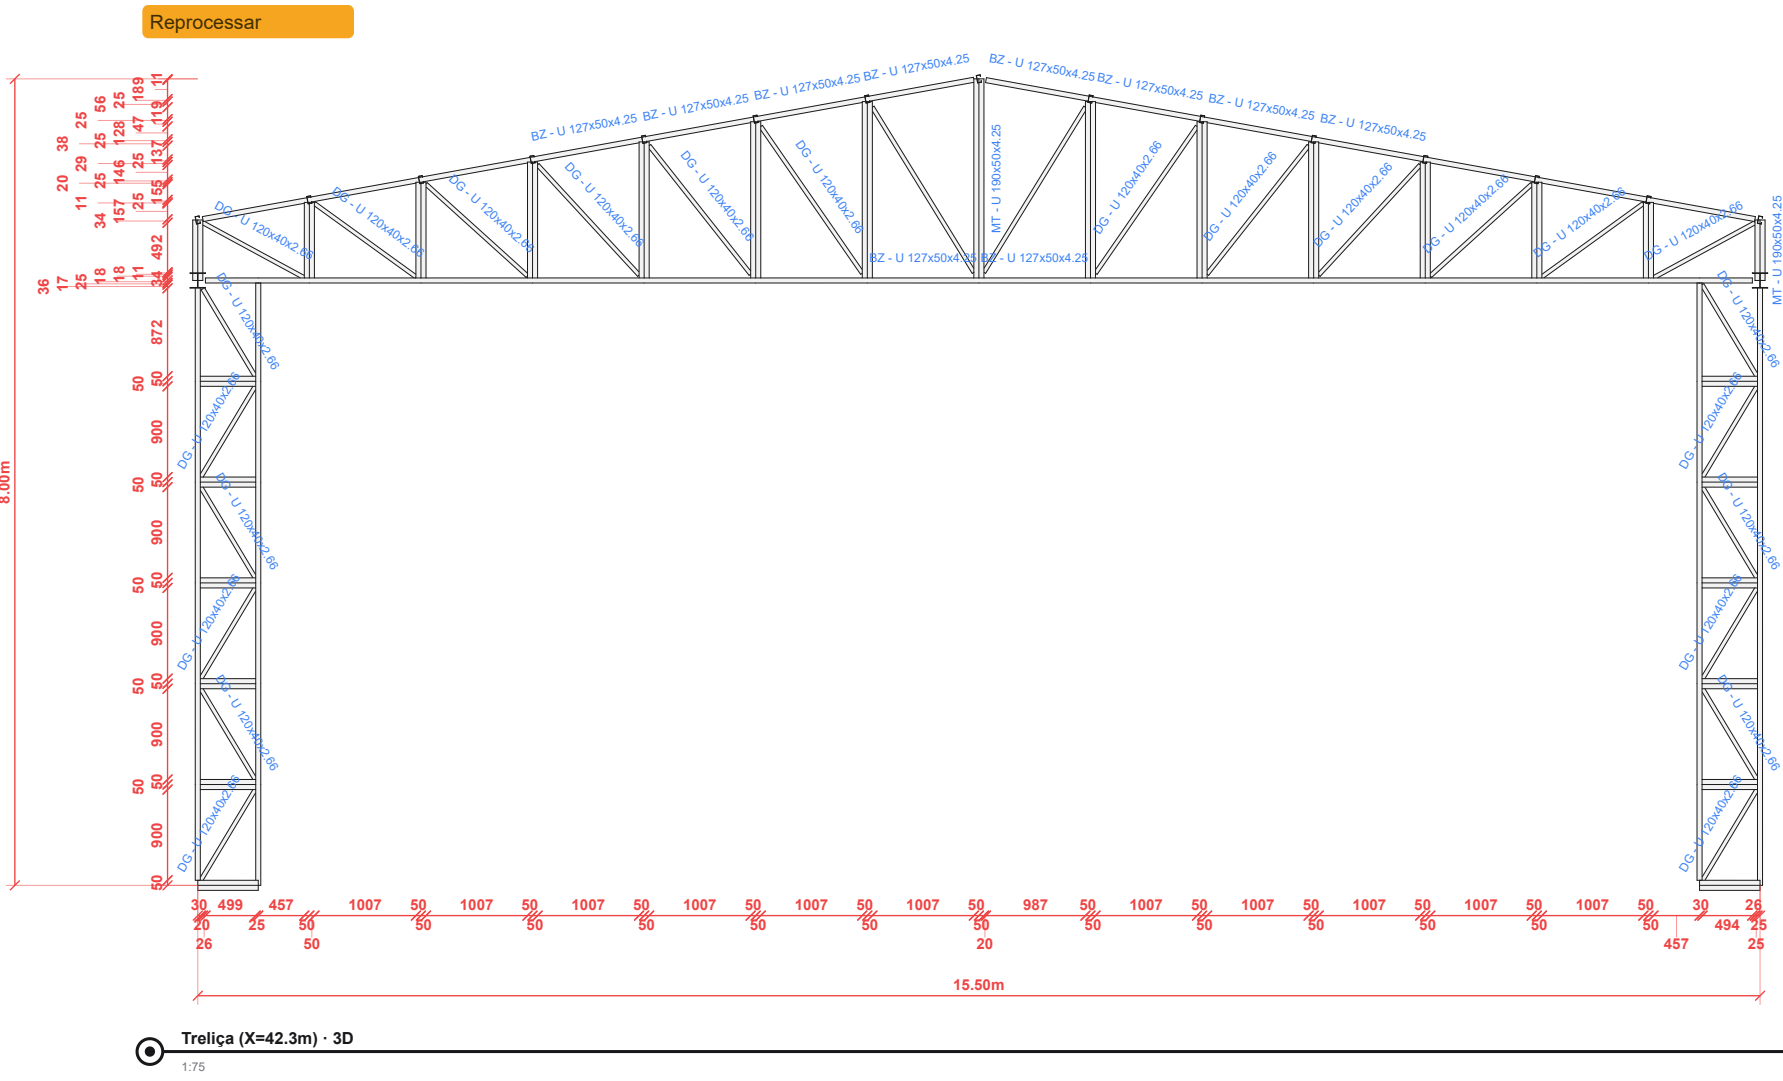


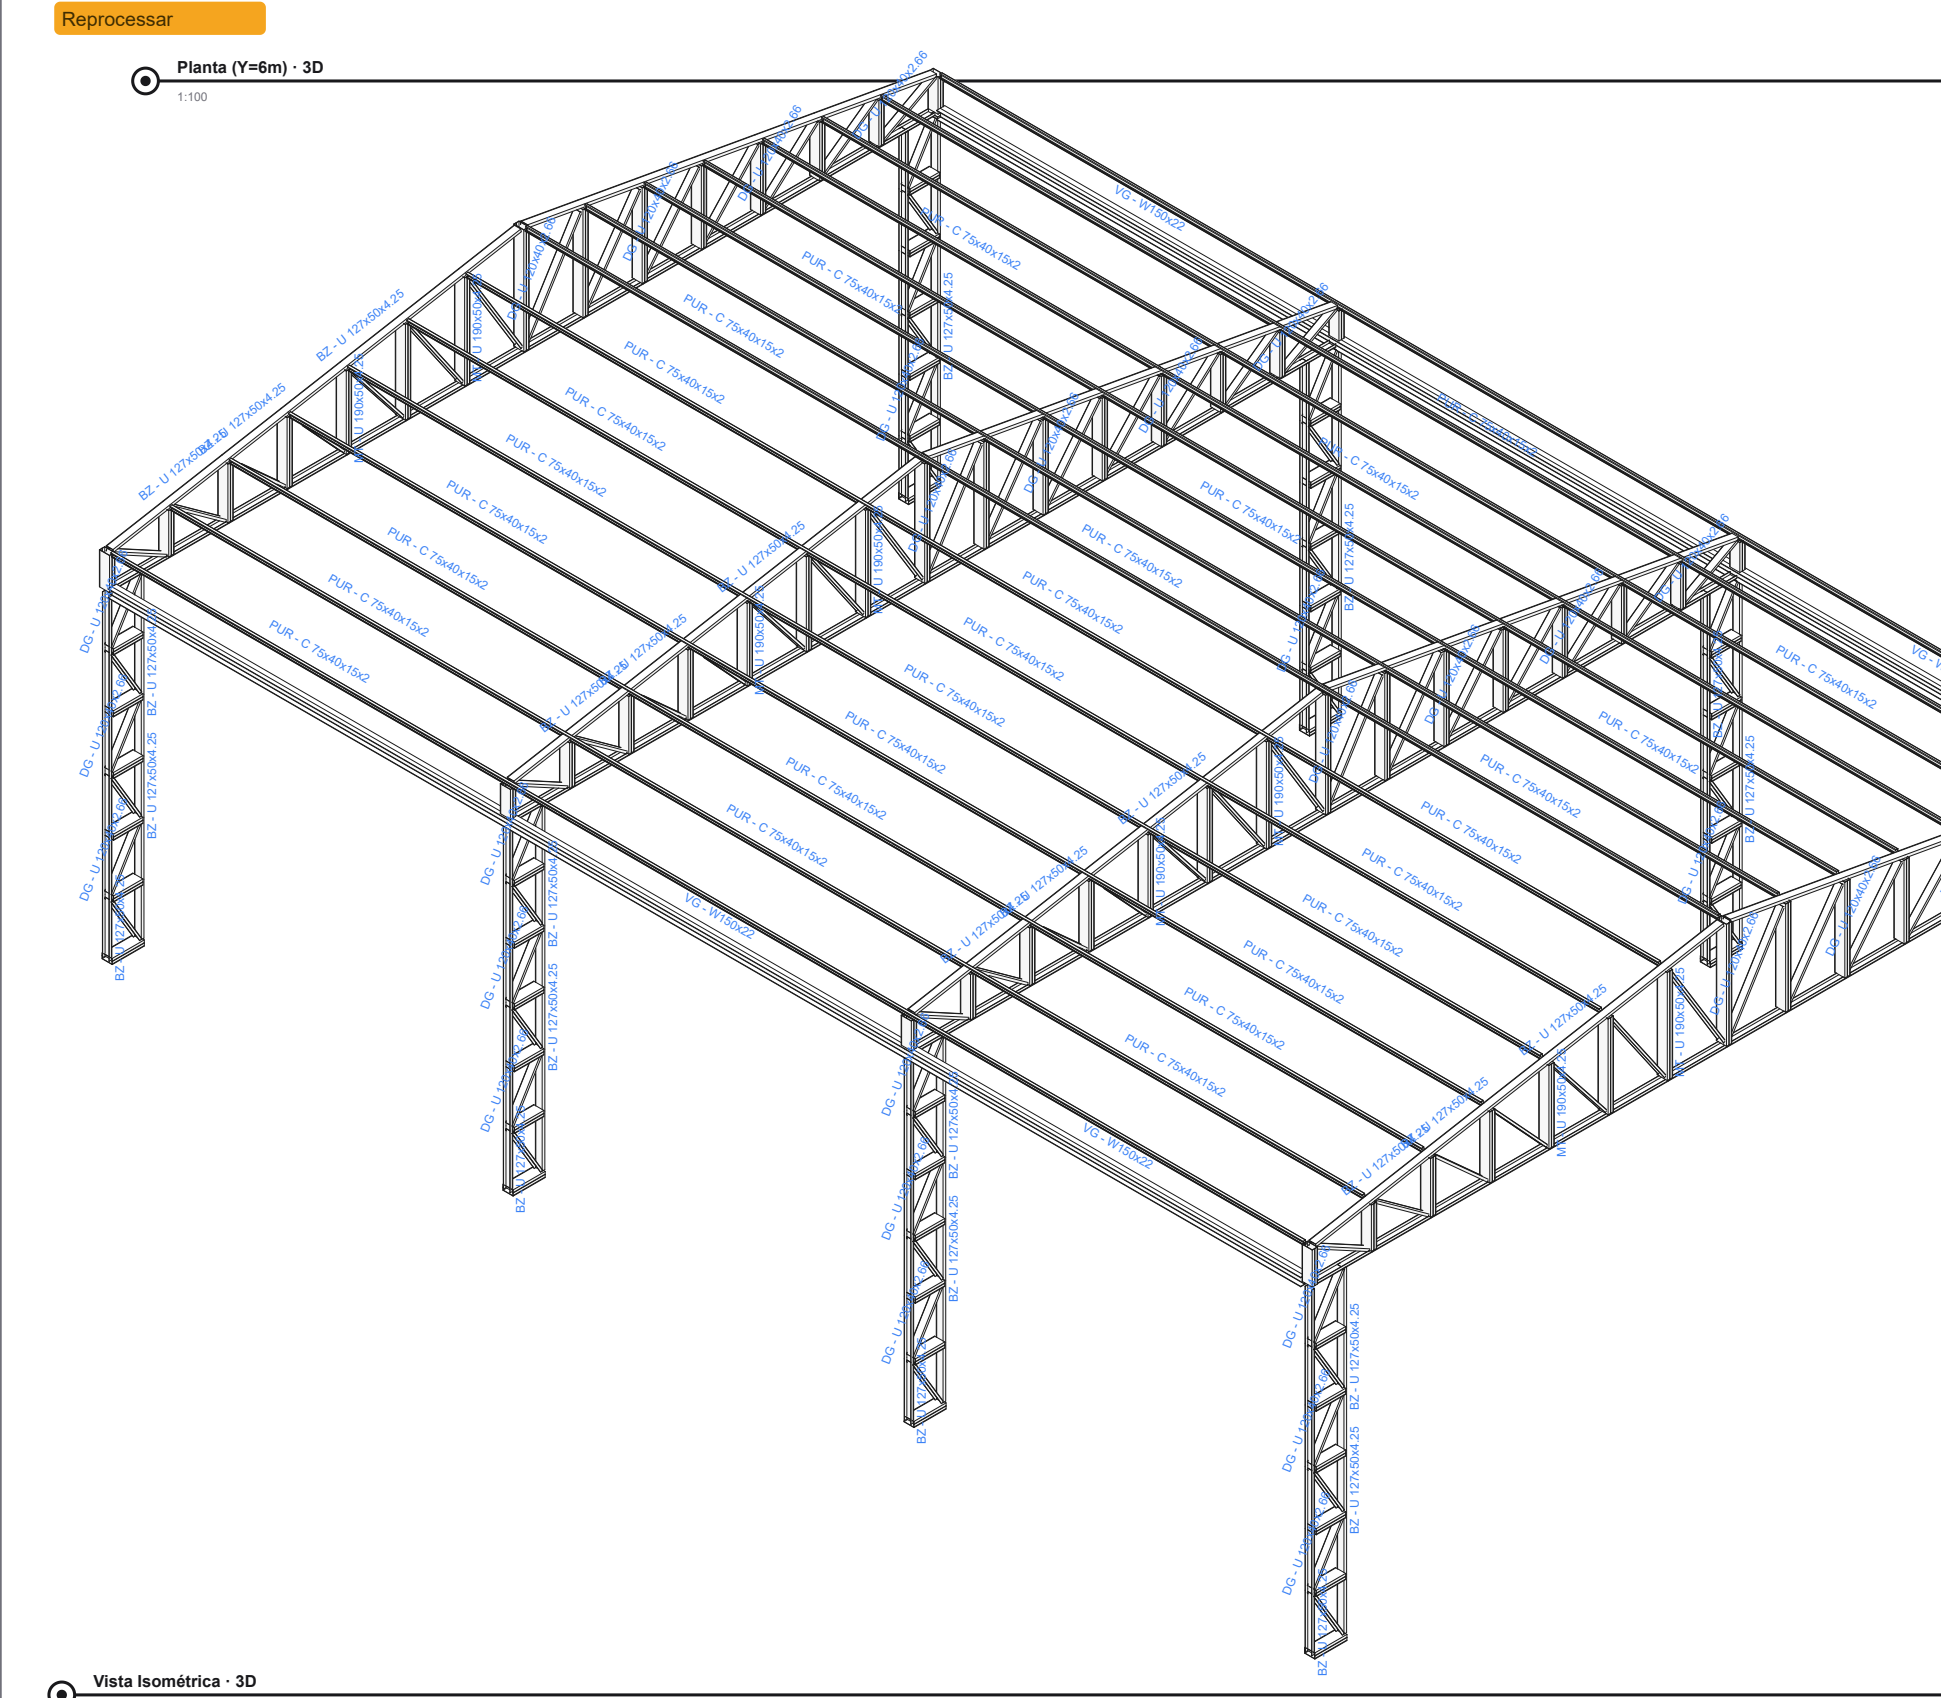

RESUMO DO PROJETO					
Classe	Perfil	Qtd	Comp. (m)	kg/m	Peso (kg)
BZ	U 127x50x4.25	216	221.00	7.3	1611.1
DG	U 120x60x2.66	104	148.73	4.1	604.6
MT	2+ U 180x50x4.25	108	104.00	18.8	1993.5
PUR	C 75x40x15x2	45	337.50	2.8	948.4
VG	W150x22	6	45.00	22.0	990.0
TOTAIS		479	866.23		6107.6

 PREFEITURA MUNICIPAL DE JARINU	CLIENTE		LOCAL		ESCALA	
	PMJ		JARINU		Var.	
	OBRA				DATA	
	GALPÃO SERVIÇOS PÚBLICOS				-	
	DESENHO				REV.	FOLHA
ESTRUTURA METÁLICA				0	01	
DESENHADO POR		VERIFICADO POR		RESP. TÉCNICO		
ANDRE MATHEUS... 5071196490		Christian Schölz... 5061295210		ANDRE MATHEUS D... 5071196490		