




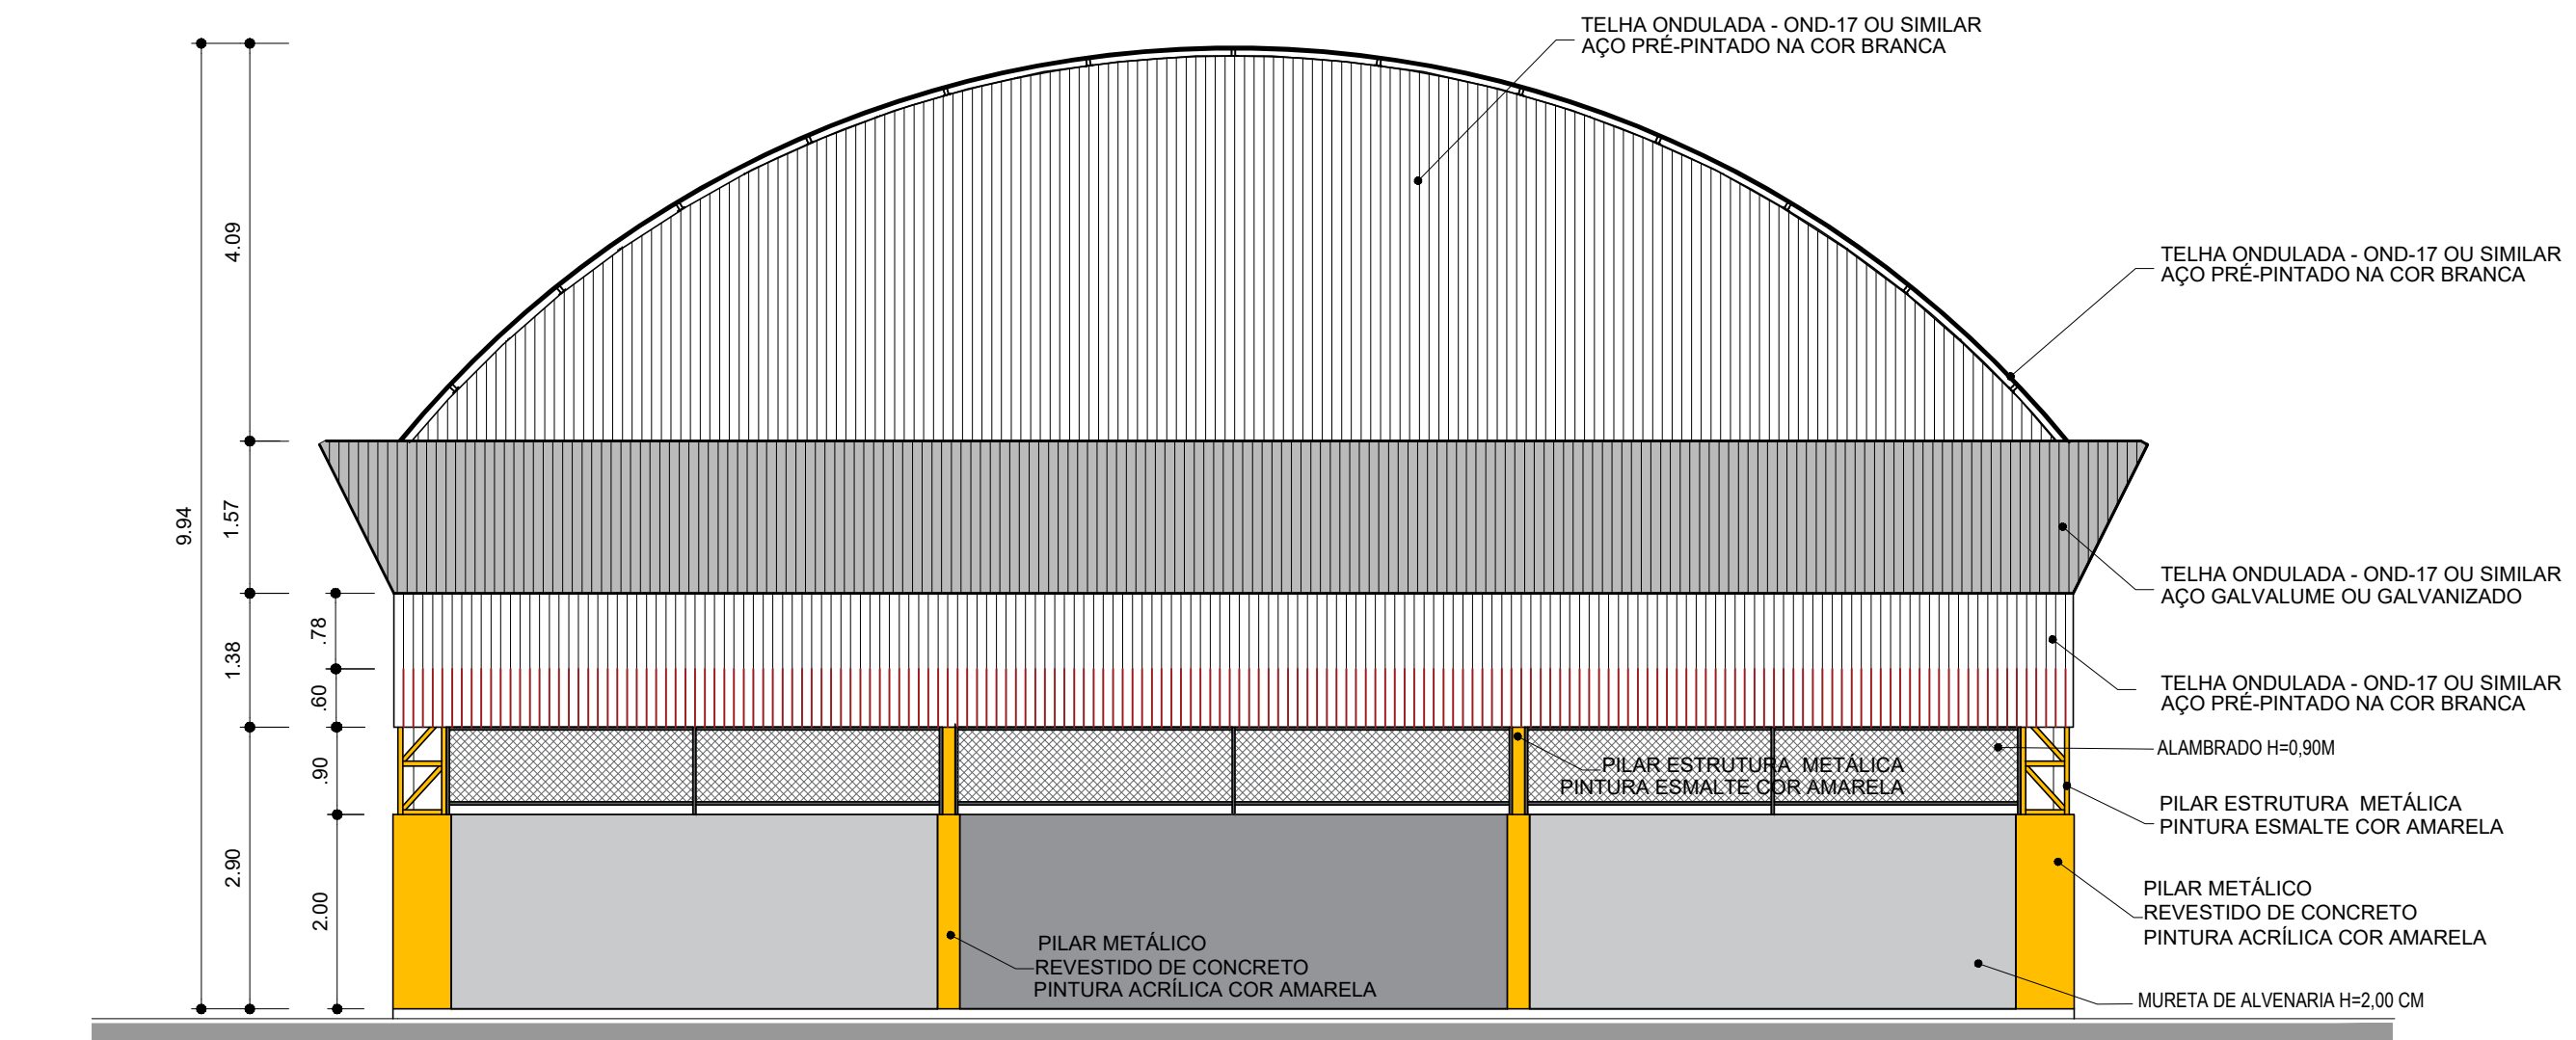


8 FACHADA 01 1:75

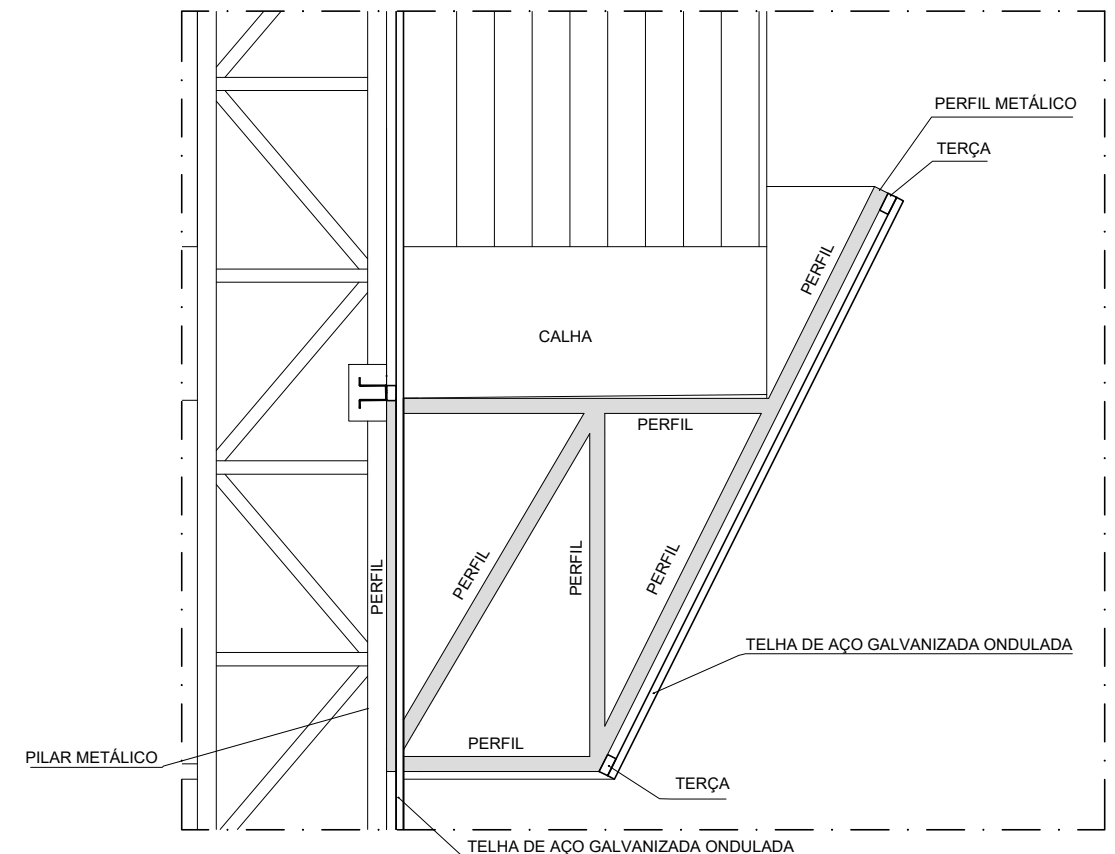

DET 01 PERFIL METÁLICO 1 Esc.: 1 : 20

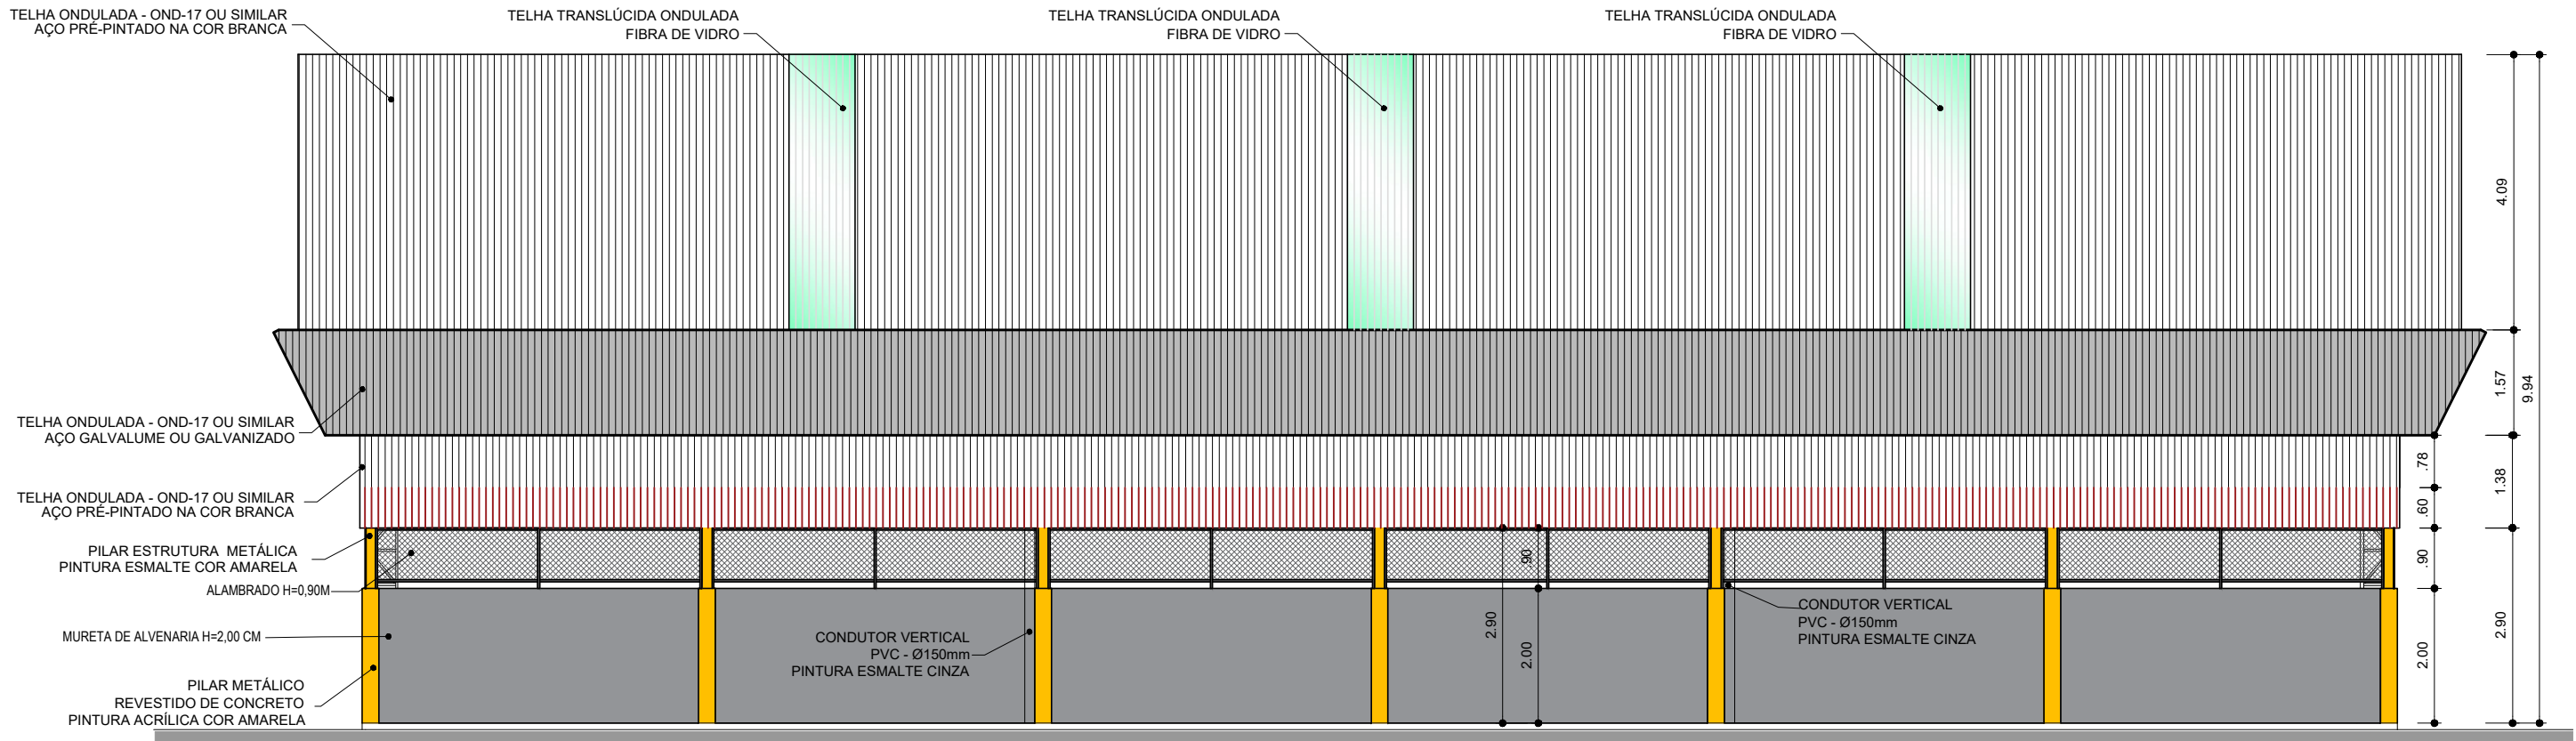

9 FACHADA 02 1:75

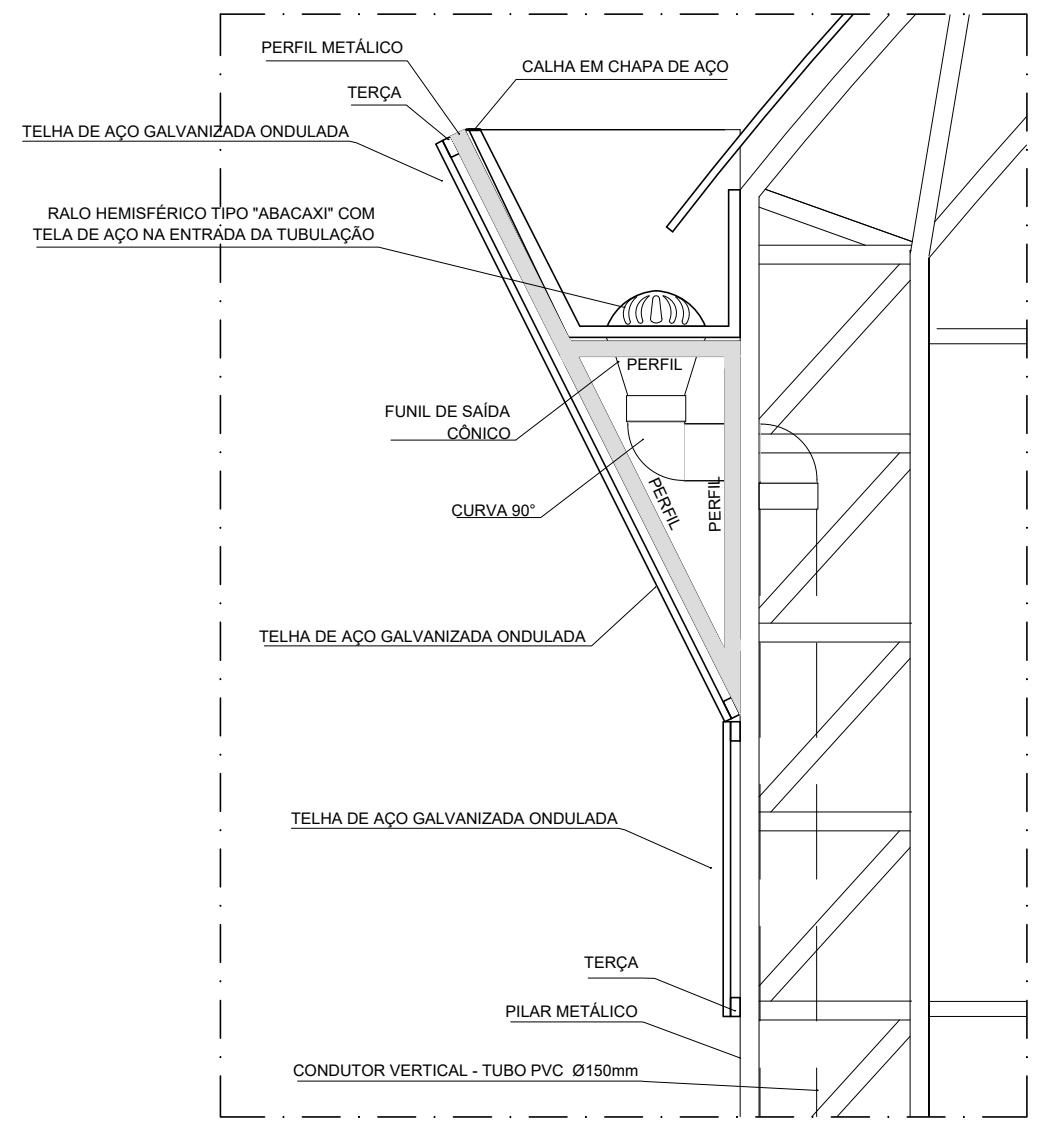

DET 02 PERFIL METÁLICO 2 Esc.: 1 : 20