
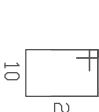


PILARES

sem escala

VIGA COBERTURA

270

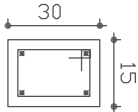



19 Ø5,0 C=80

4 N4 Ø10 C=280

270
19 c/15

VIGA BALDRAME


0

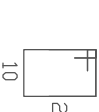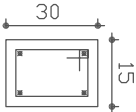

4 Ø5,0 C=80

50
4 Ø10 C=0.70

50
4 c/15

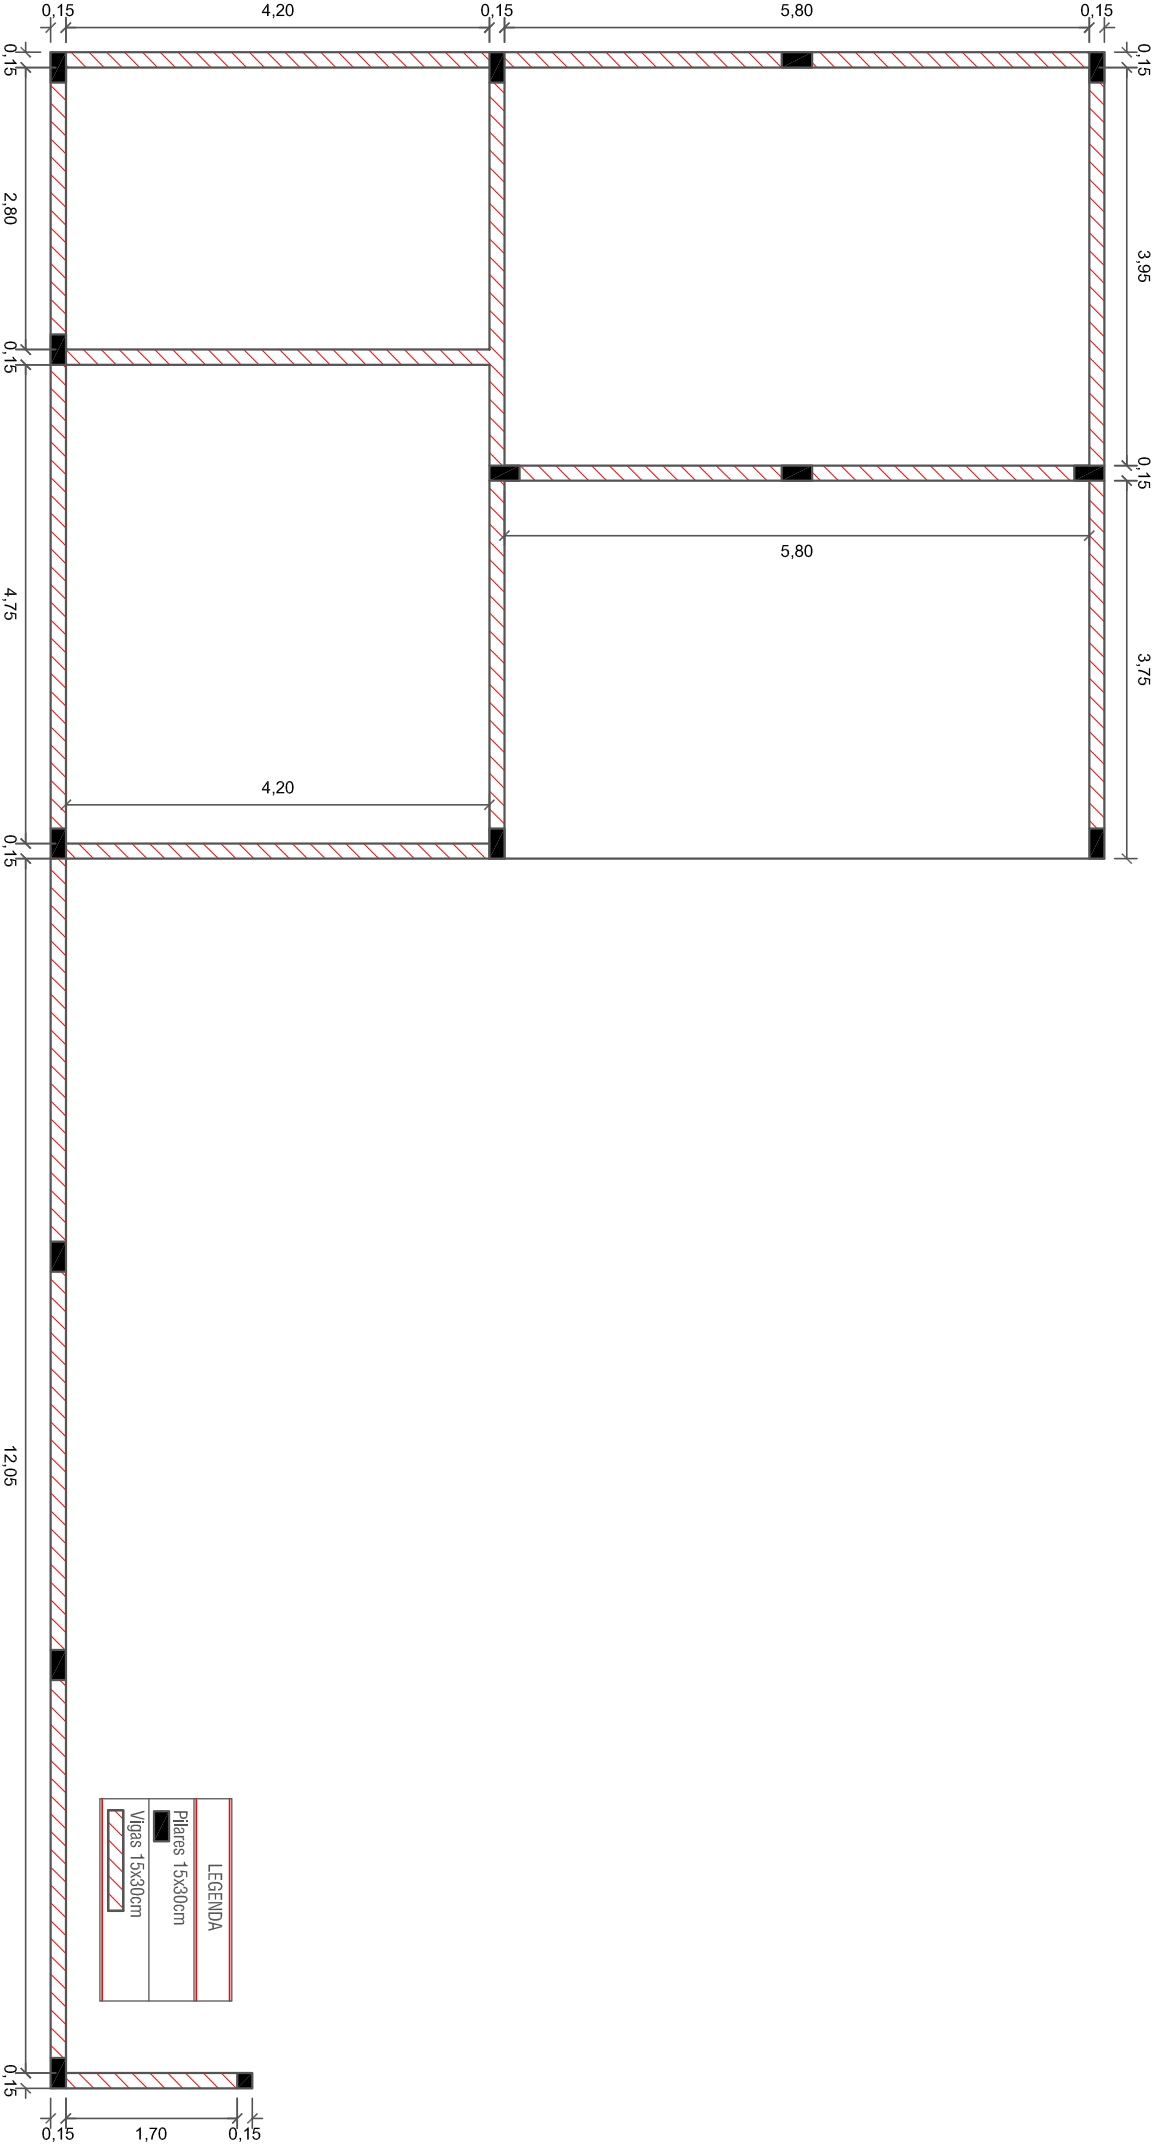


LEGENDA	
	Pilares 15x30cm
	Vigas 15x30cm

DETALHAMENTO SAPATAS


Planta de Forma - Vigas Baldrame e Vigas Superiores

Escala: 1/75

PLANTA
sem escala

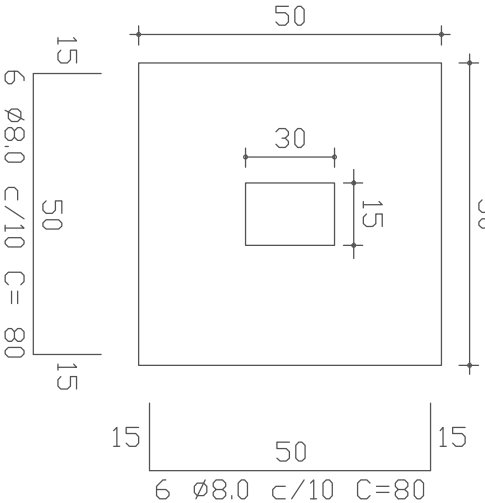

CORTE
sem escala

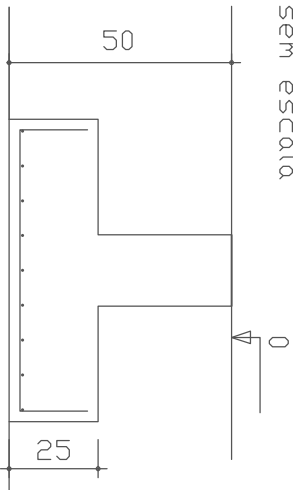

CriArte
Eng&Arq

Resp. Técnico:
VINICIUS DUTRA
FLORES:019556
93005

Assinado de forma digital
por VINICIUS DUTRA
FLORES:01955693005
Dados: 2026.09.24
000927-03'00'

Proprietário:

Fone: (054) - 9 9921-5845

Data :

Setembro/2026

Resp. Técnico :

Engenheiro Civil Vinicius Dutra Flores

CRENSC 118.742-1

Escala :

Indicada

Cliente: Município de Cacique Doble - RS

Obra:

Projeto de Ampliação E.M.E.I. Gír Sý Mý Sér

Área Total:

124,54 m²

Local :

Terra Indígena Cacique Doble

Prancha :

08

Conteúdo:

Projeto Estrutural