



RUA COBERTA

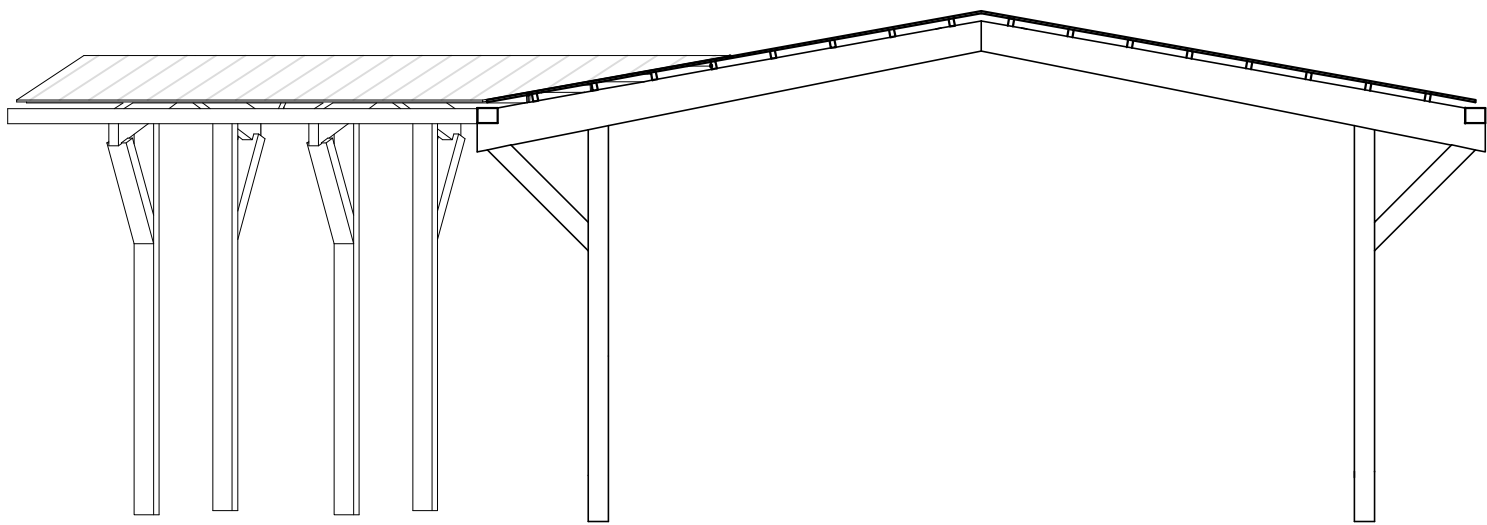


VISTA FRONTAL

Escala: 1/150

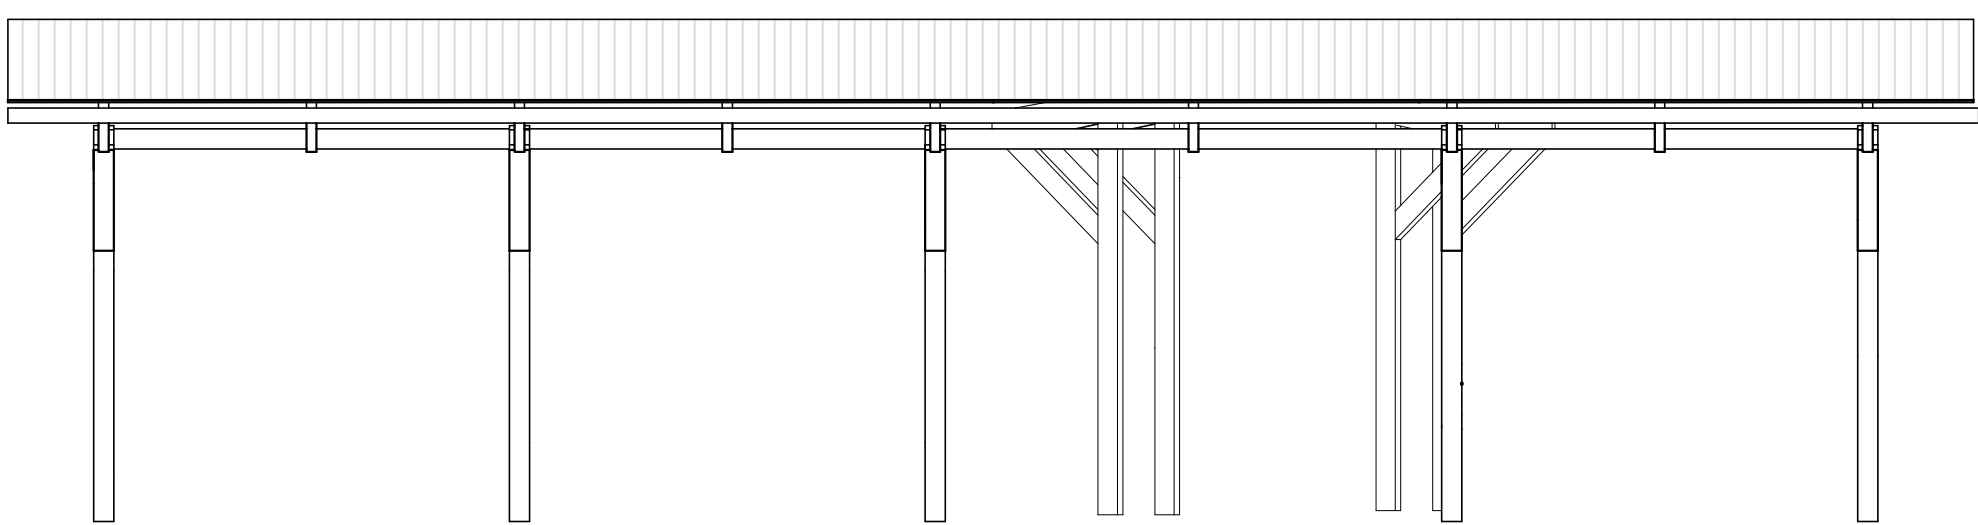

VISTA LATERAL

Escala: 1/150

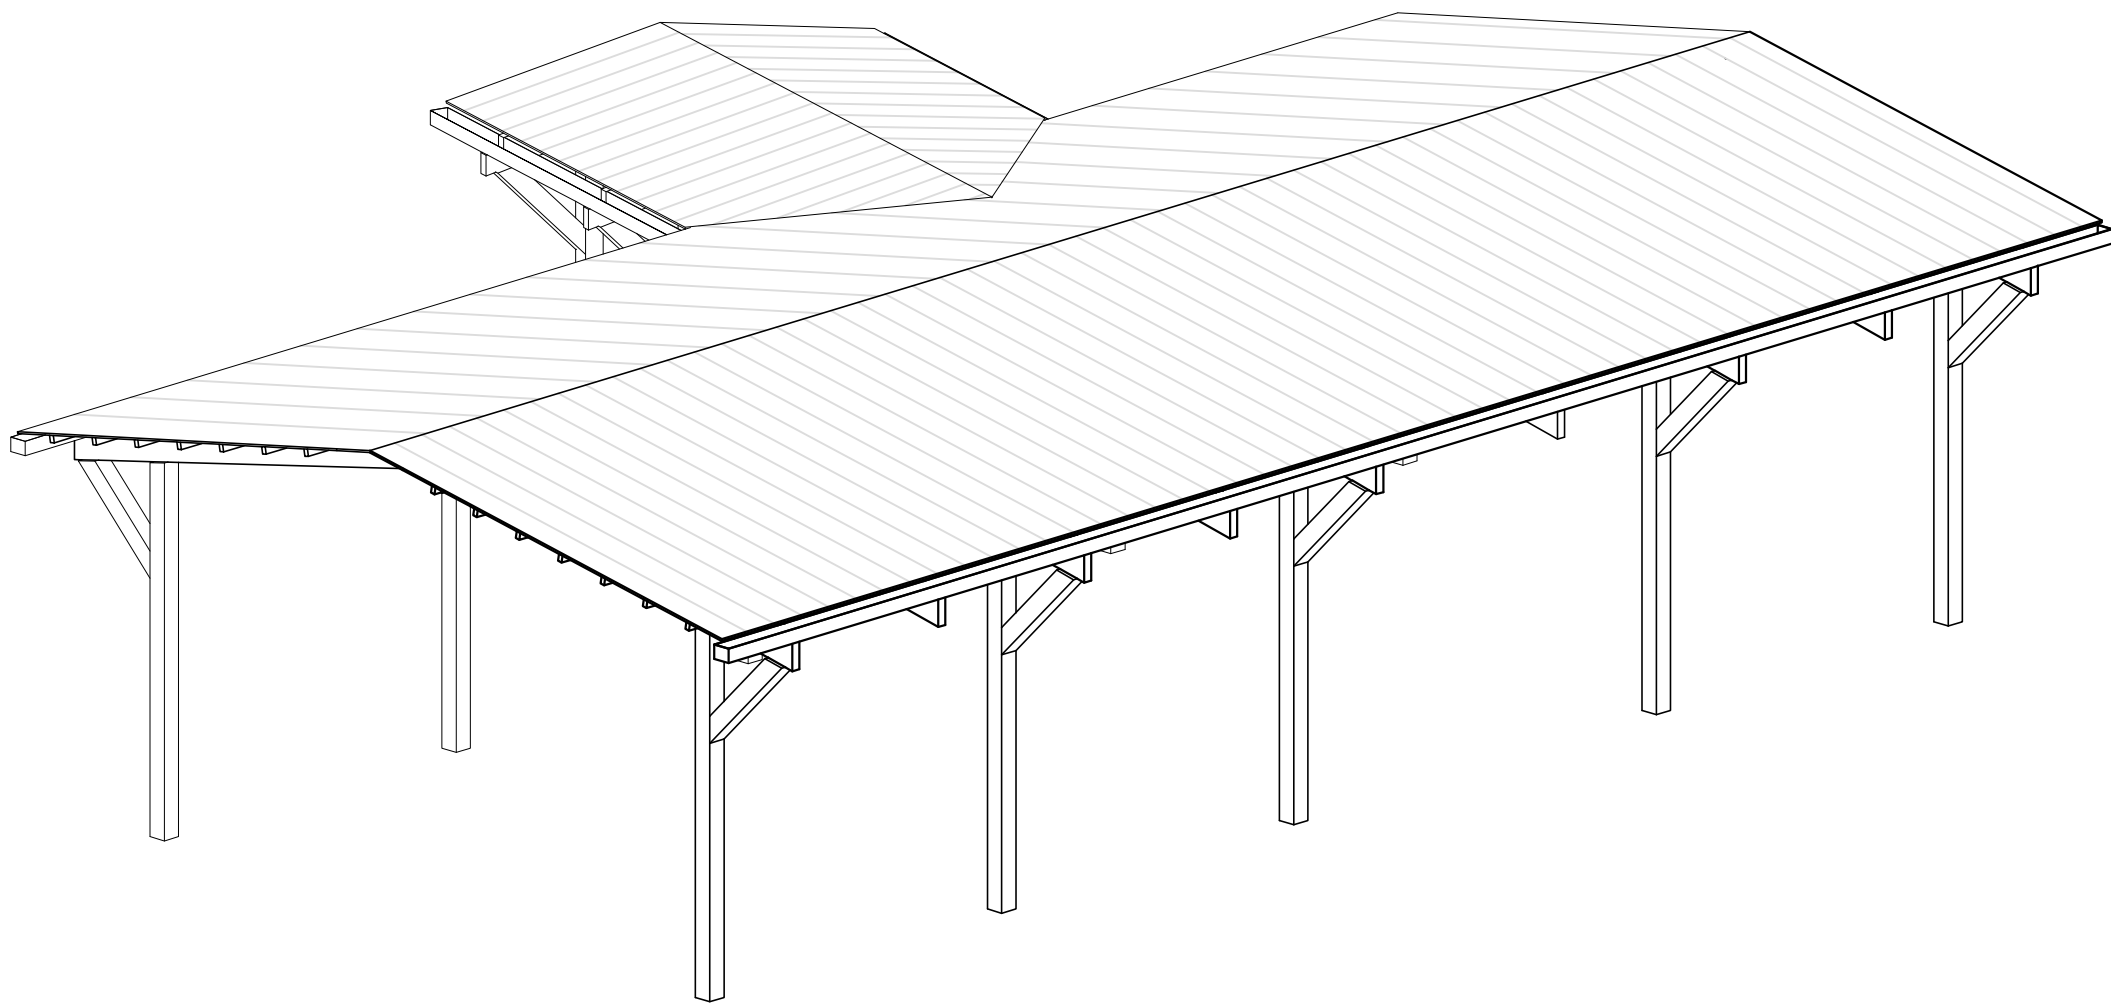



VISTA PERSPECTIVADA

Escala: 1/150

BANCO COLUNAS E ARQUIBANCADAS

DETALHE 1

Escala: 1/20

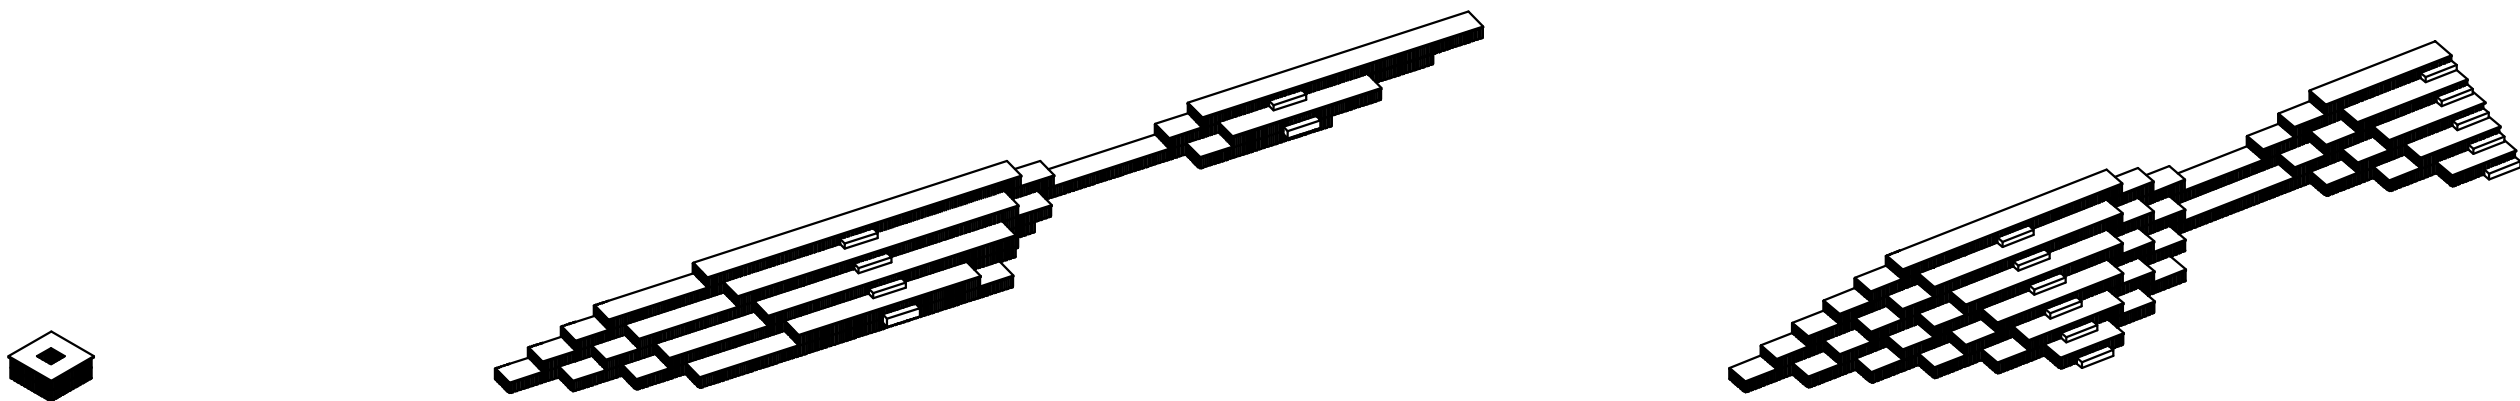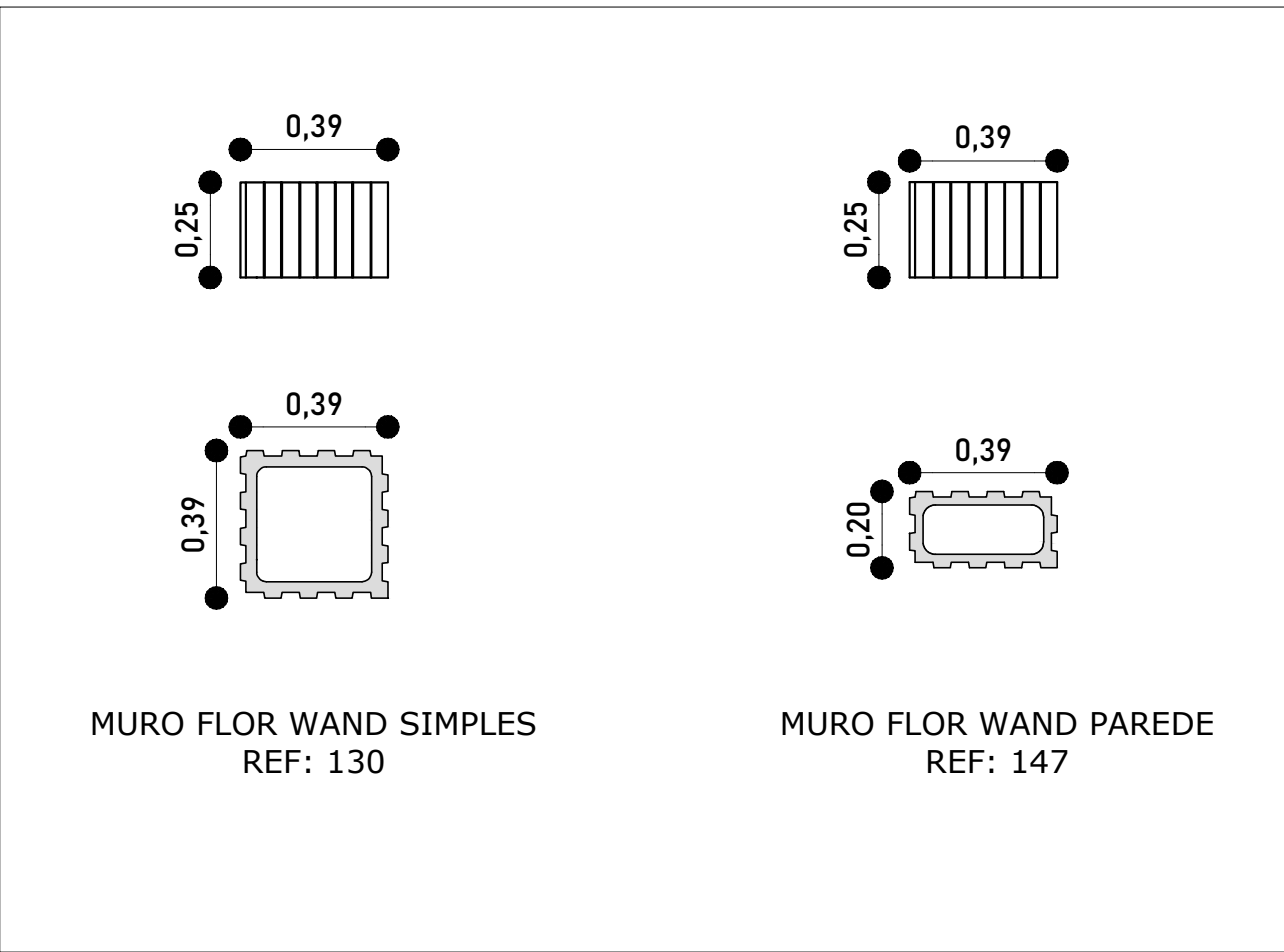



VISTA PERSPECTIVADA

Escala: 1/150

MURO FLOR

DETALHE 2

Escala: 1/20

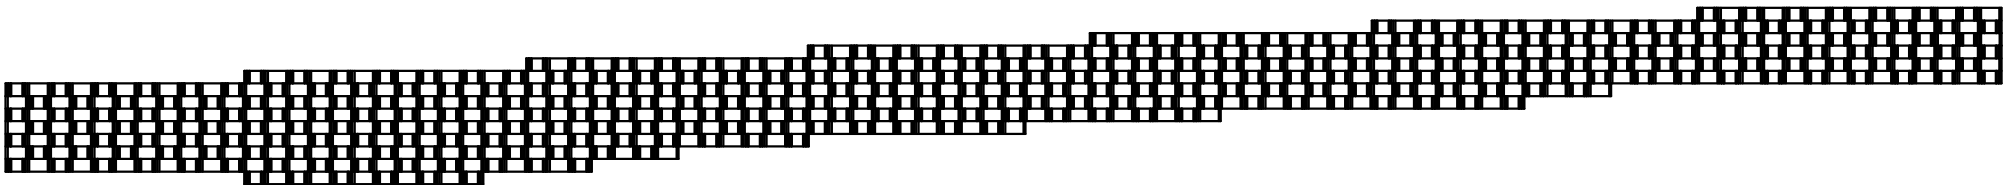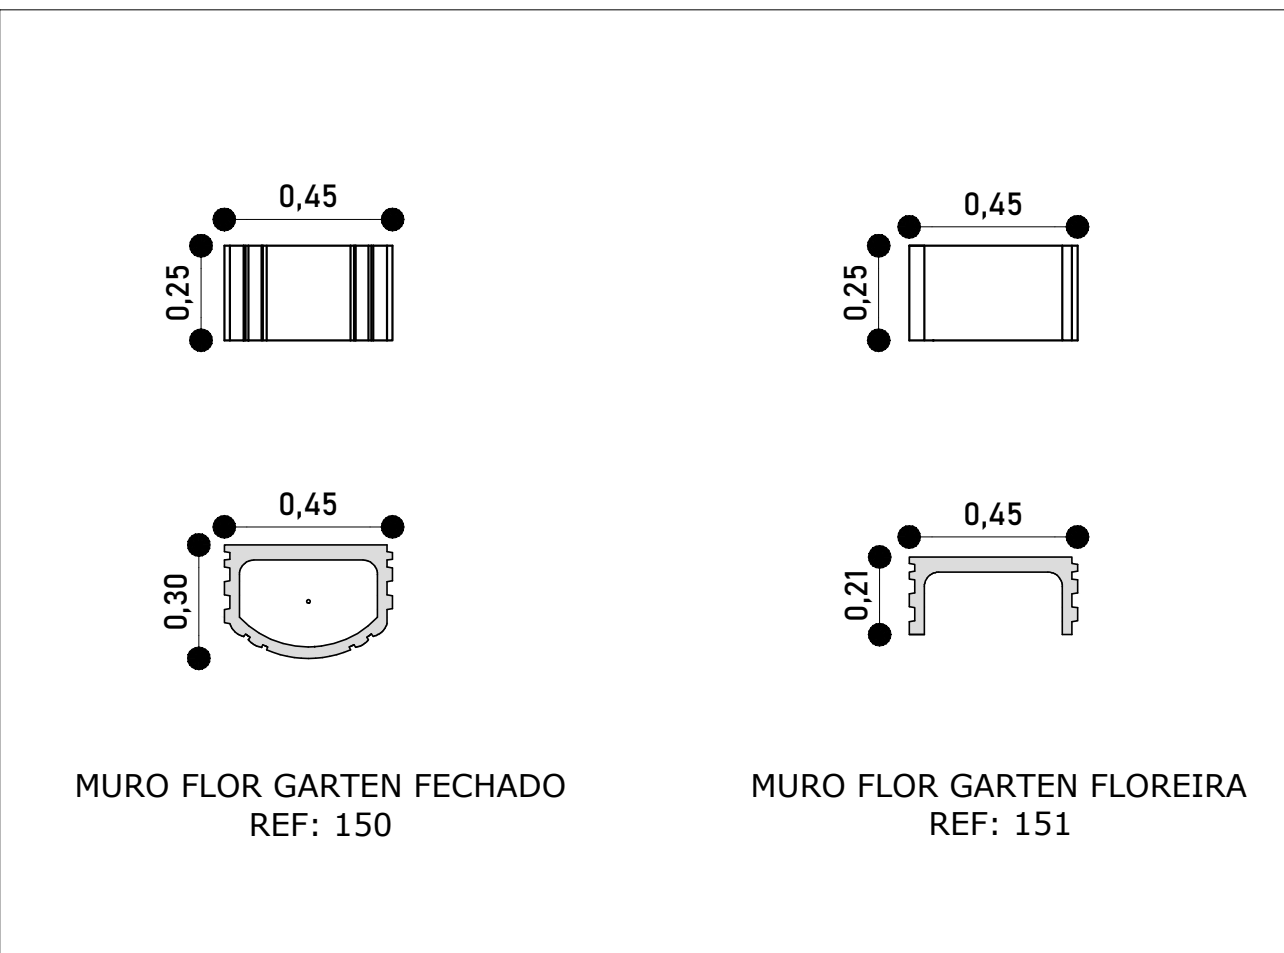

VISTA PERSPECTIVADA

Escala: 1/150

AVENIDA SALVADOR, 961
CENTRO - TUPANDI - RS
FONE: (51) 99986-8838
EMAIL: leila.forma@arquitetura@gmail.com

Leilah Schaedler
ARQUITETURA • RESTAURAO • RETROFIT

OBS: TODAS AS MEDIDAS DEVERAO SER CONFERIDAS NO LOCAL

• RUA COBERTA

TUPANDI/RS	
PROPRIETARIO:	DATA:
MUNICIPIO DE TUPANDI	ESCALA:
PROJETO E EXECUCAO:	AREA:
	DESENHO:
	PRONCHIA:
ARQ. LEILA C. SCHAEGLER	
CAU RS A48059-2	
	5.0