



RUA COBERTA

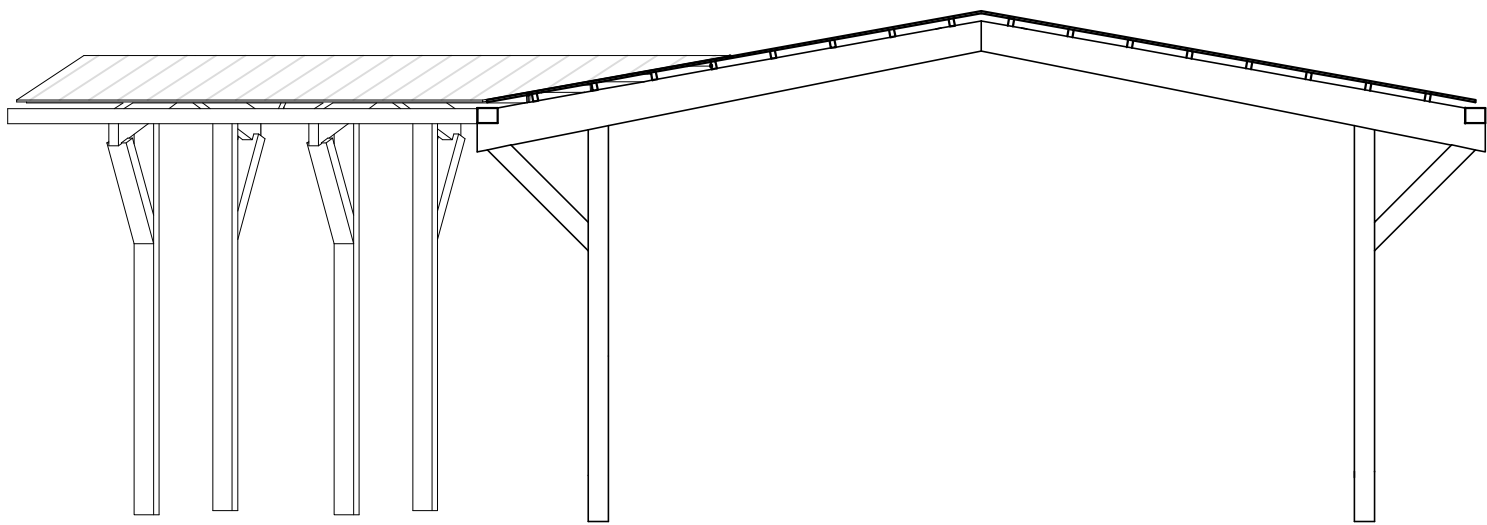


VISTA FRONTAL

Escala: 1/150

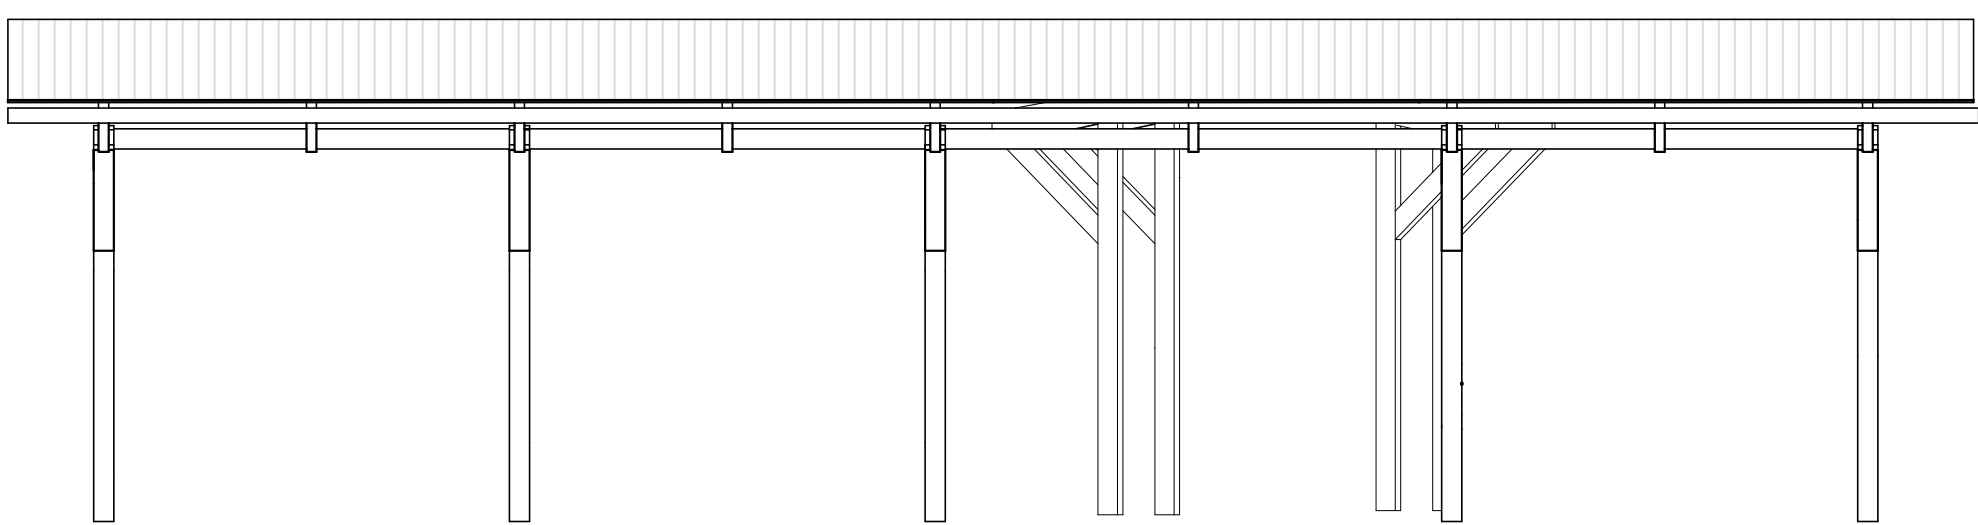

VISTA LATERAL

Escala: 1/150

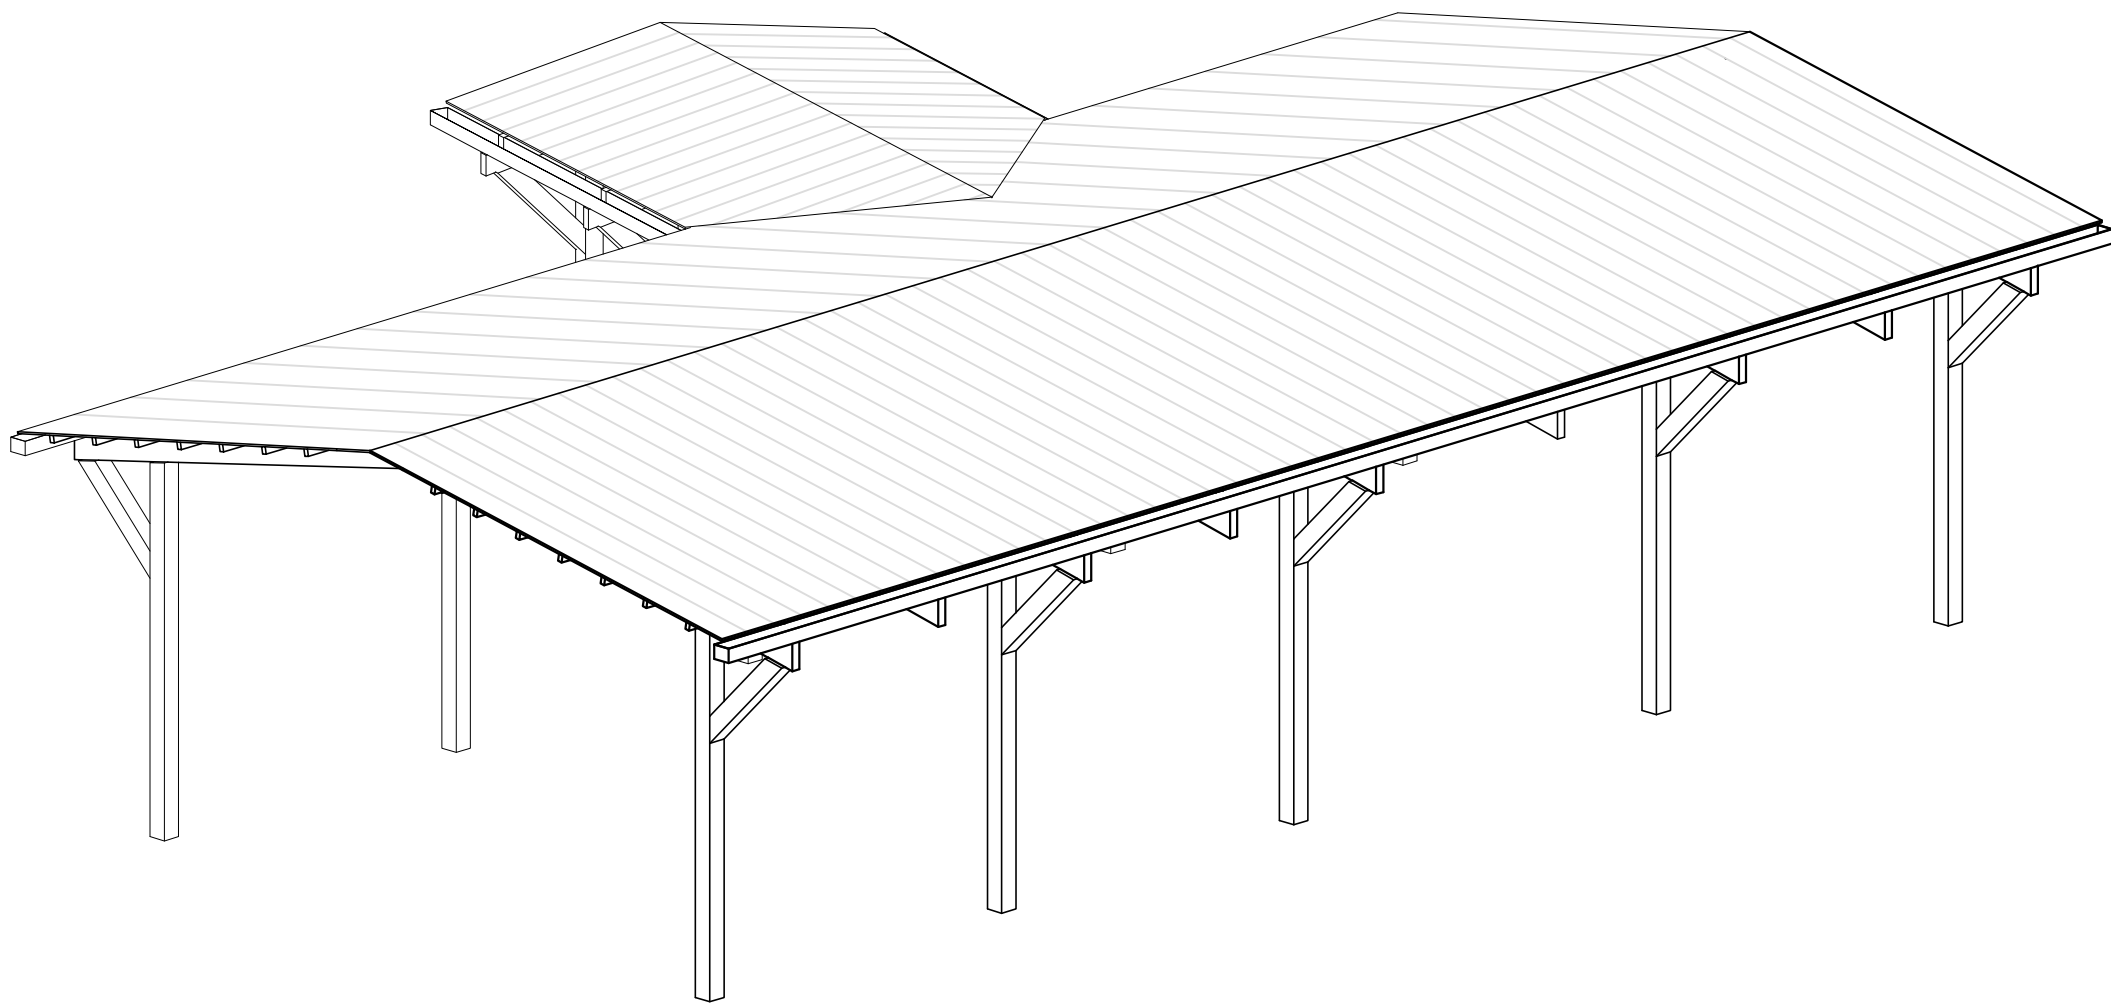



VISTA PERSPECTIVADA

Escala: 1/150

BANCO COLUNAS E ARQUIBANCADAS

DETALHE 1

Escala: 1/20

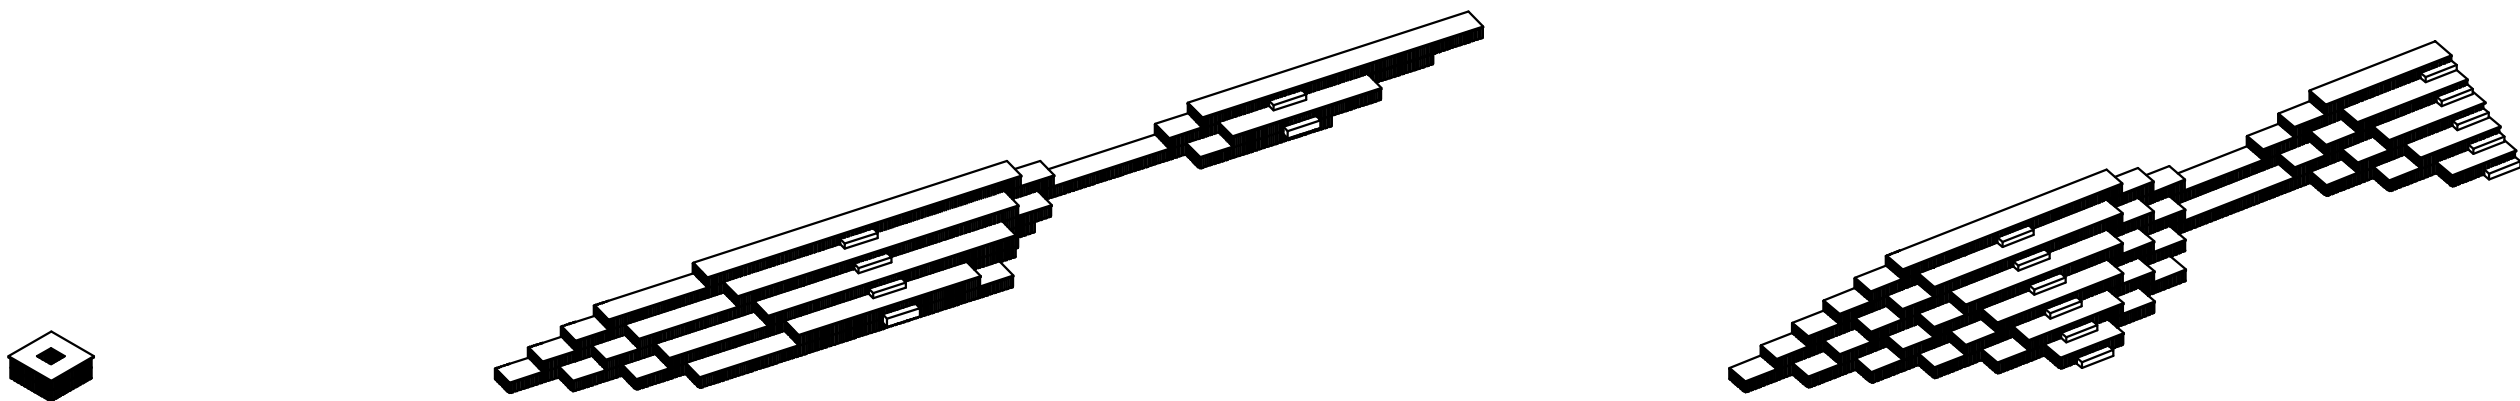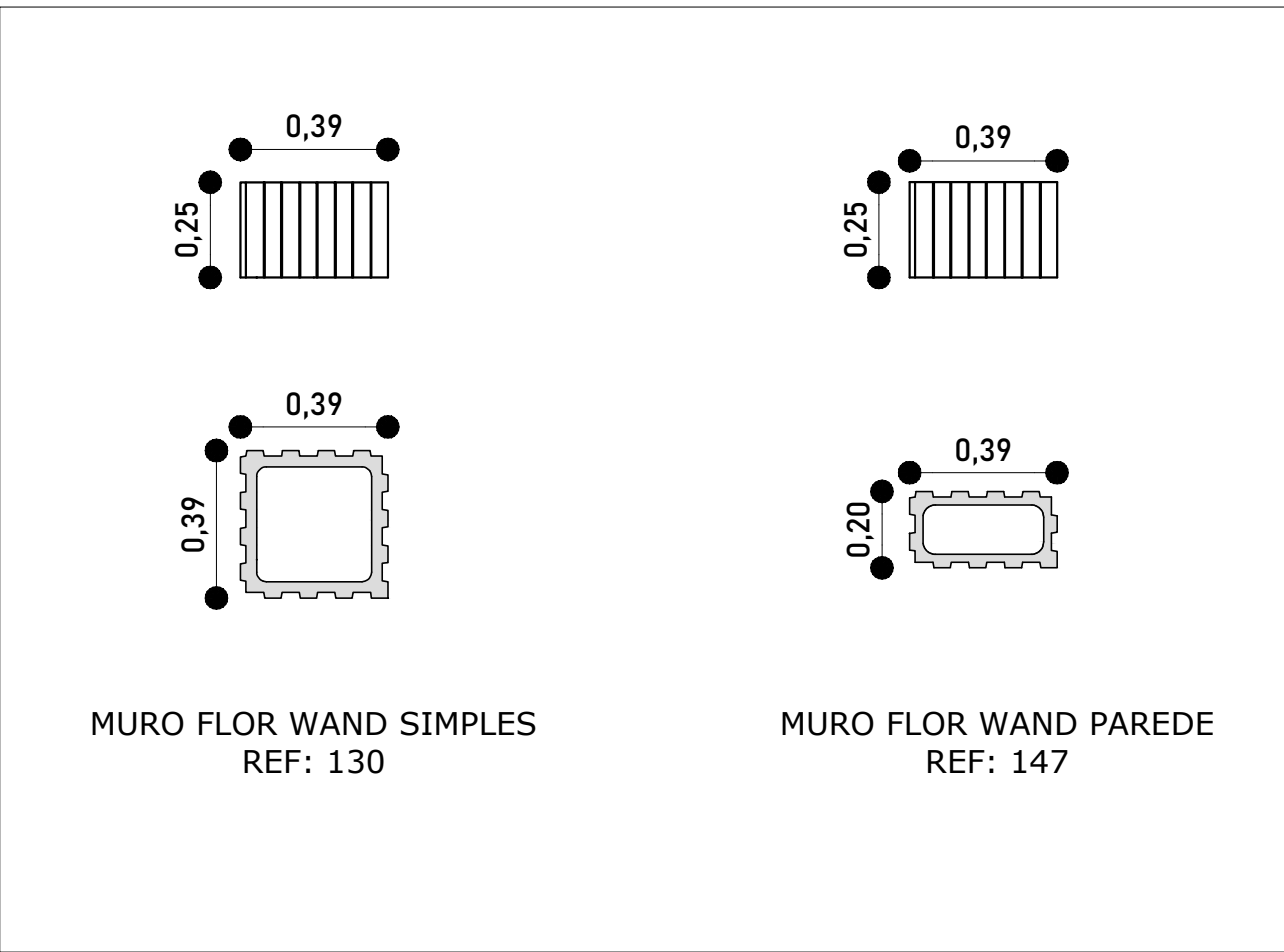



VISTA PERSPECTIVADA

Escala: 1/150

MURO FLOR

DETALHE 2

Escala: 1/20

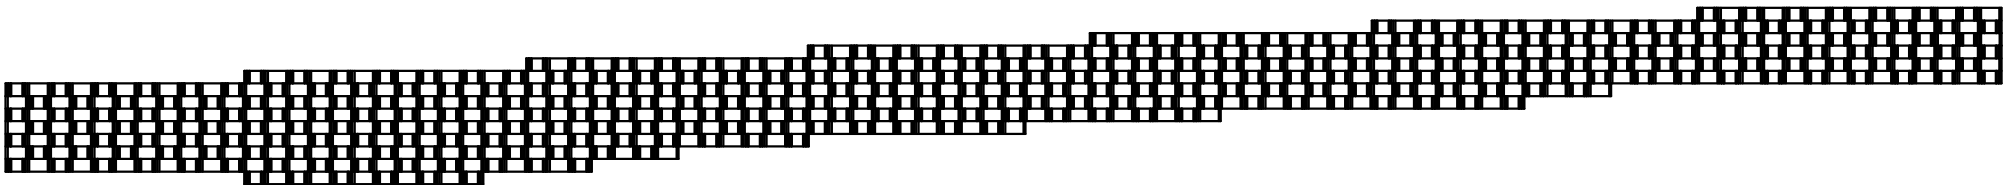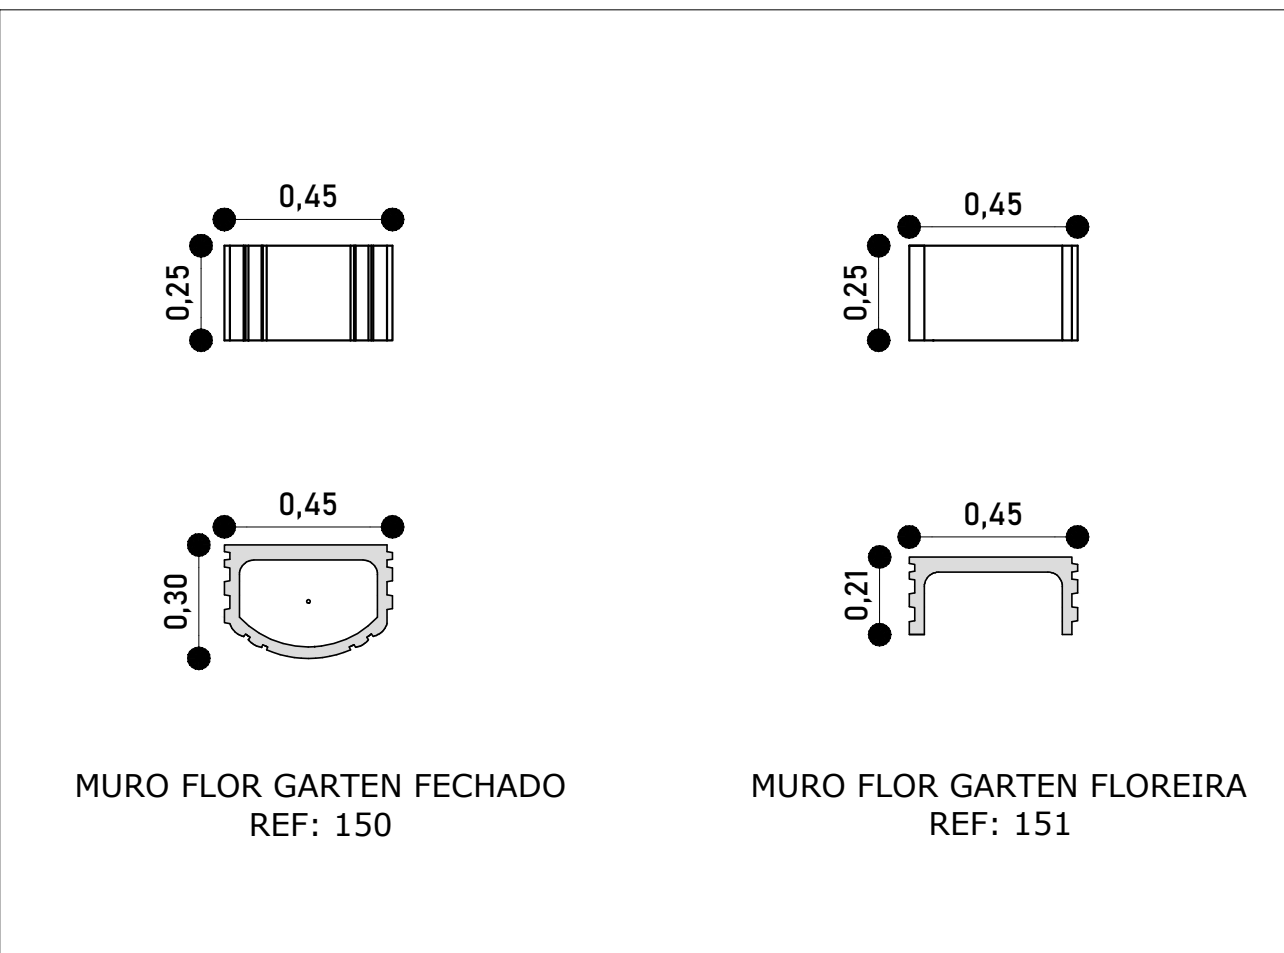

VISTA PERSPECTIVADA

Escala: 1/150

AVENIDA SALVADOR, 951
CENTRO - TUPANDI - RS
FONE: (51) 99986-8838
EMAIL: leila.forma@arquitetura@gmail.com

Leilah Schaedler
ARQUITETURA • RESTAURAO • RETROFIT

OBS: TODAS AS MEDIDAS DEVERAO SER CONFERIDAS NO LOCAL

• RUA COBERTA

PROPRIETARIO:
MUNICIPIO DE TUPANDI

PROJETO E EXECUCAO:

ARQ. LEILA C. SCHAEGLER
CAU RS A48059-2

Documento assinado digitalmente
LEILA CRISTIANE SCHAEGLER
Data: 09/10/2025 09:44:33 -0100
Verifique em https://validar.jti.gov.br

5.0