




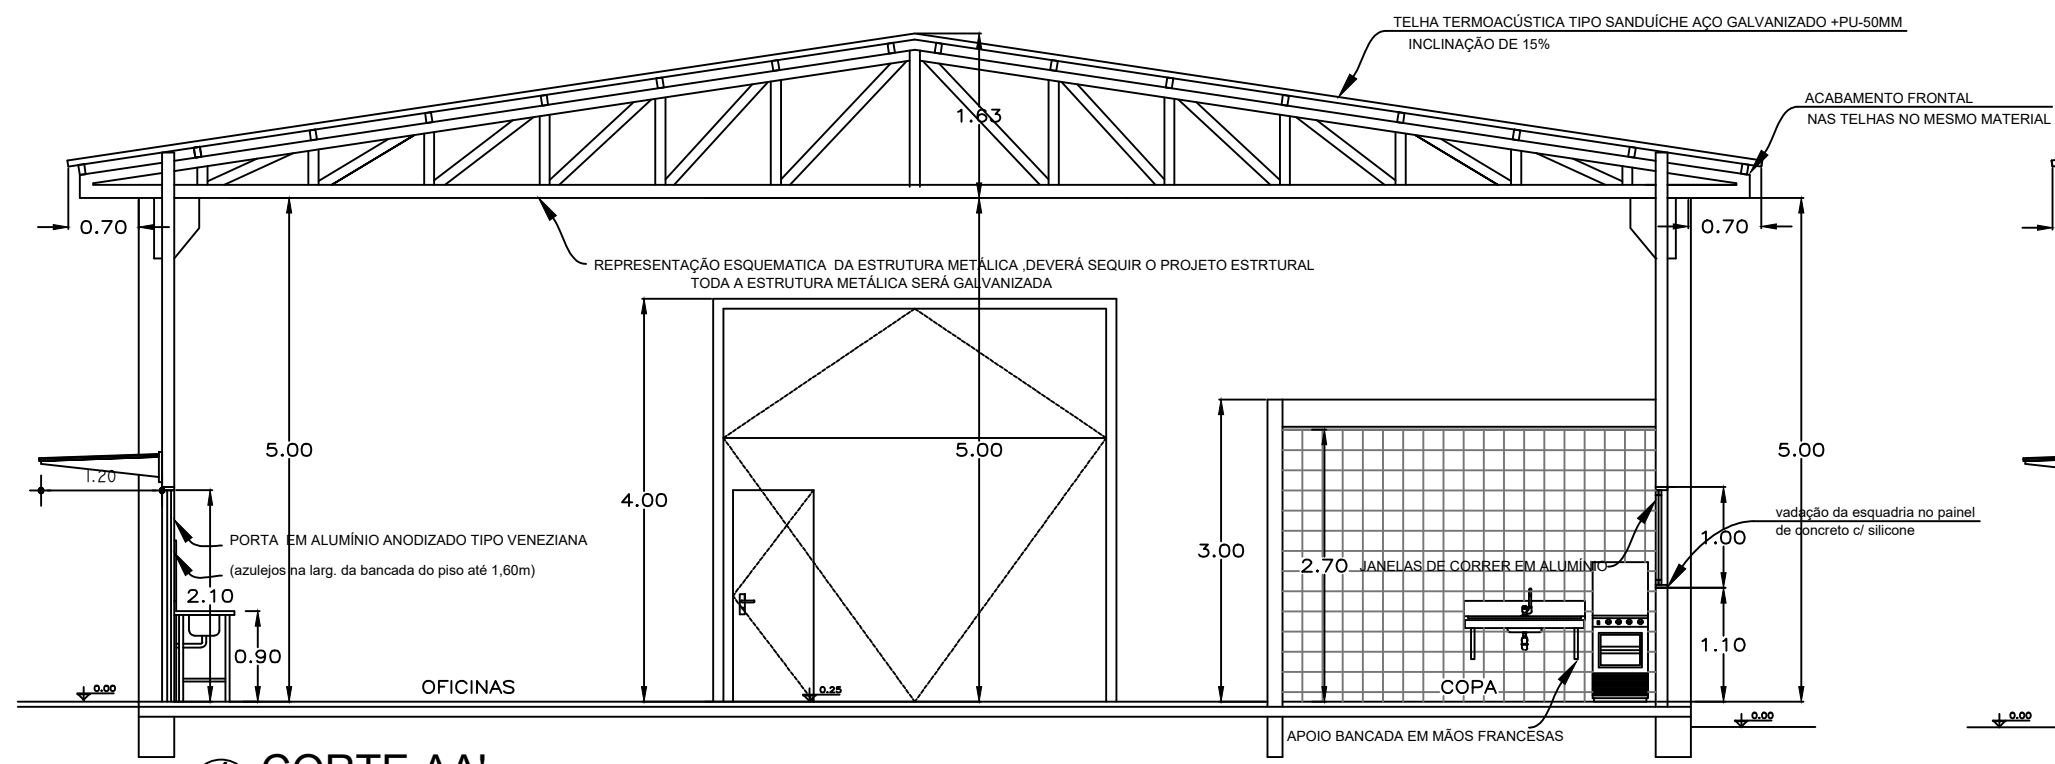


4 CORTE AA'
Escala: 1/50

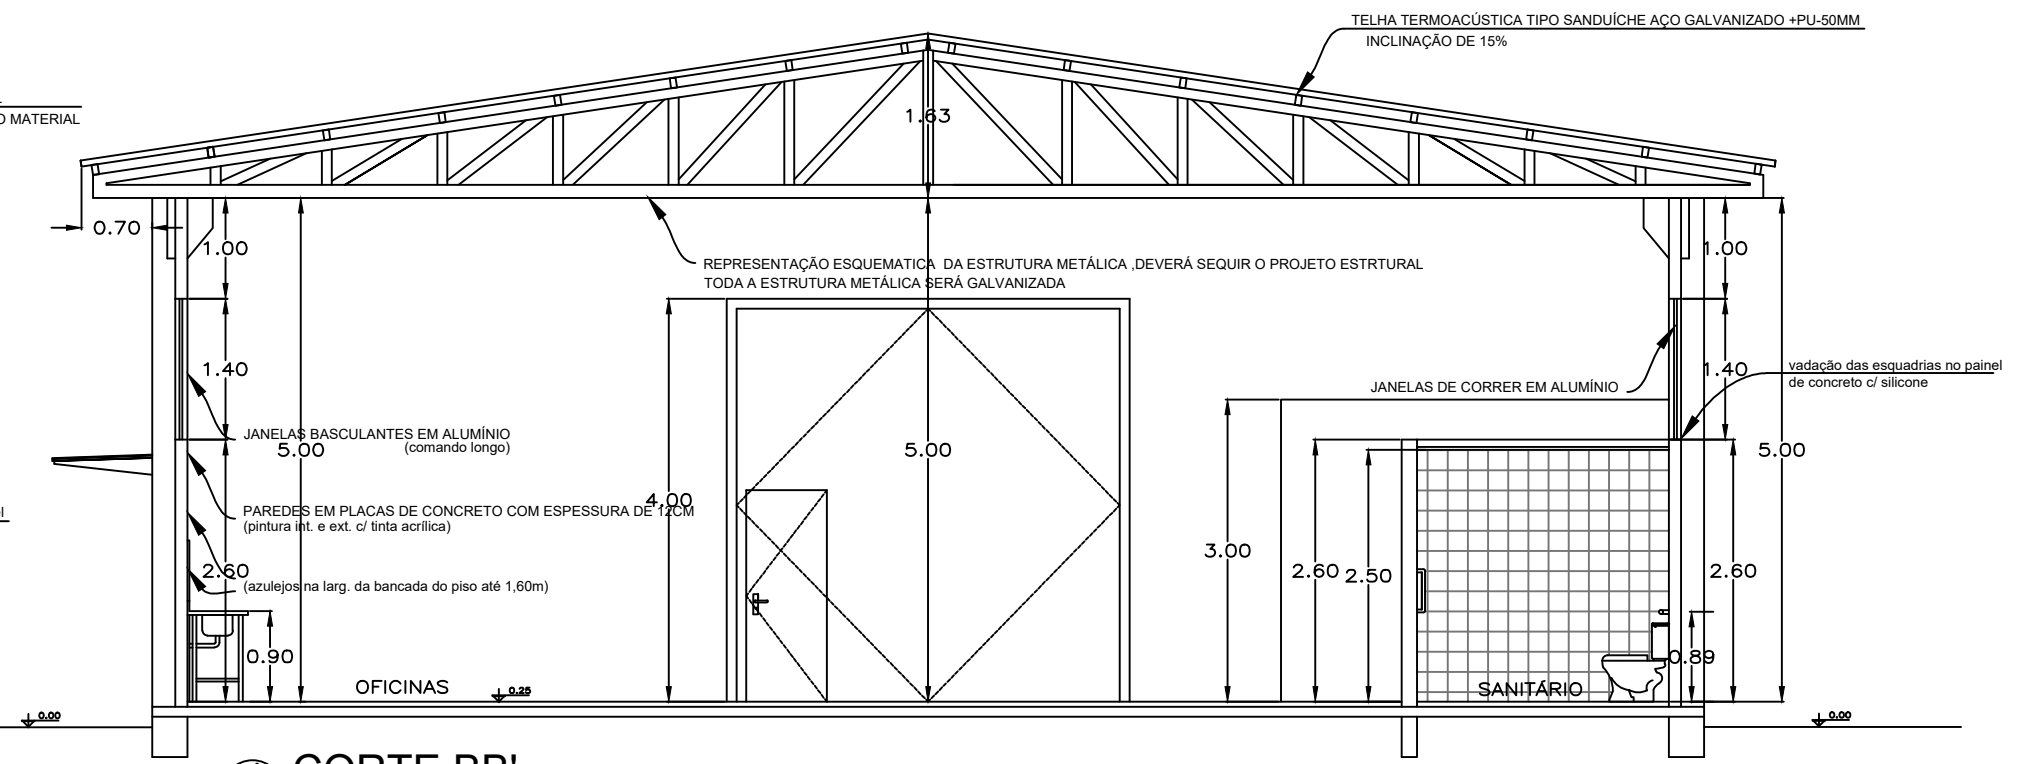

4 CORTE BB'
Escala: 1/50

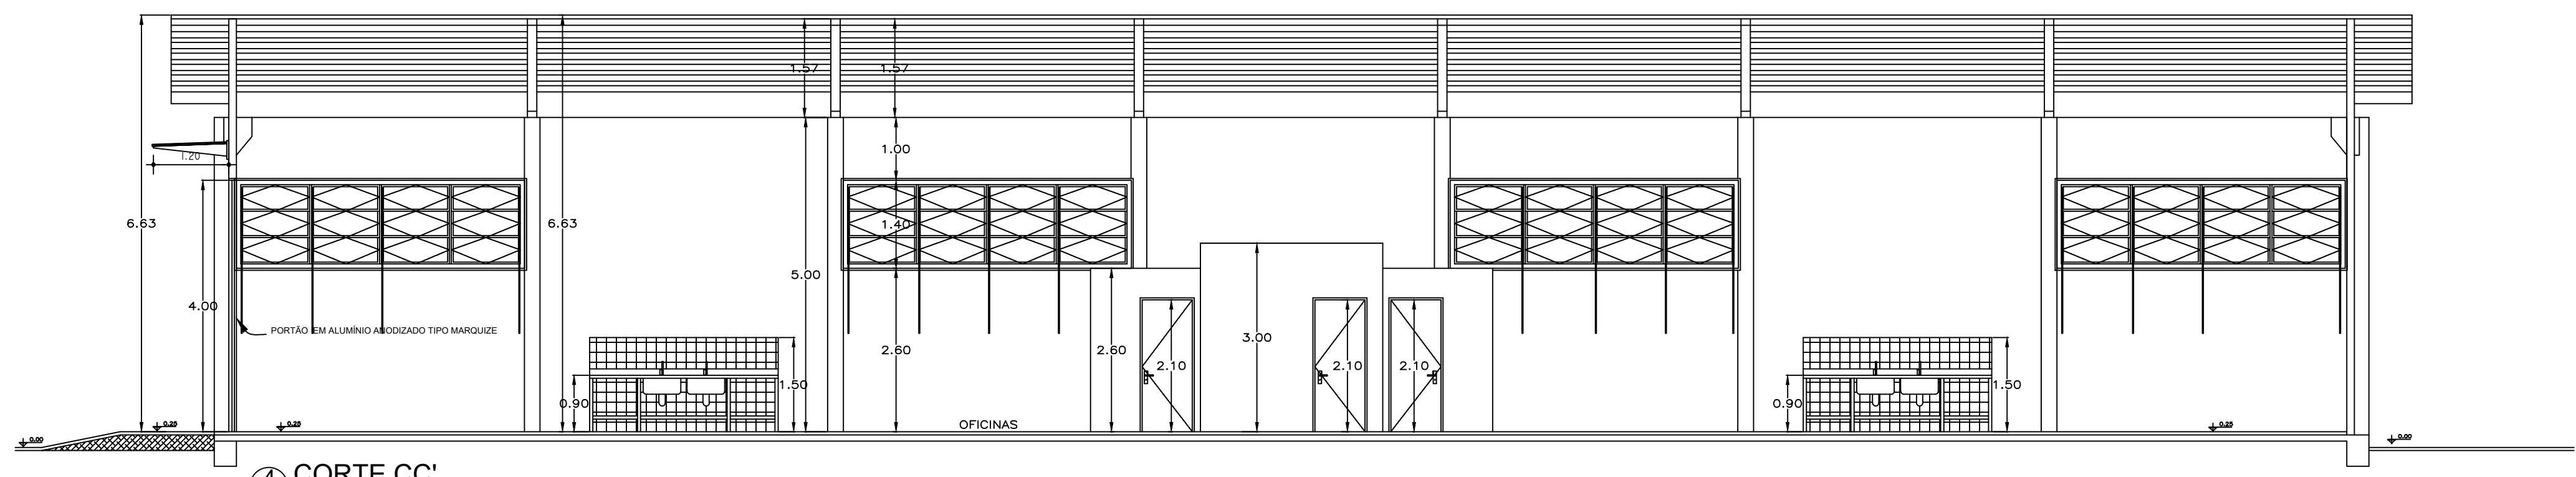

4 CORTE CC'
Escala: 1/50

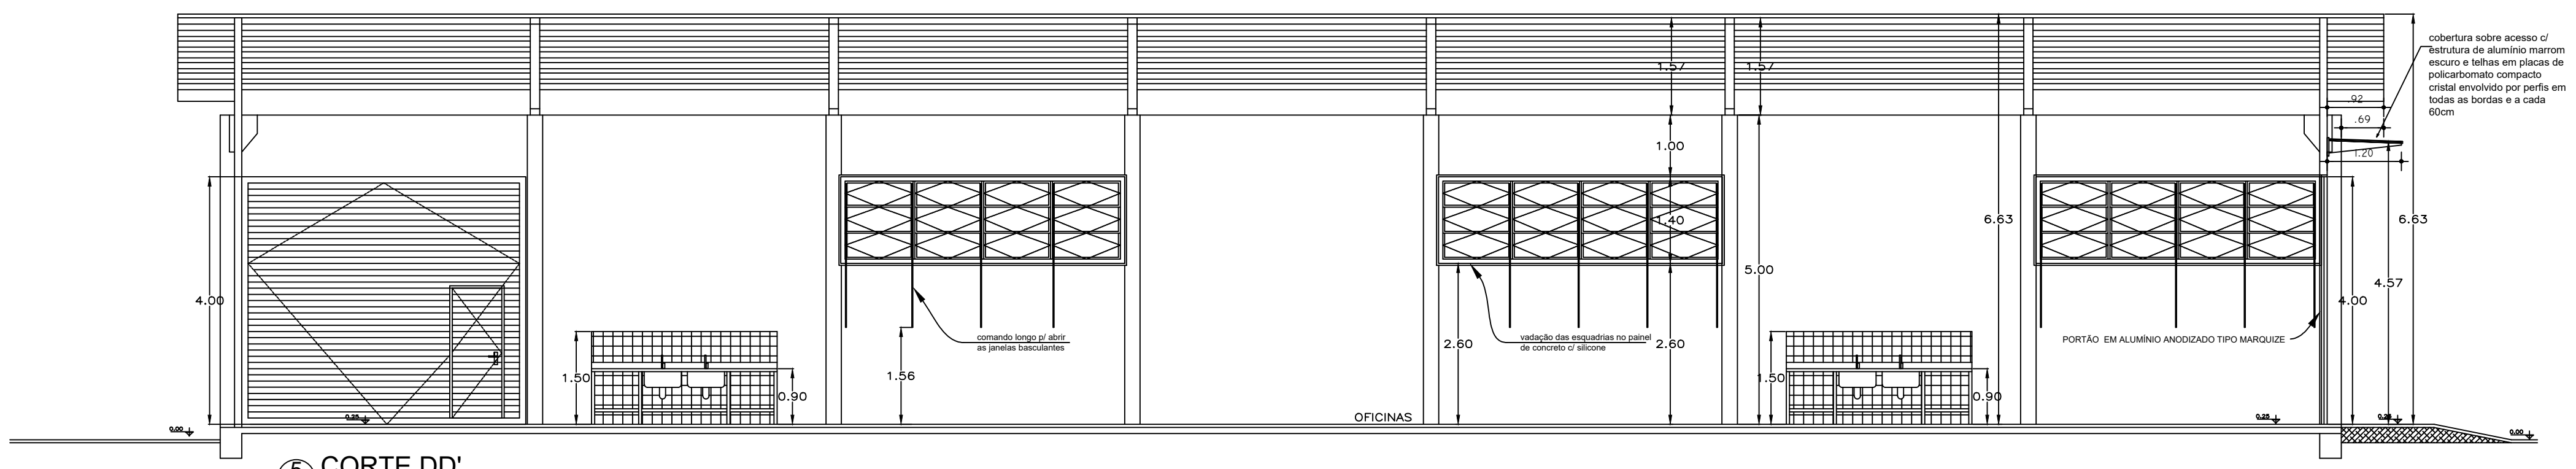

5 CORTE DD'
Escala: 1/50

Documento assinado digitalmente
gouv
FERNANDO RITIELI TEIXEIRA
Data: 26/04/2026 12:04:14 -0300
Verifique em: https://validar.dfe.gov.br