
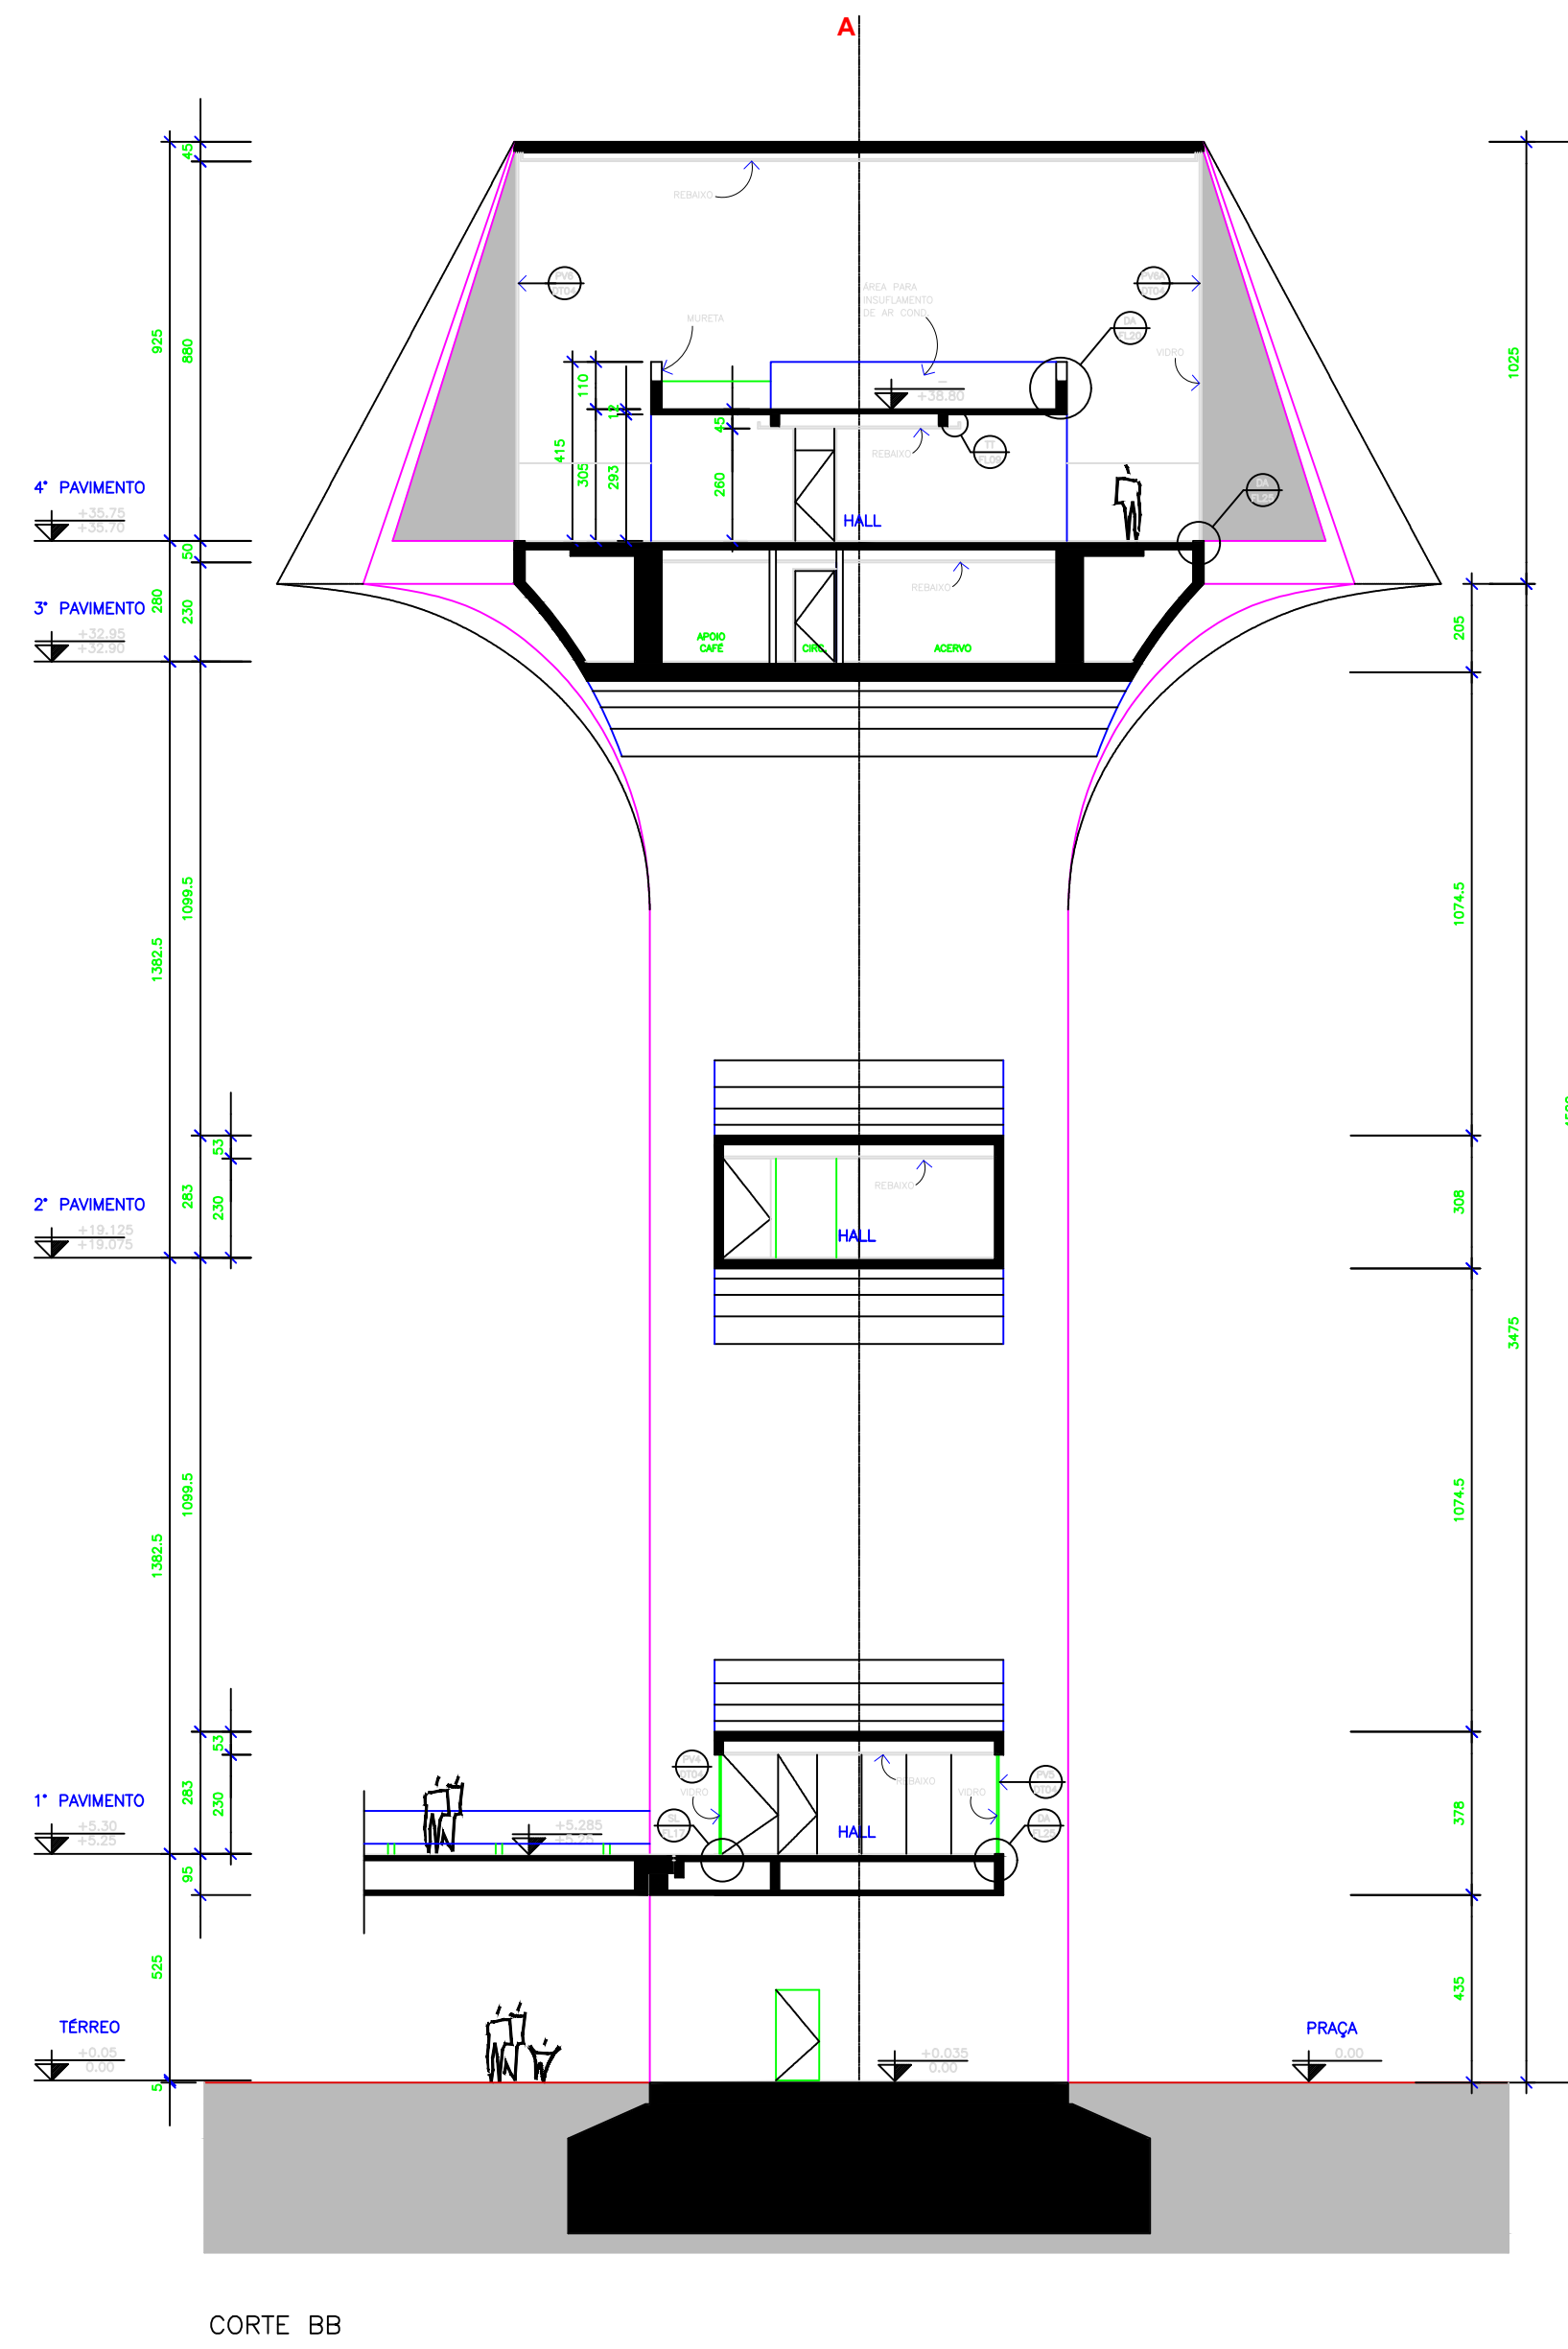


1	7	84
2	7	84
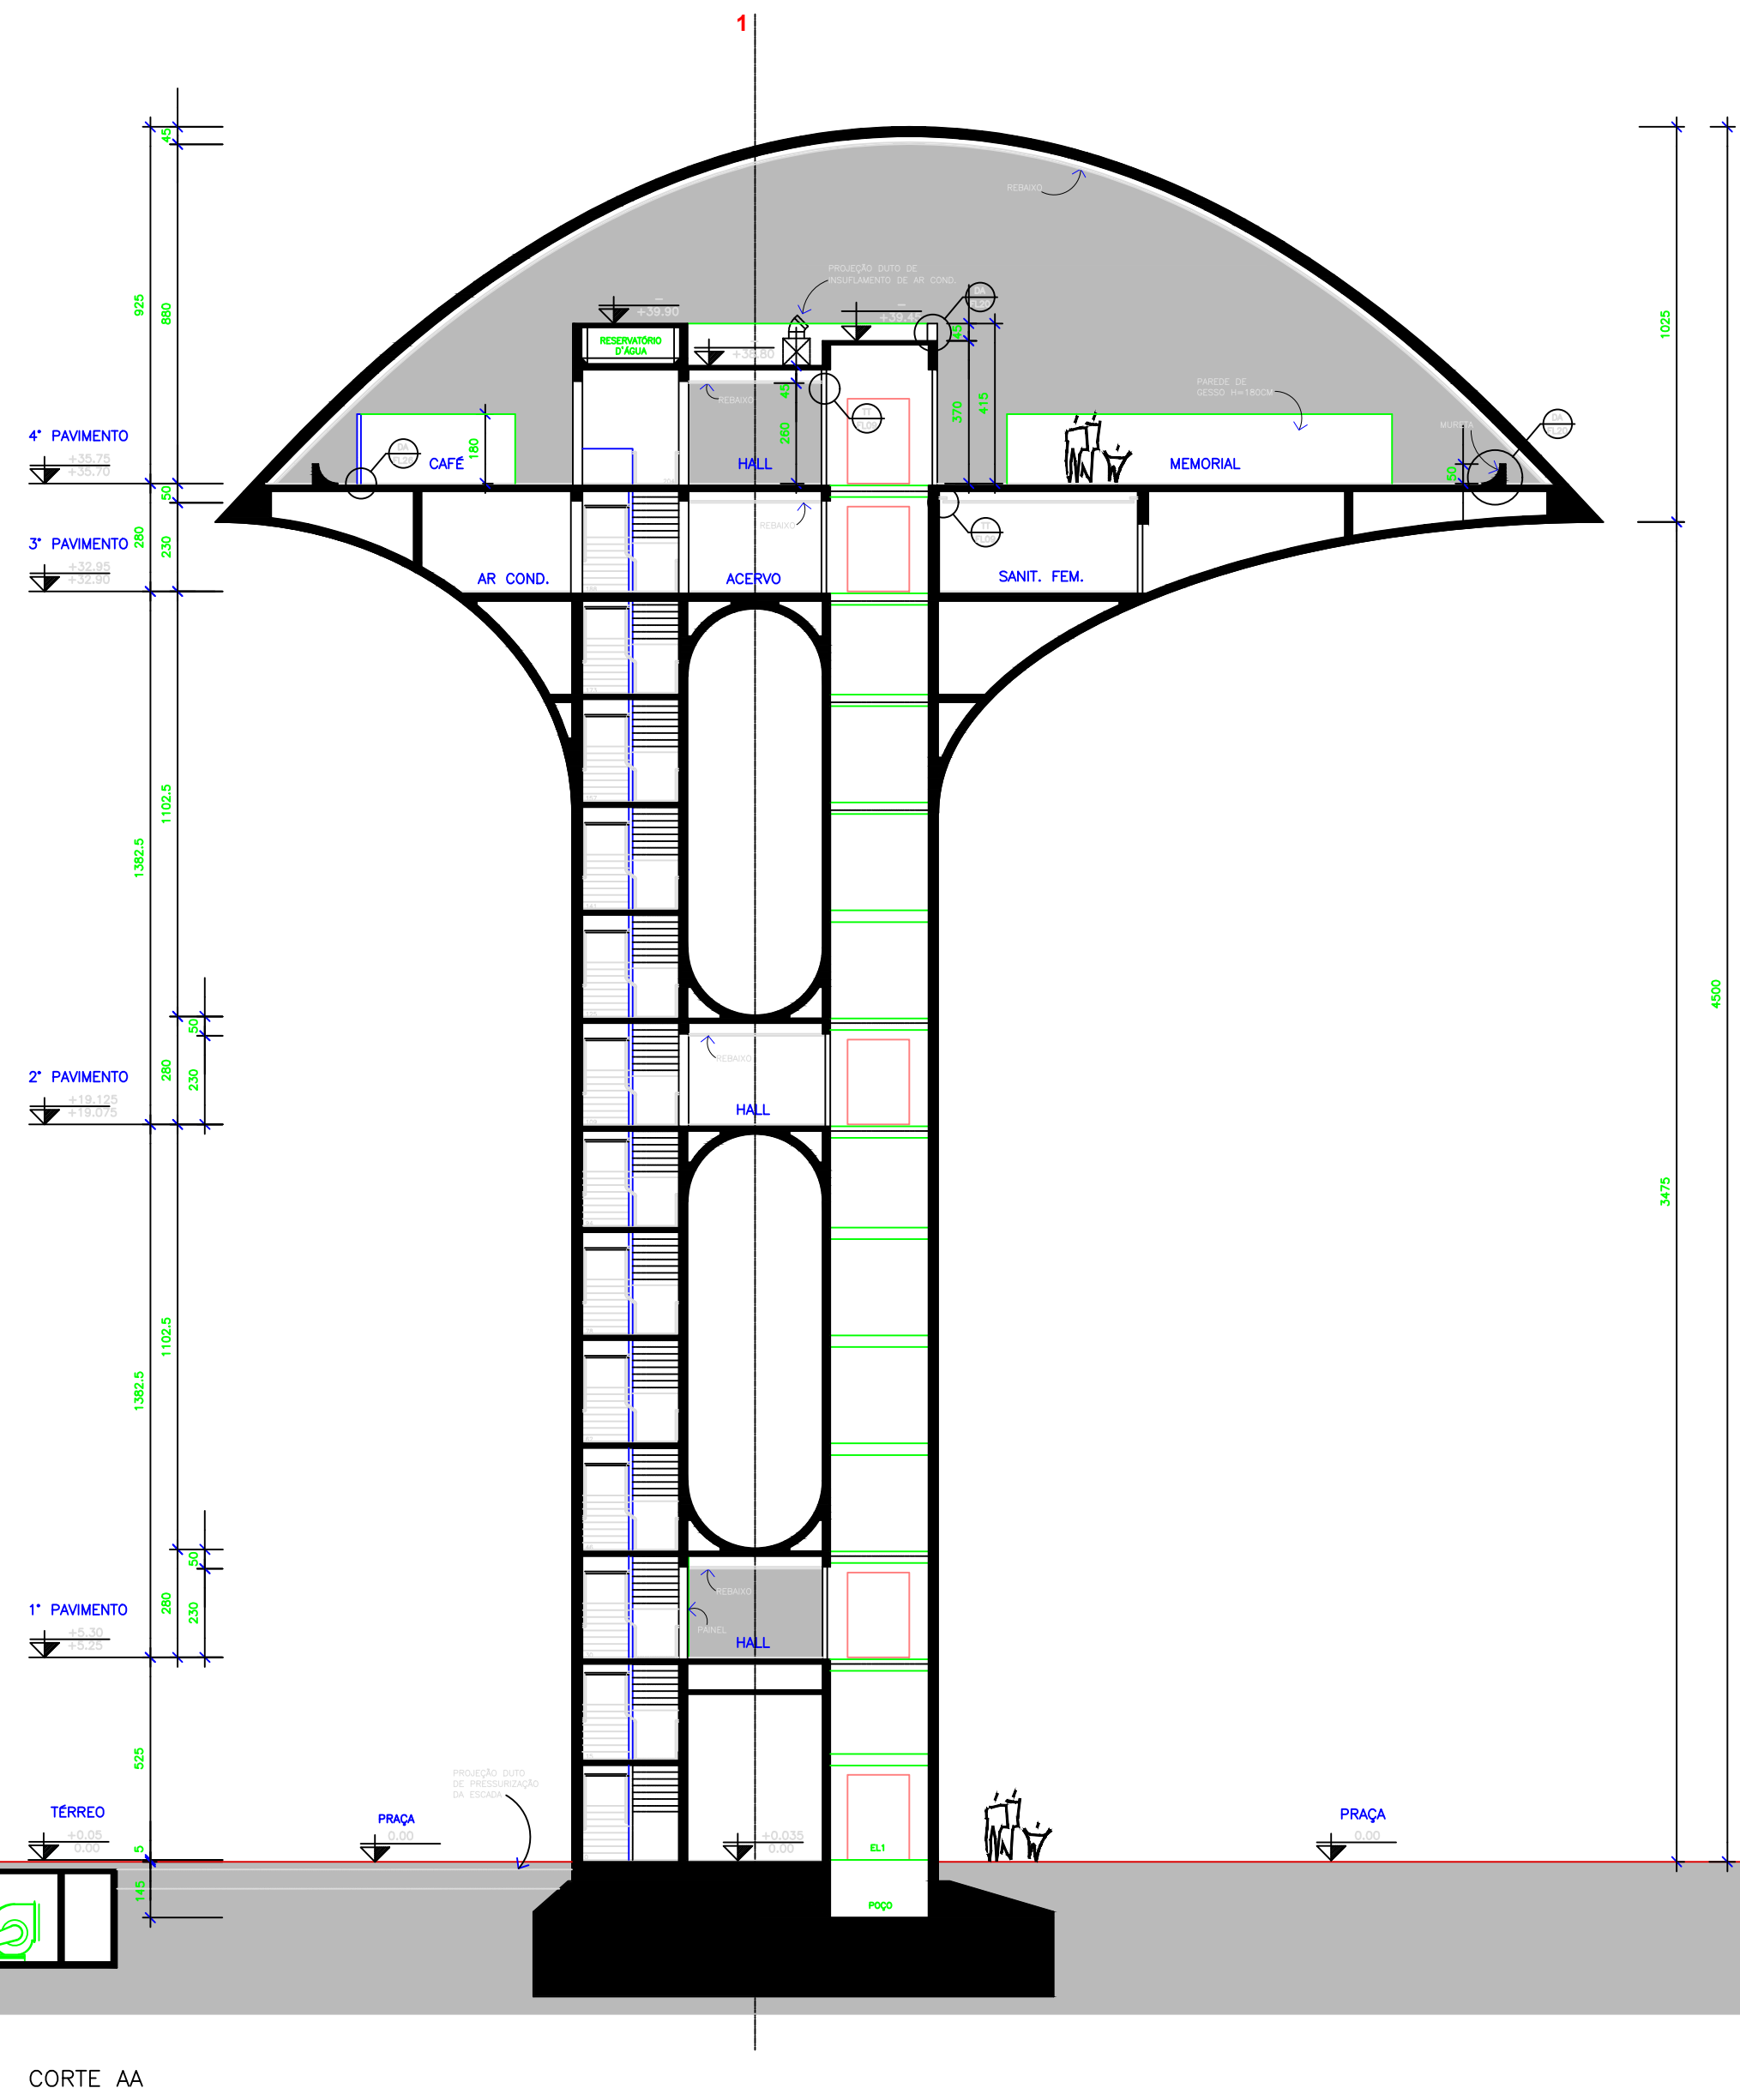

Documento assinado digitalmente
YASMIN DANTAS DE ARAUJO
Data: 05/11/2025 12:39:29 -0300
Verifique em https://validar.jf.gov.br

PROJETO ASBIULT		
RESPONSÁVEL TÉCNICO: ENG. YASMIN DANTAS		
OBRA		
PROJETO DE ARQUITETURA		
REPAROS, GERIAS, FACHADA		
SEMPLE		
SEM ESCALA	LIMPEZAS, TRATAMENTOS, PINTURAS	

01/04



Incluído por: SEMPLA - 726671 - EDUARDO DANTAS DE ARAUJO


<https://directa.natal.rn.gov.br/form.jsp?sys=DIR&action=openform&formID=464568709&form=listdoc¶m1=e3095b8b9fa81b51488849629d55c5eb¶m2=15136927¶m3=1607106>

Documento associado ao Processo Administrativo Eletrônico Nº SEMPLA-20260354531 em 18/03/2026 às 14:56:07(original salvo como anexo)

17	18	19	20
1	7	0.5	
2	7	0.8	
3	7	0.3	
4	7	0.3	
5	7	0.3	
6	7	0.6	
7	7	0.1	
8	7	0.1	
9	7	0.2	
10	7	0.4	
11	7	0.2	
12	7	1.2	
13	7	0.3	
14	7	1.0	

21	22	23	24
41	41	0.1	0.1
107	107	0.1	
141	141	0.1	
159	159	0.1	
240	240	0.2	
250	250	0.1	
251	251	0.1	
252	252	0.1	
253	253	0.1	
254	254	0.1	

ESCALA PLOT. 1/1
 PLOTAGE COLORED

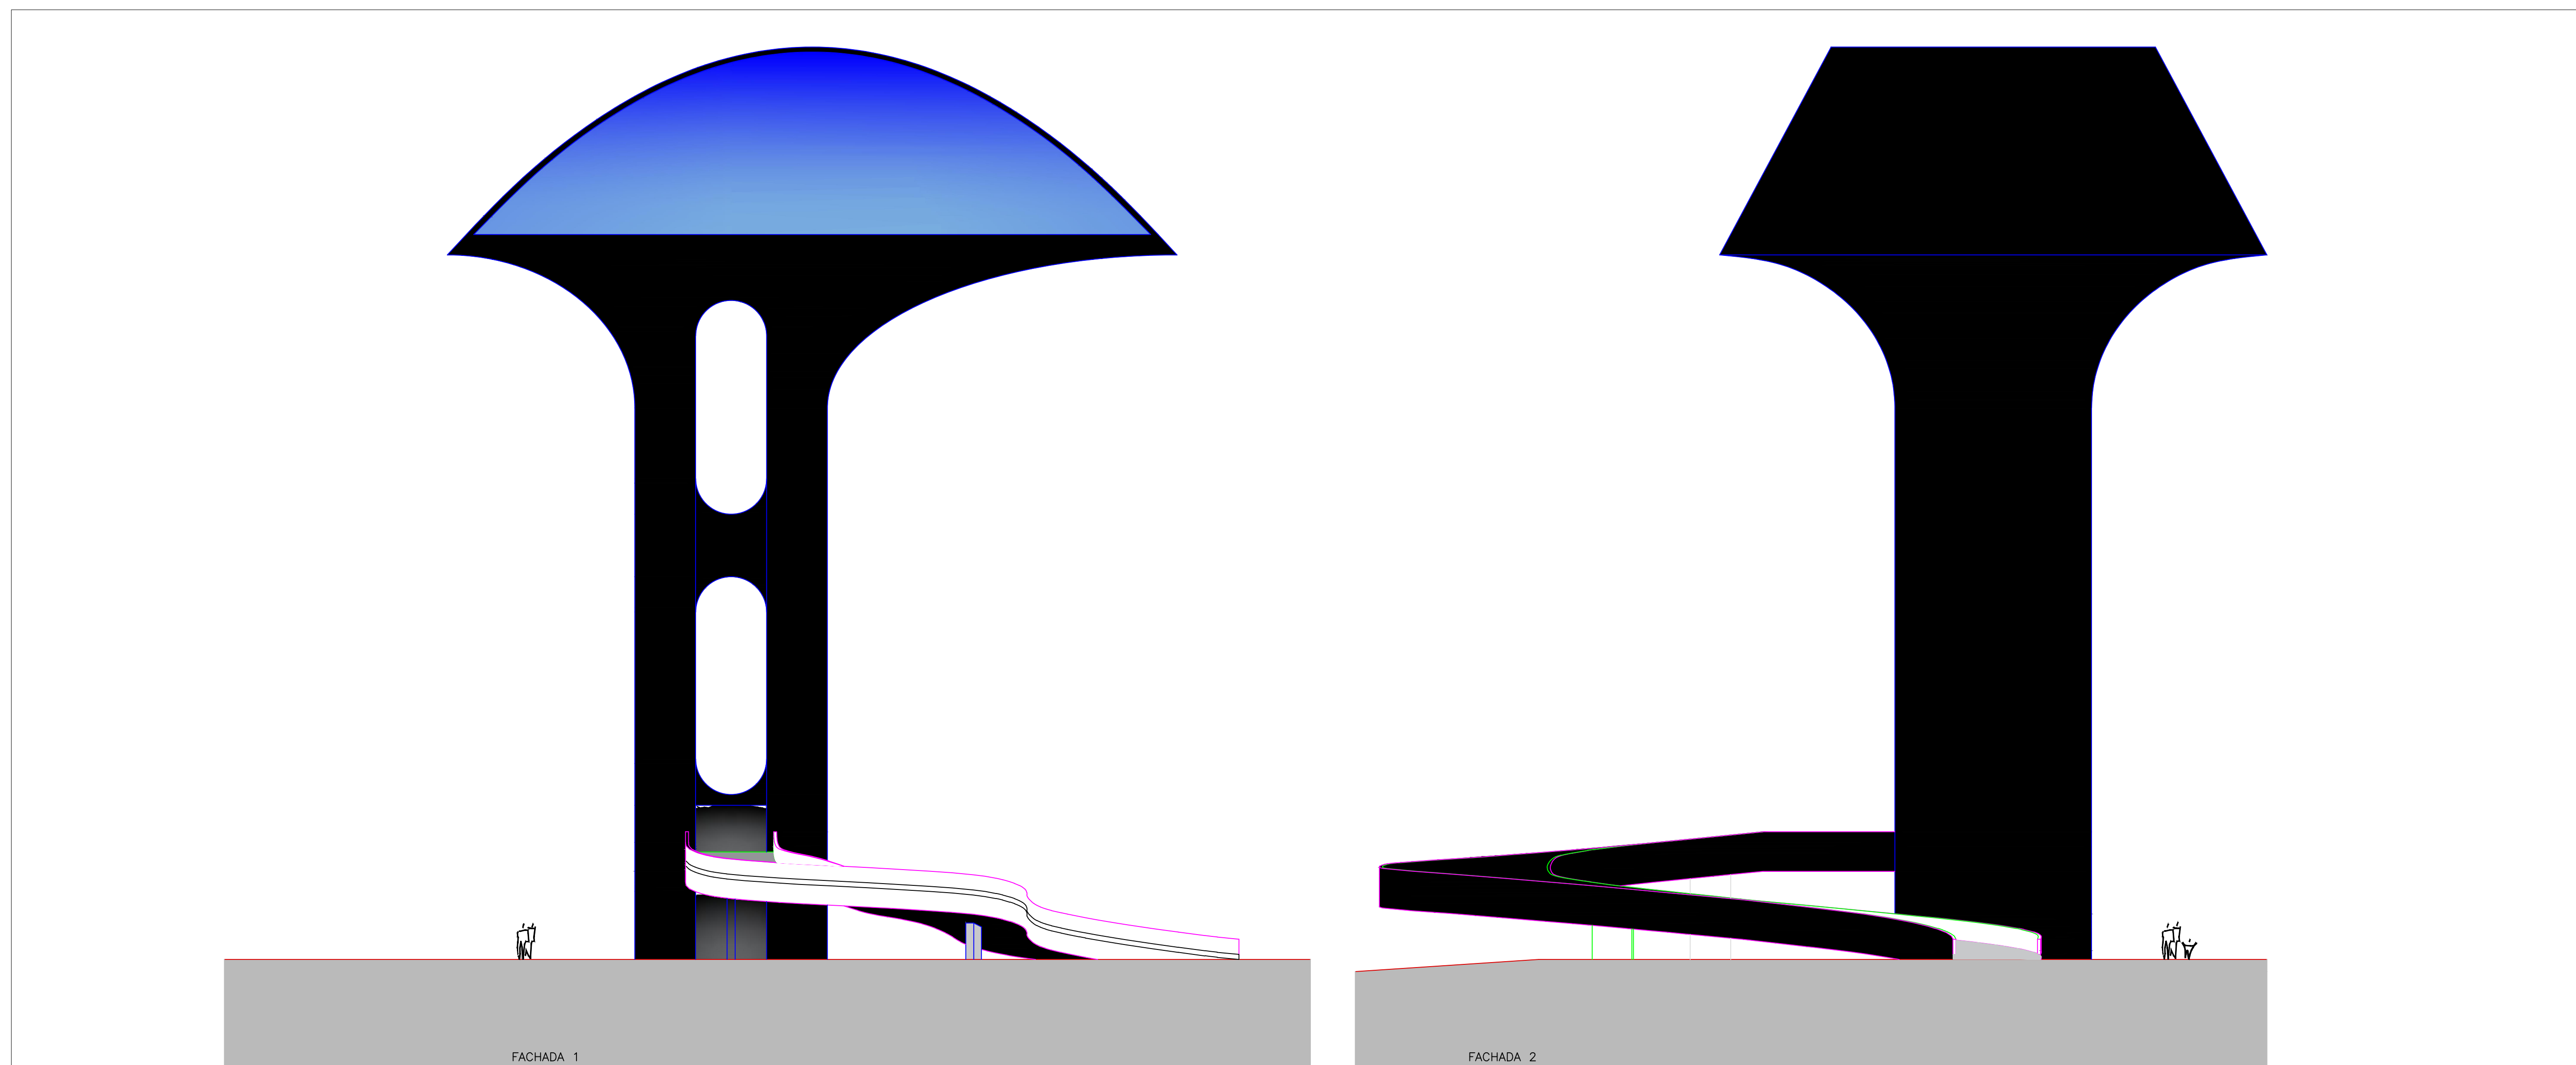

Documento assinado digitalmente
gov.br YASMIN DANTAS DE ARAUJO
Data: 05/11/2025 12:39:29-0300
Validar em: <https://brasil.gov.br/pt/validar>

PROJETO ASBIULT RESPONSÁVEL TÉCNICO: ENG. YASMIN DANTAS		
	OBRA PROJETO DE ARQUITETURA REPAROS_GERIAS_FACHADA	02/04





Incluído por: SEMPLA - 726671 - EDUARDO DANTAS DE ARAUJO
<https://directa.natal.rn.gov.br/form.jsp?sys=DIR&action=openform&formID=464568709&form=listdoc¶m1=a6830737f3cb456f0621e5ca9e27c512¶m2=15136934¶m3=1607106>
 Documento associado ao Processo Administrativo Eletrônico Nº SEMPLA-20260354531 em 18/03/2026 às 14:56:26(original salvo como anexo)

1	7	0,8
29	7	0,8

41	41	0,1

PROJETO DE OBRAS

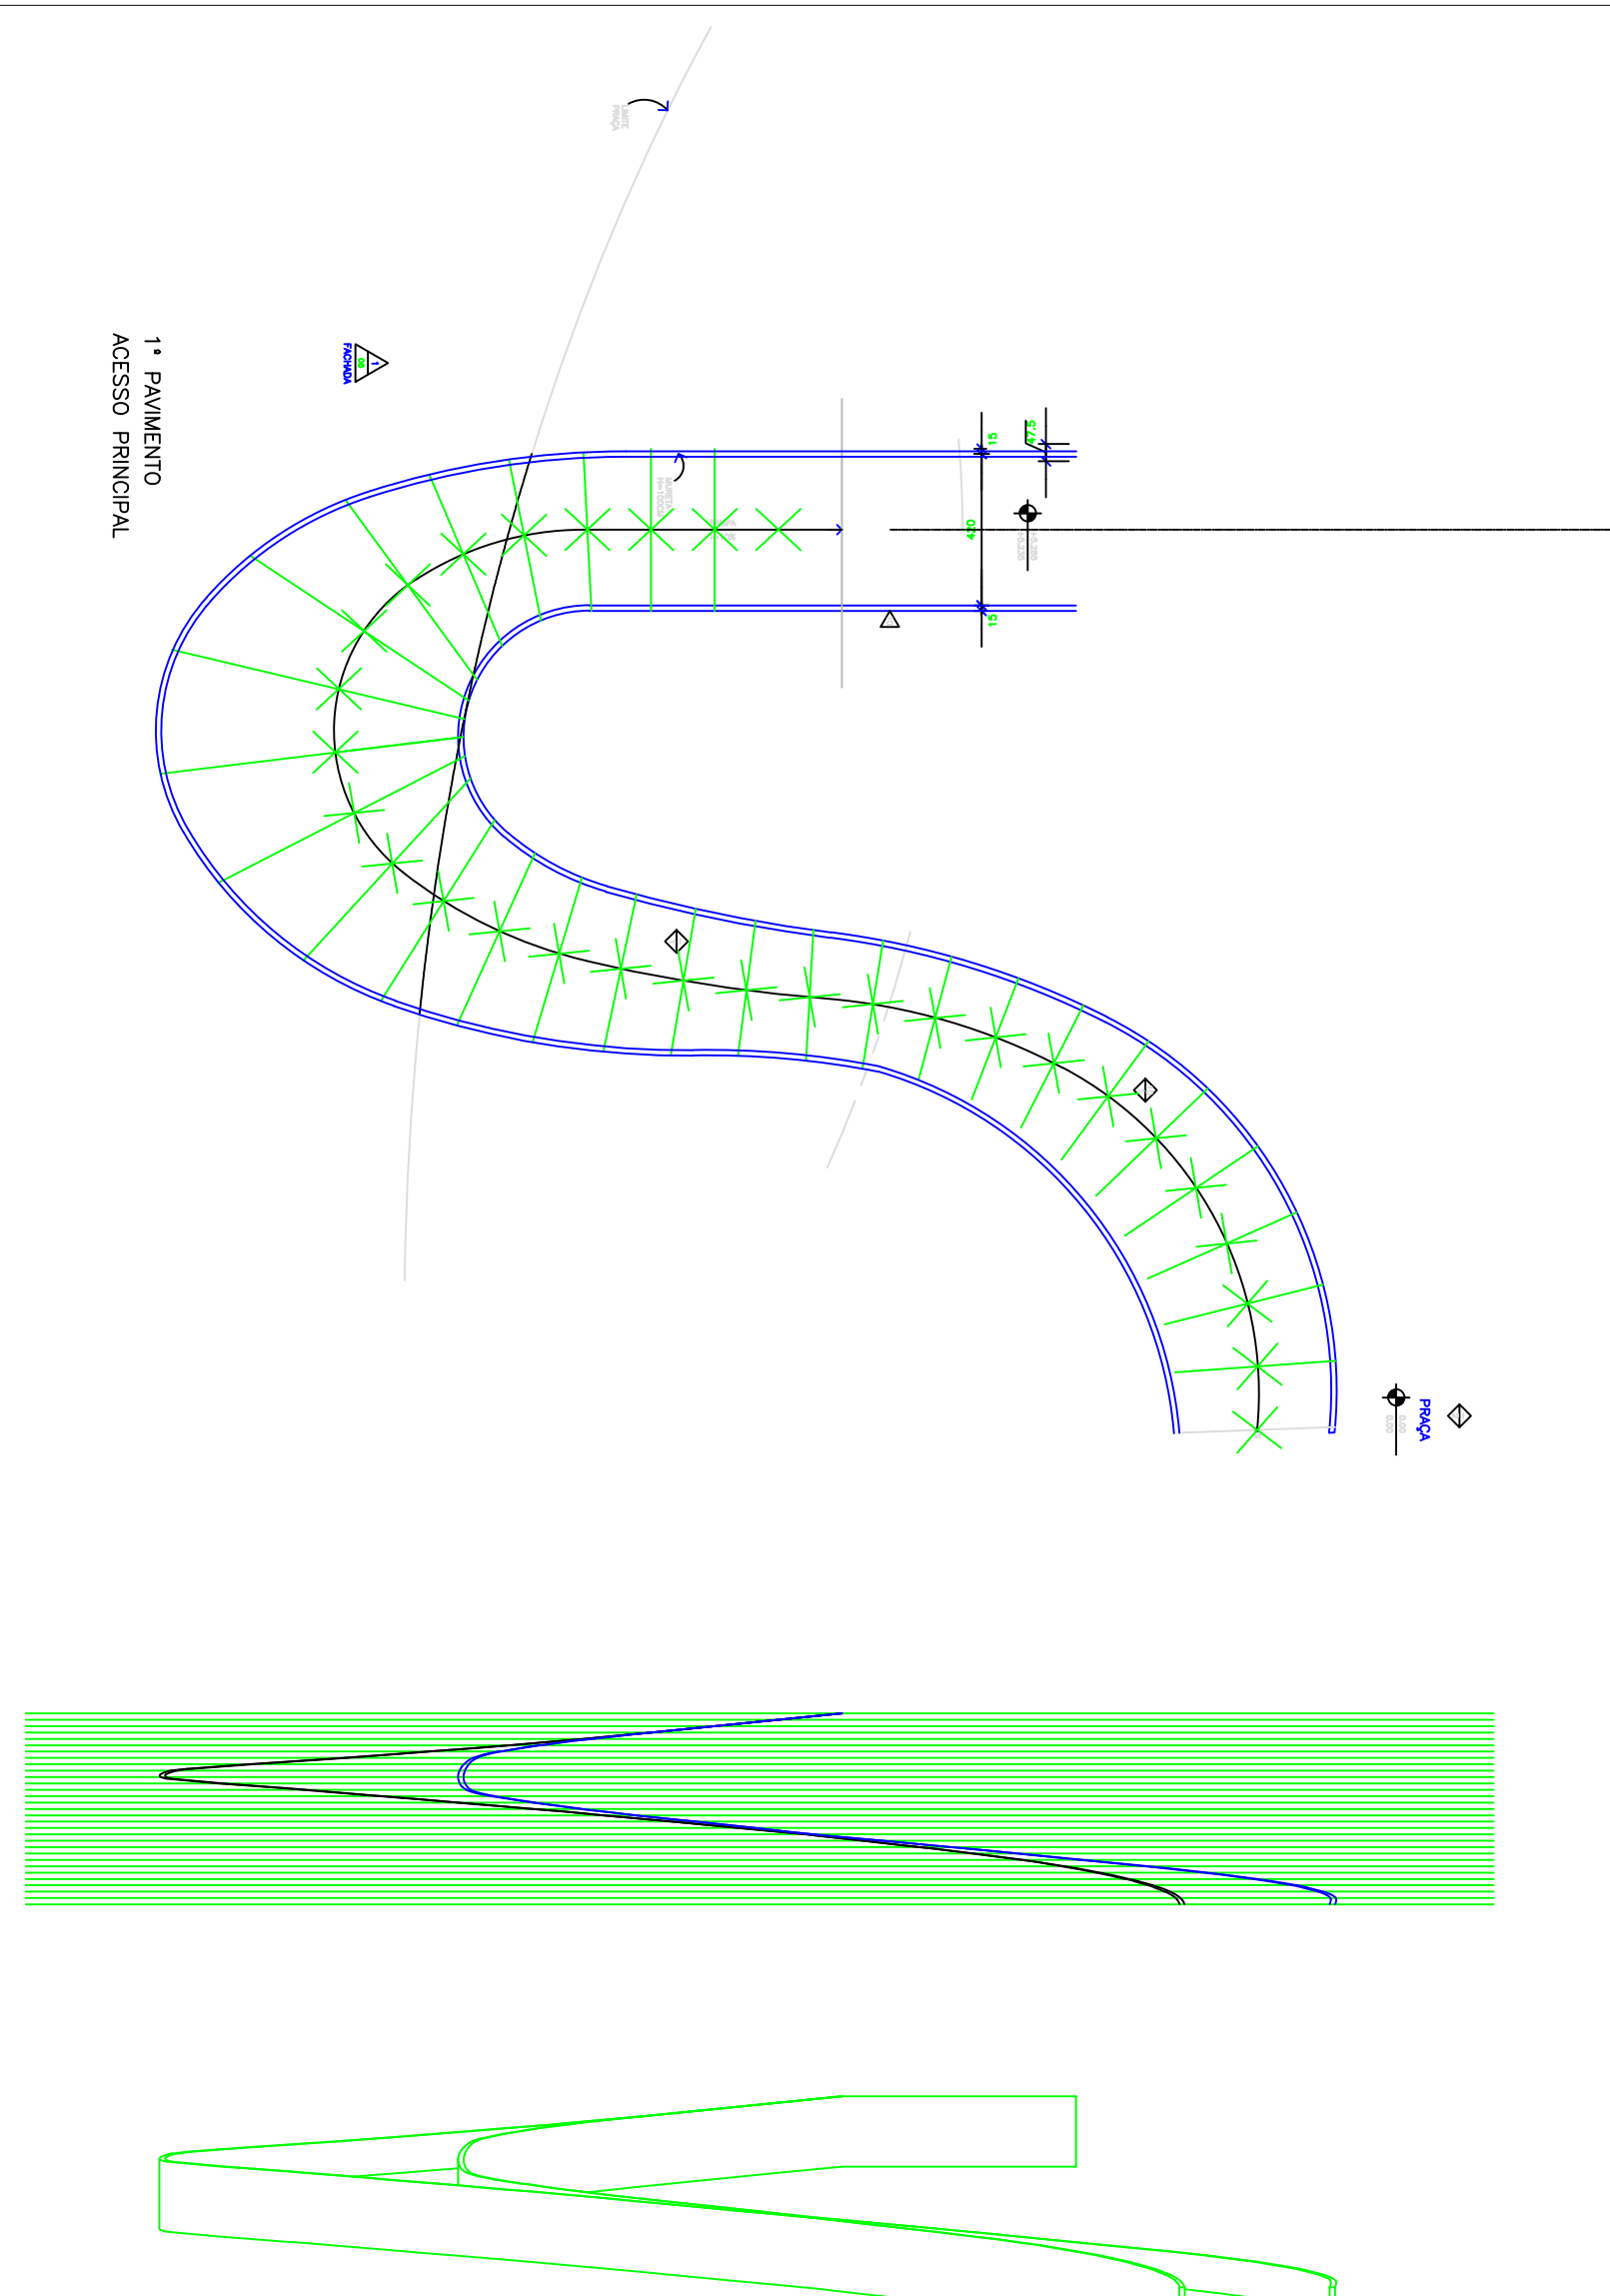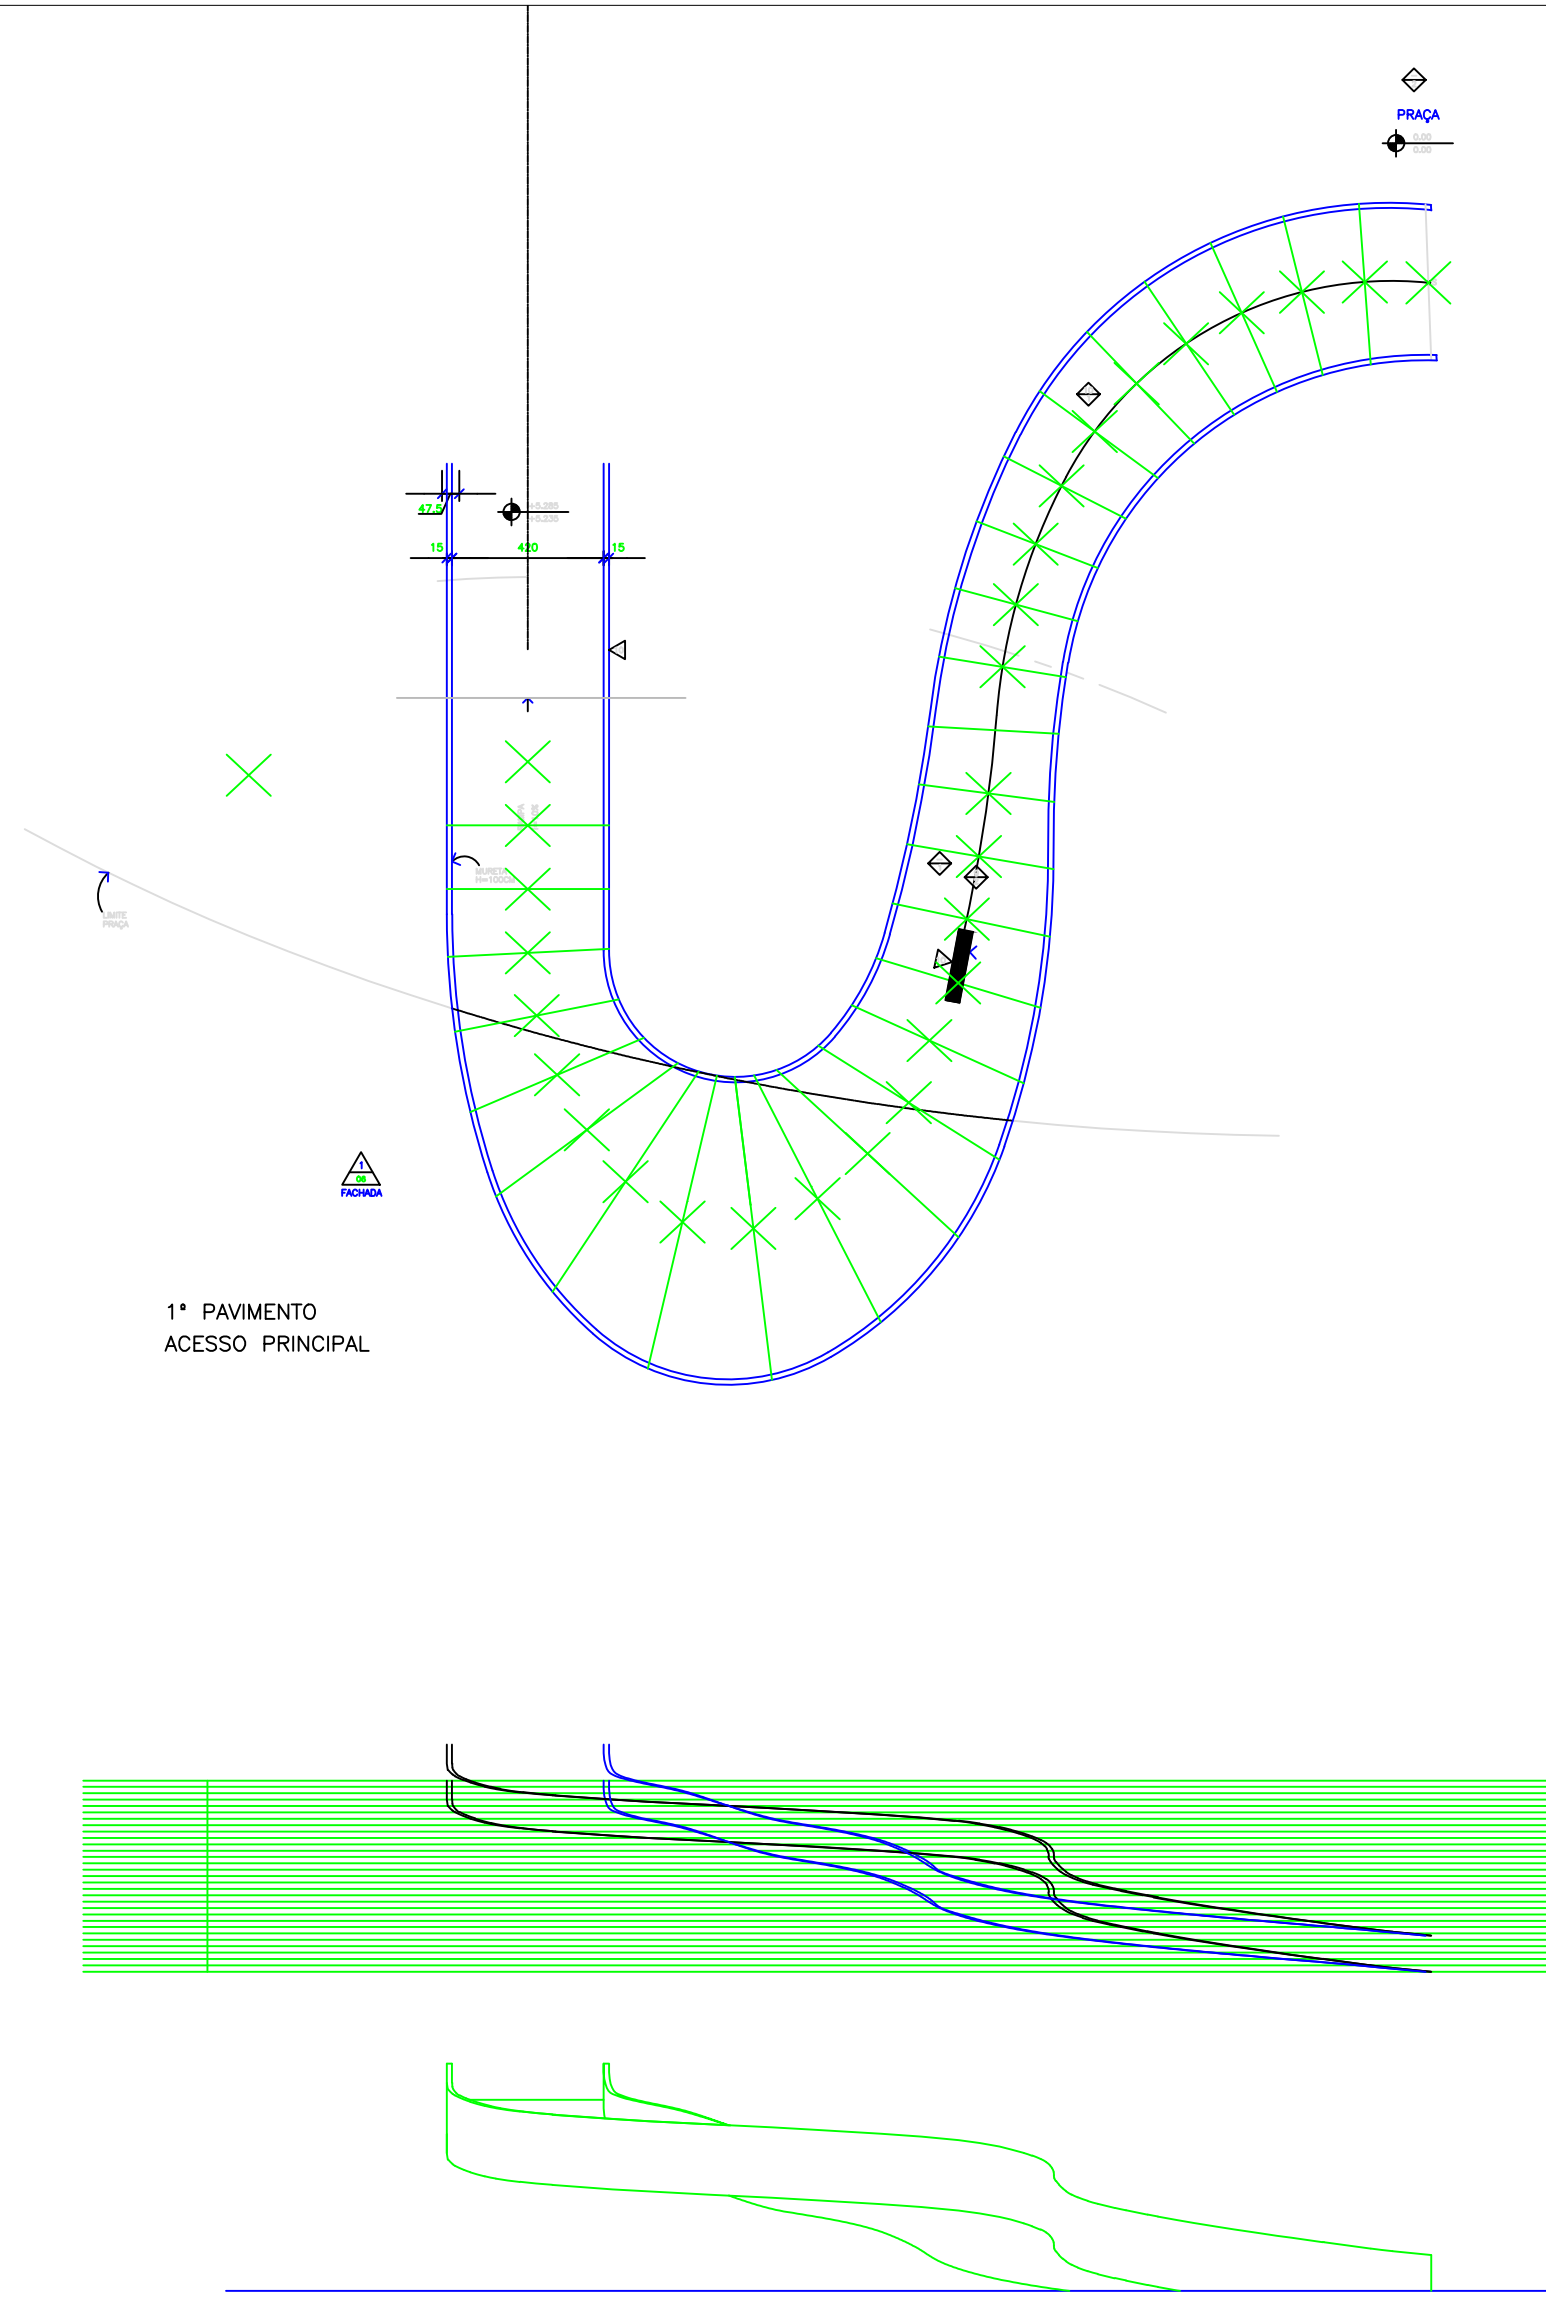

Documento assinado digitalmente
YASMIN DANTAS DE ARAUJO
Data: 03/03/2026 14:56:44
Verifique em: https://validar.rli.gov.br

PROJETO ASBIULT		
RESPONSÁVEL TÉCNICO: ENG. YASMIN DANTAS		
OBRA		
PROJETO DE ARQUITETURA		
REPAROS, GERIAS, FACHADA		
SEMPA		
LIMPEZAS, TRATAMENTOS, PINTURAS		
SEM ESCALA		03/04





PROJETO ASBIULT RESPONSÁVEL TÉCNICO: ENG. YASMIN DANTAS		
	OBRA PROJETO DE ARQUITETURA REPAROS_GERIAS_FACHADA	04/04
SEM ESCALA	SEMPLA LIMPEZAS_TRATAMENTOS_PINTURAS	

