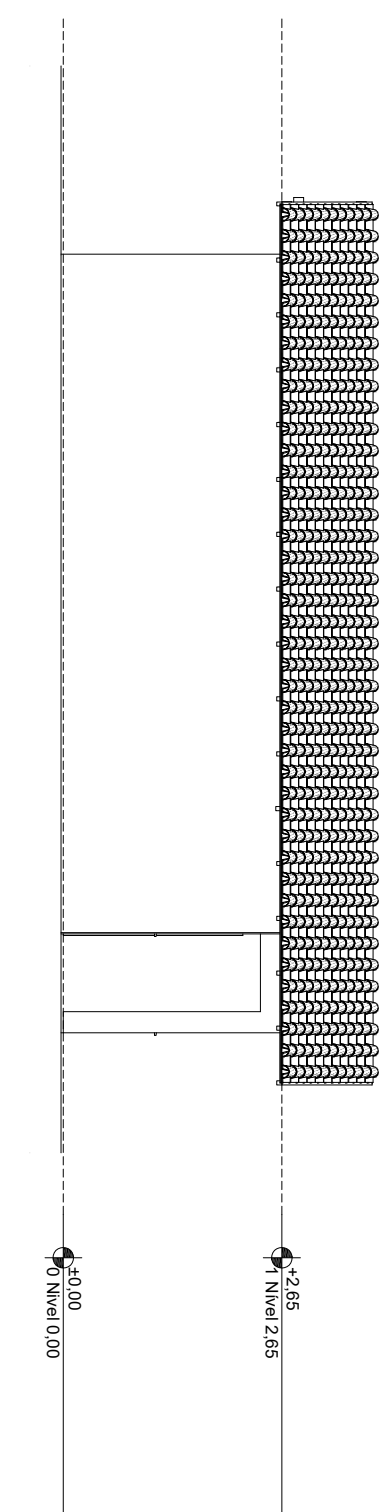
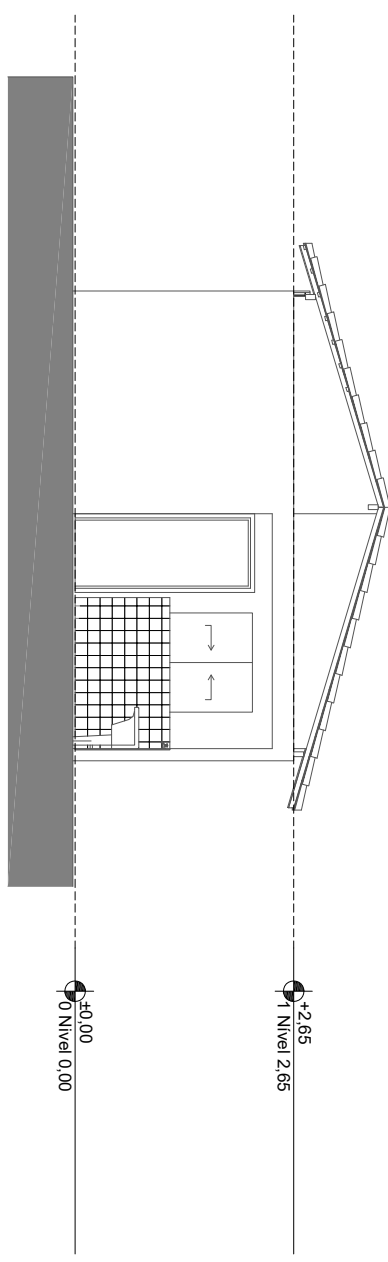
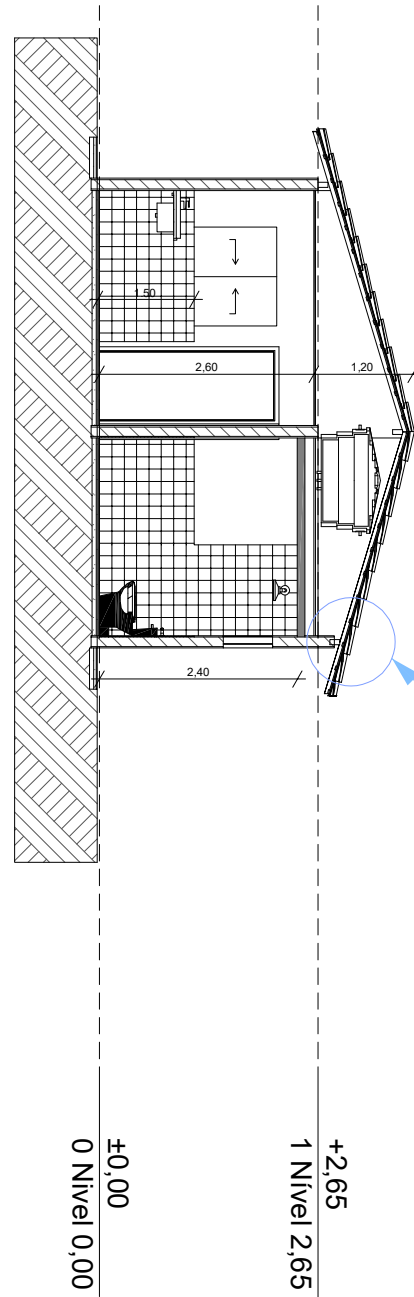
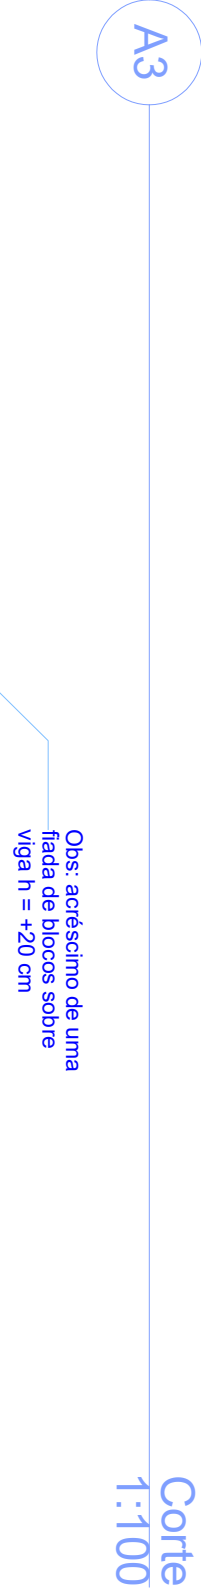
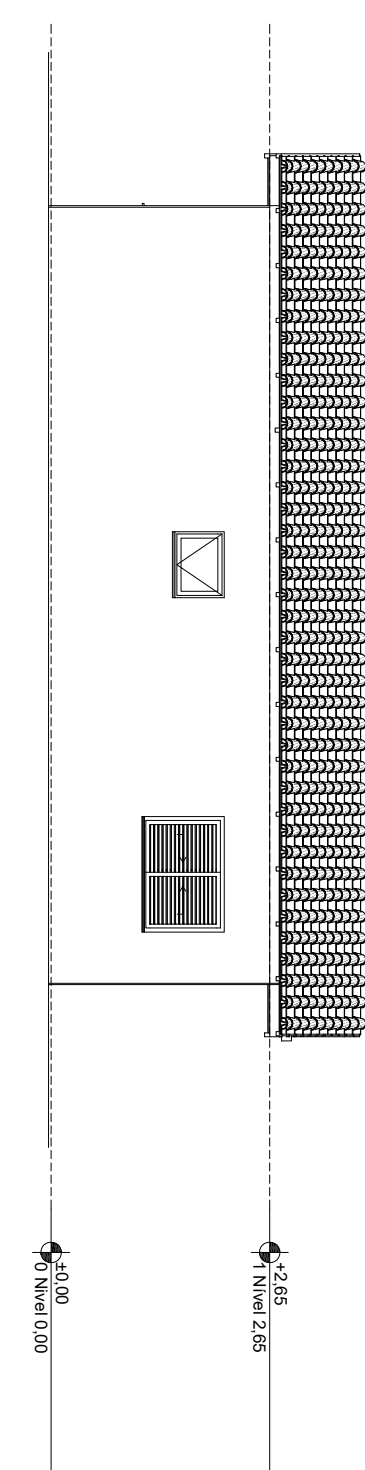
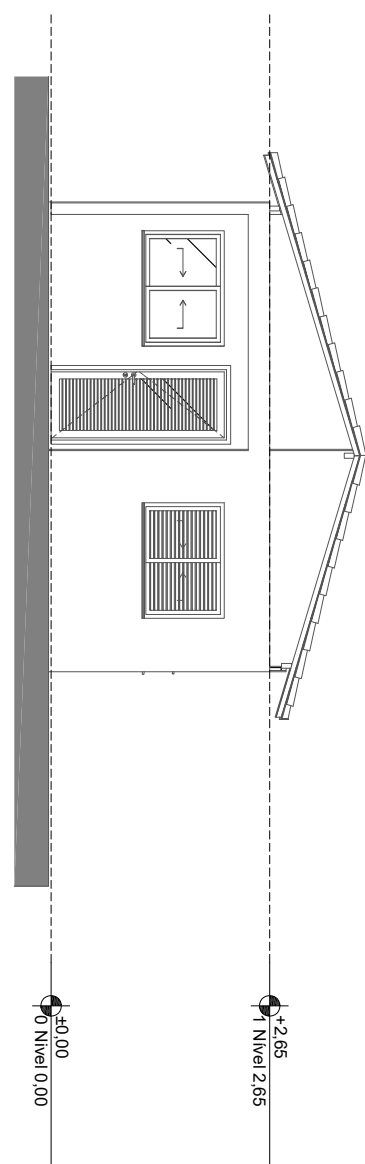
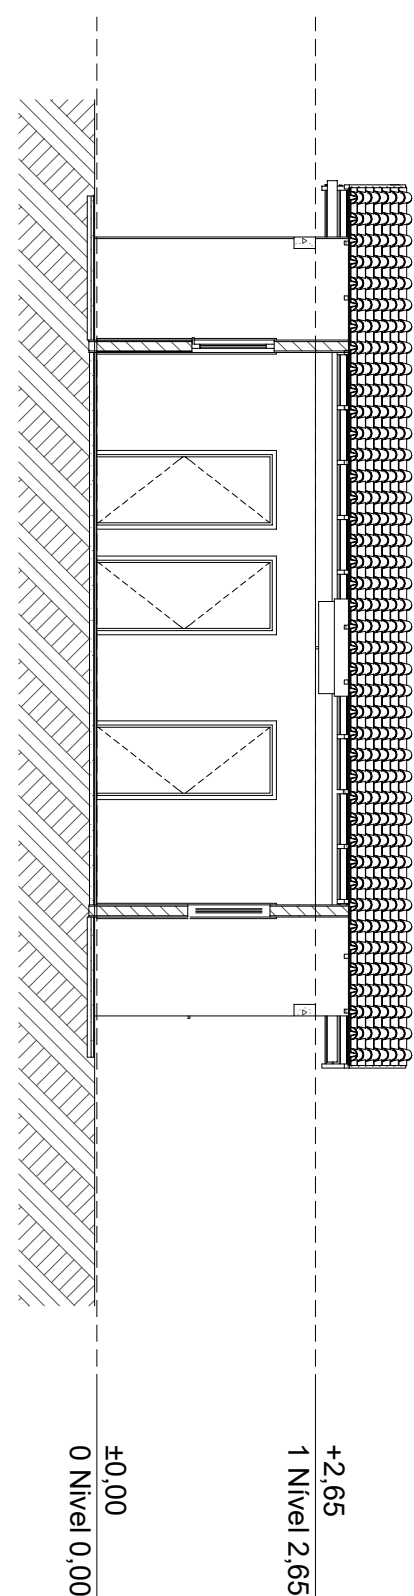
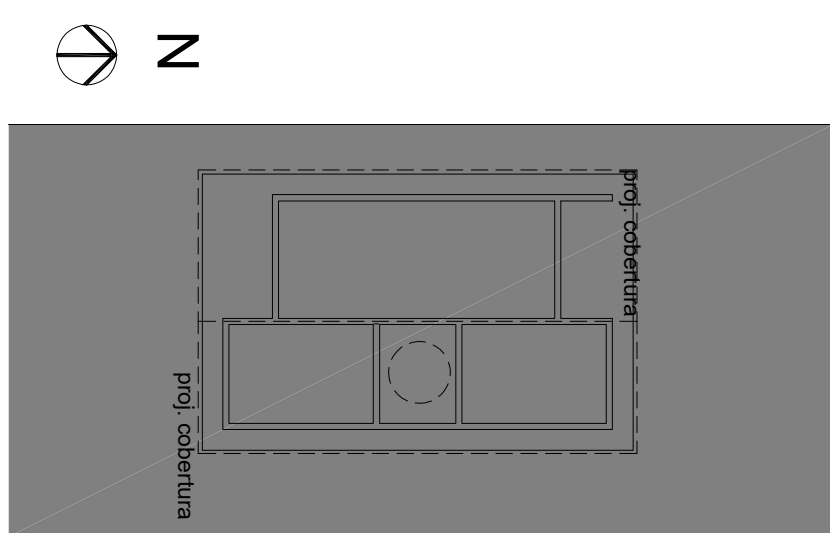
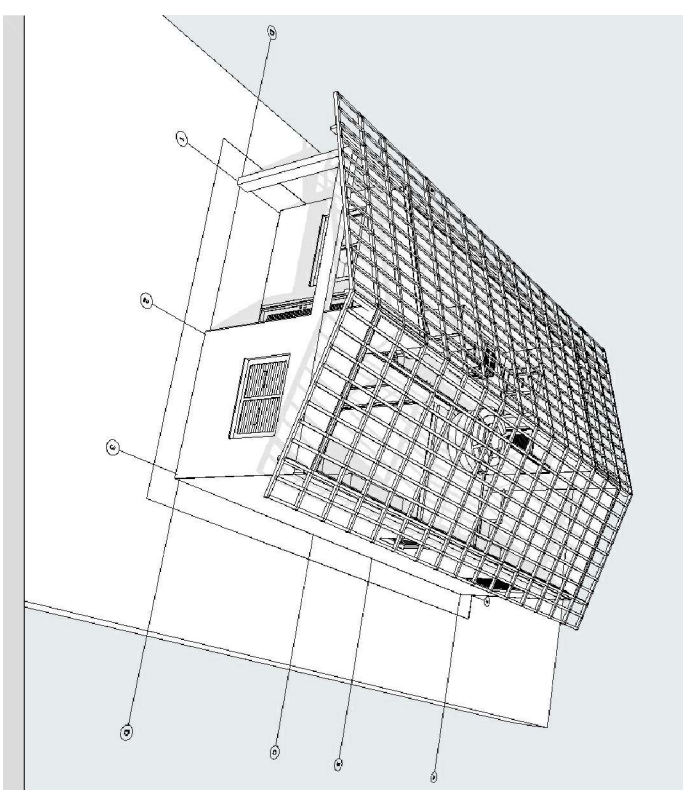
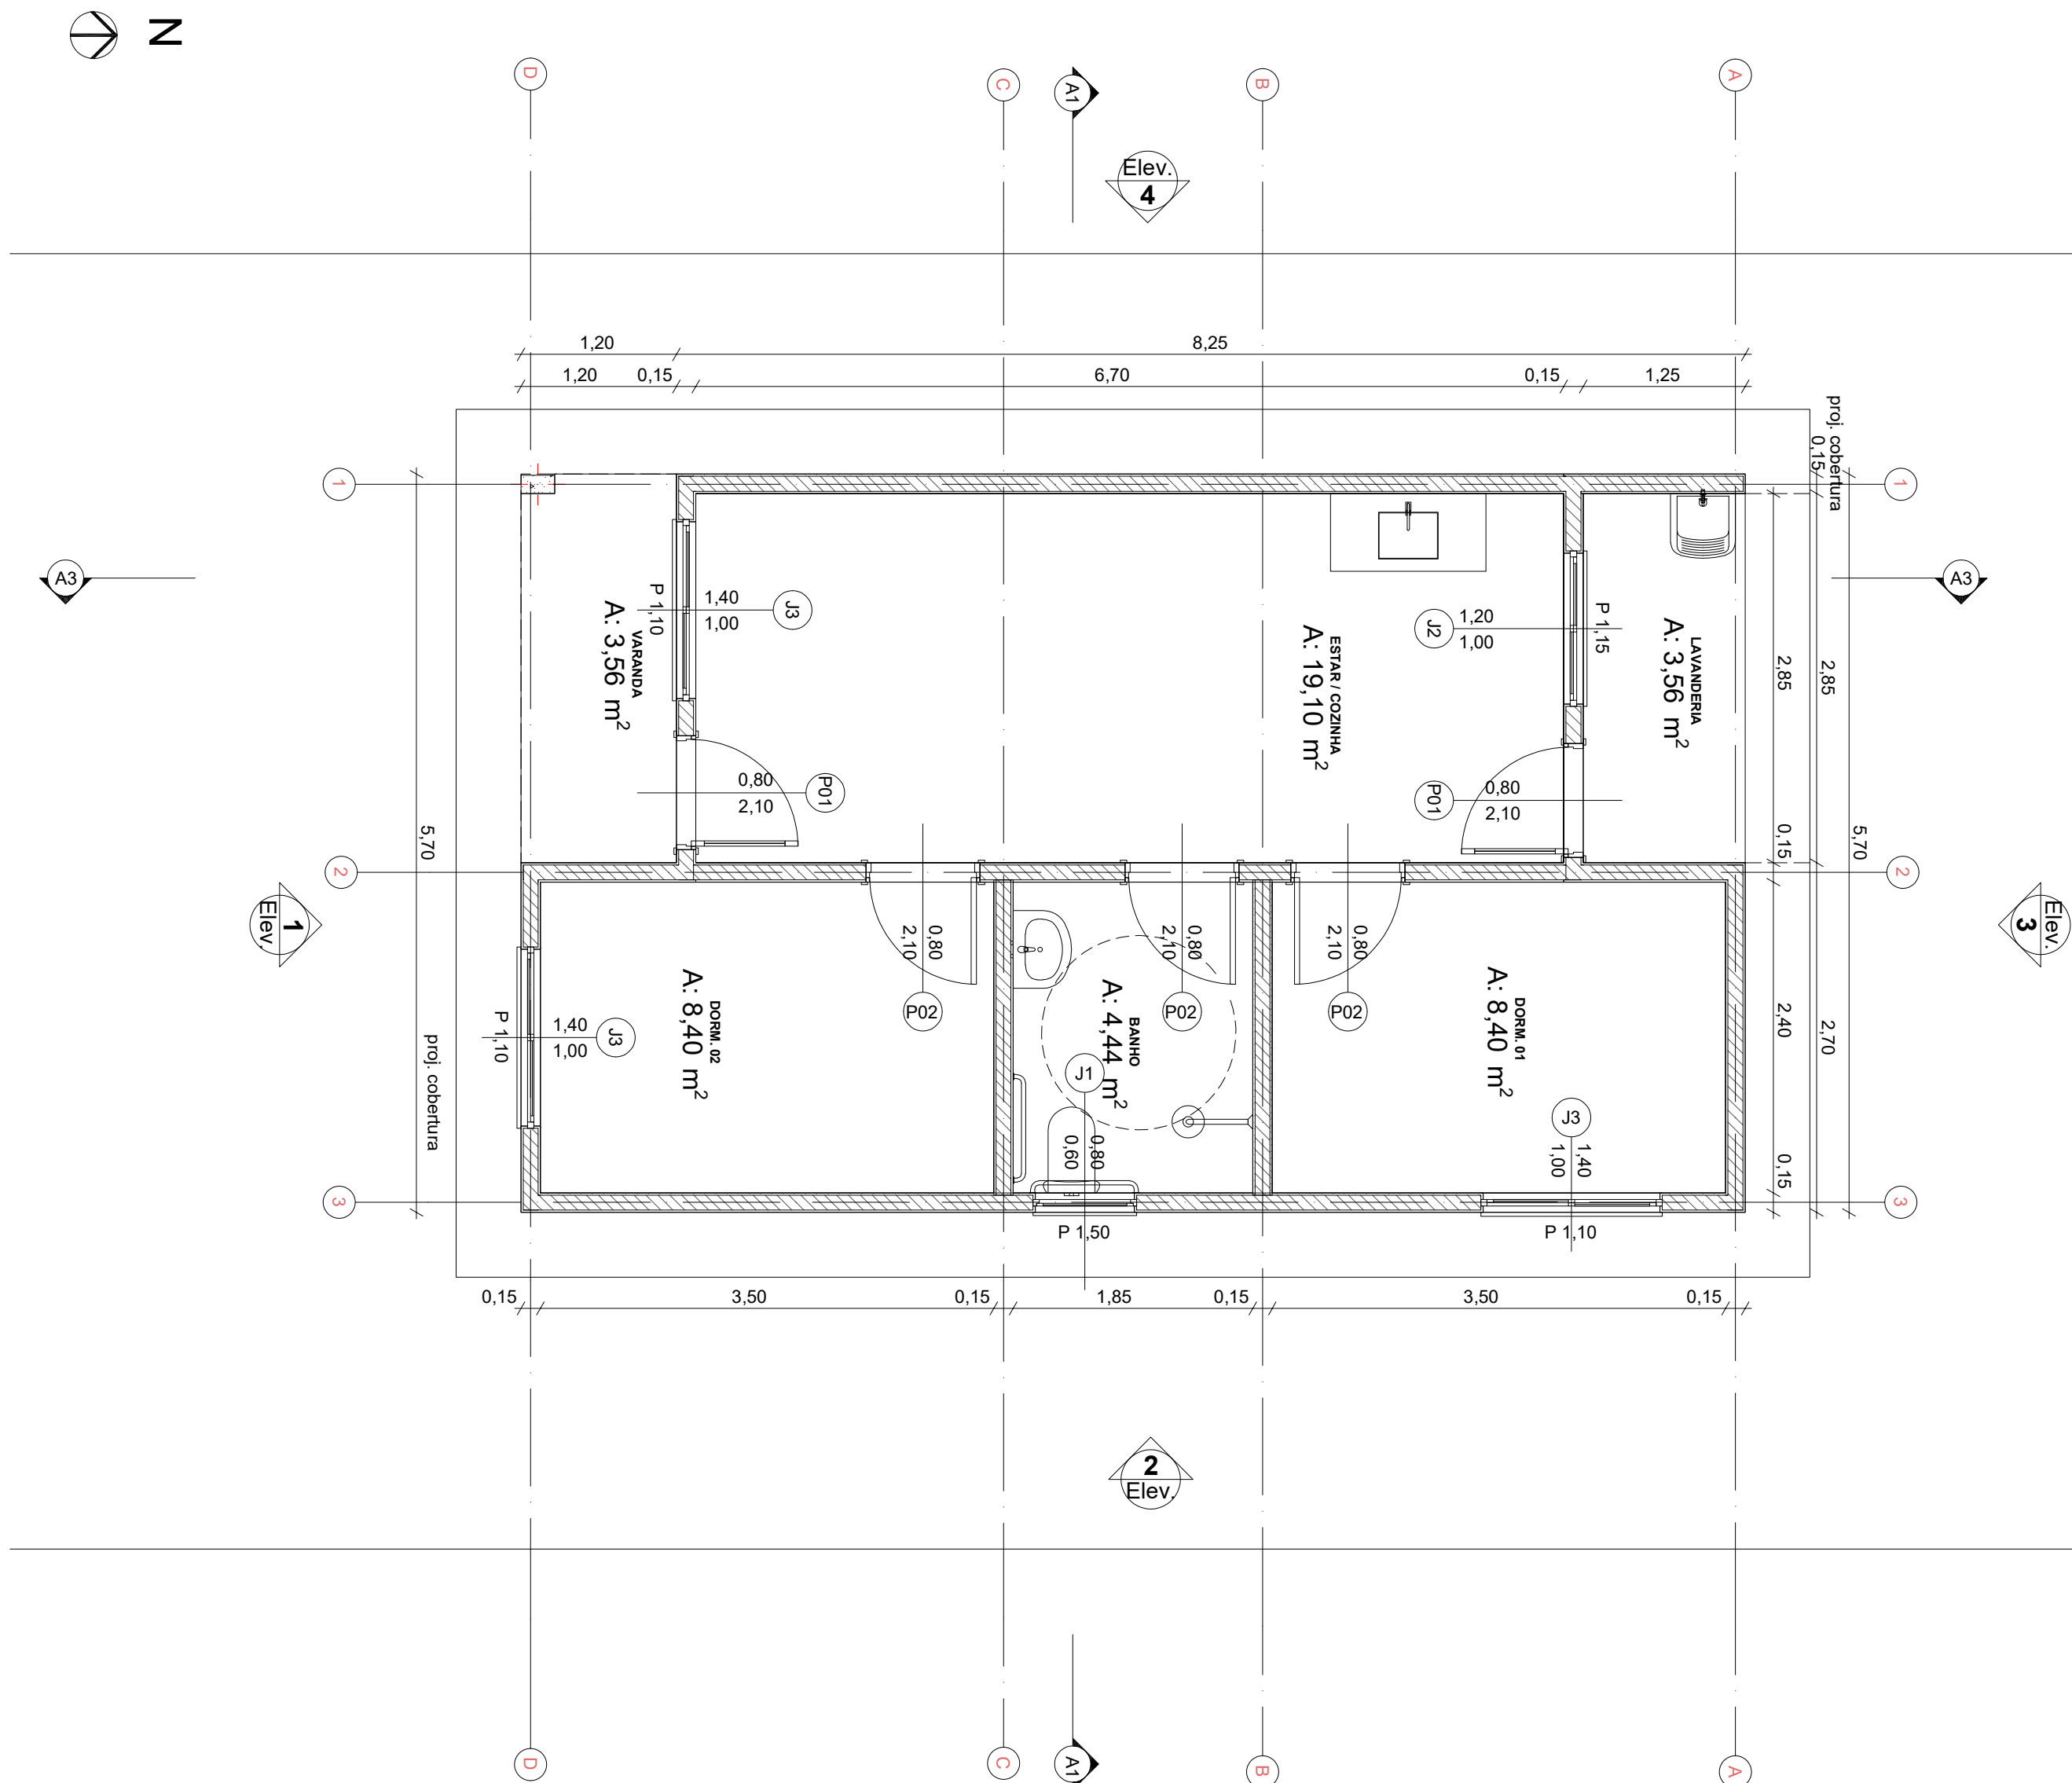
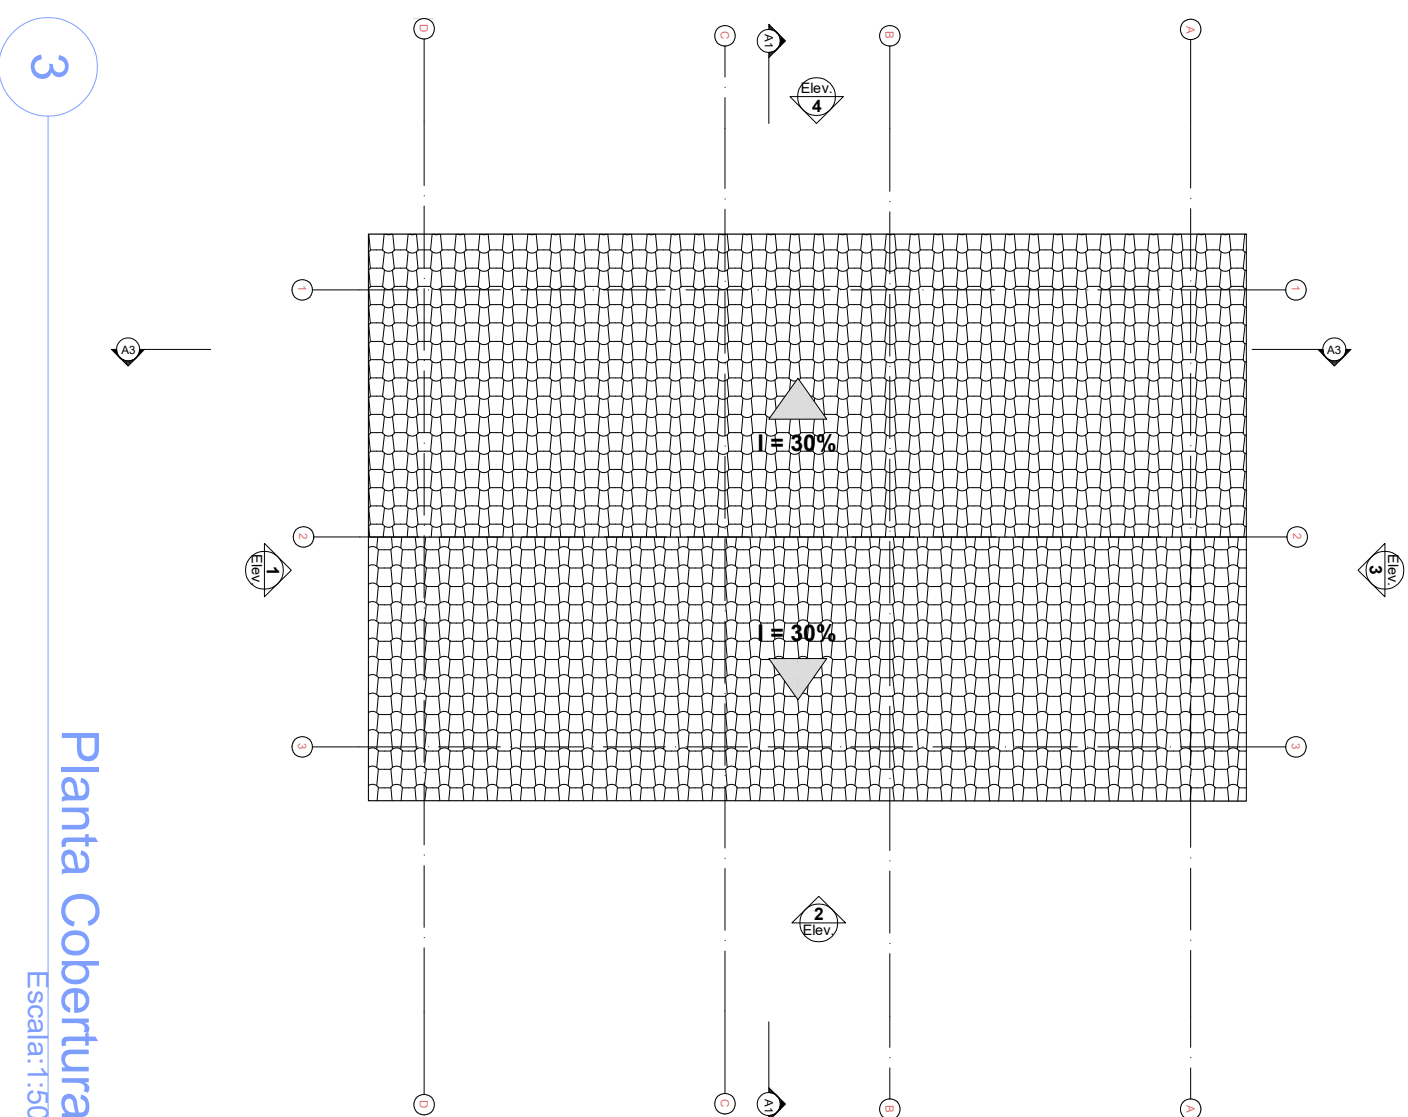
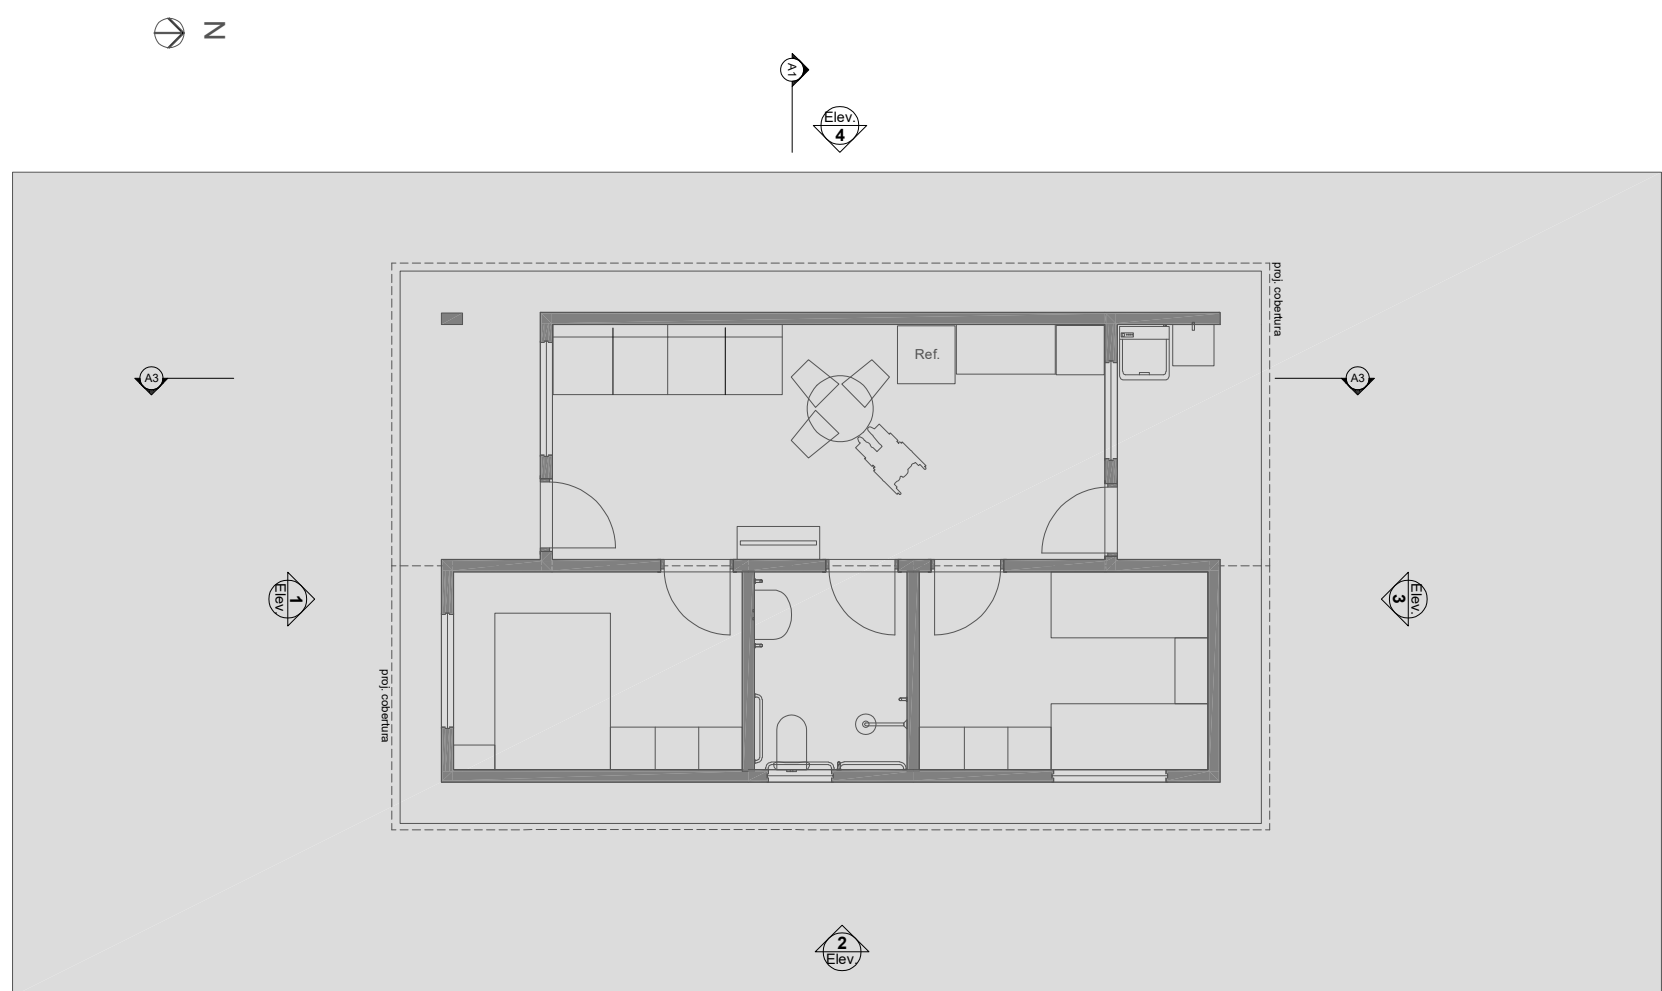


[illegible]

Quadro de Areas		
Piso de Origem	Comodo	Area Medida
Nivel 0,00		
01	ESTAR, COZINHA	19,10
02	DORM. 01	8,40
03	BANHO	4,44
04	DORM. 02	8,40
05	VARANDA	3,56
06	LAVANDERIA	3,56
		47,46 m²

[illegible]