


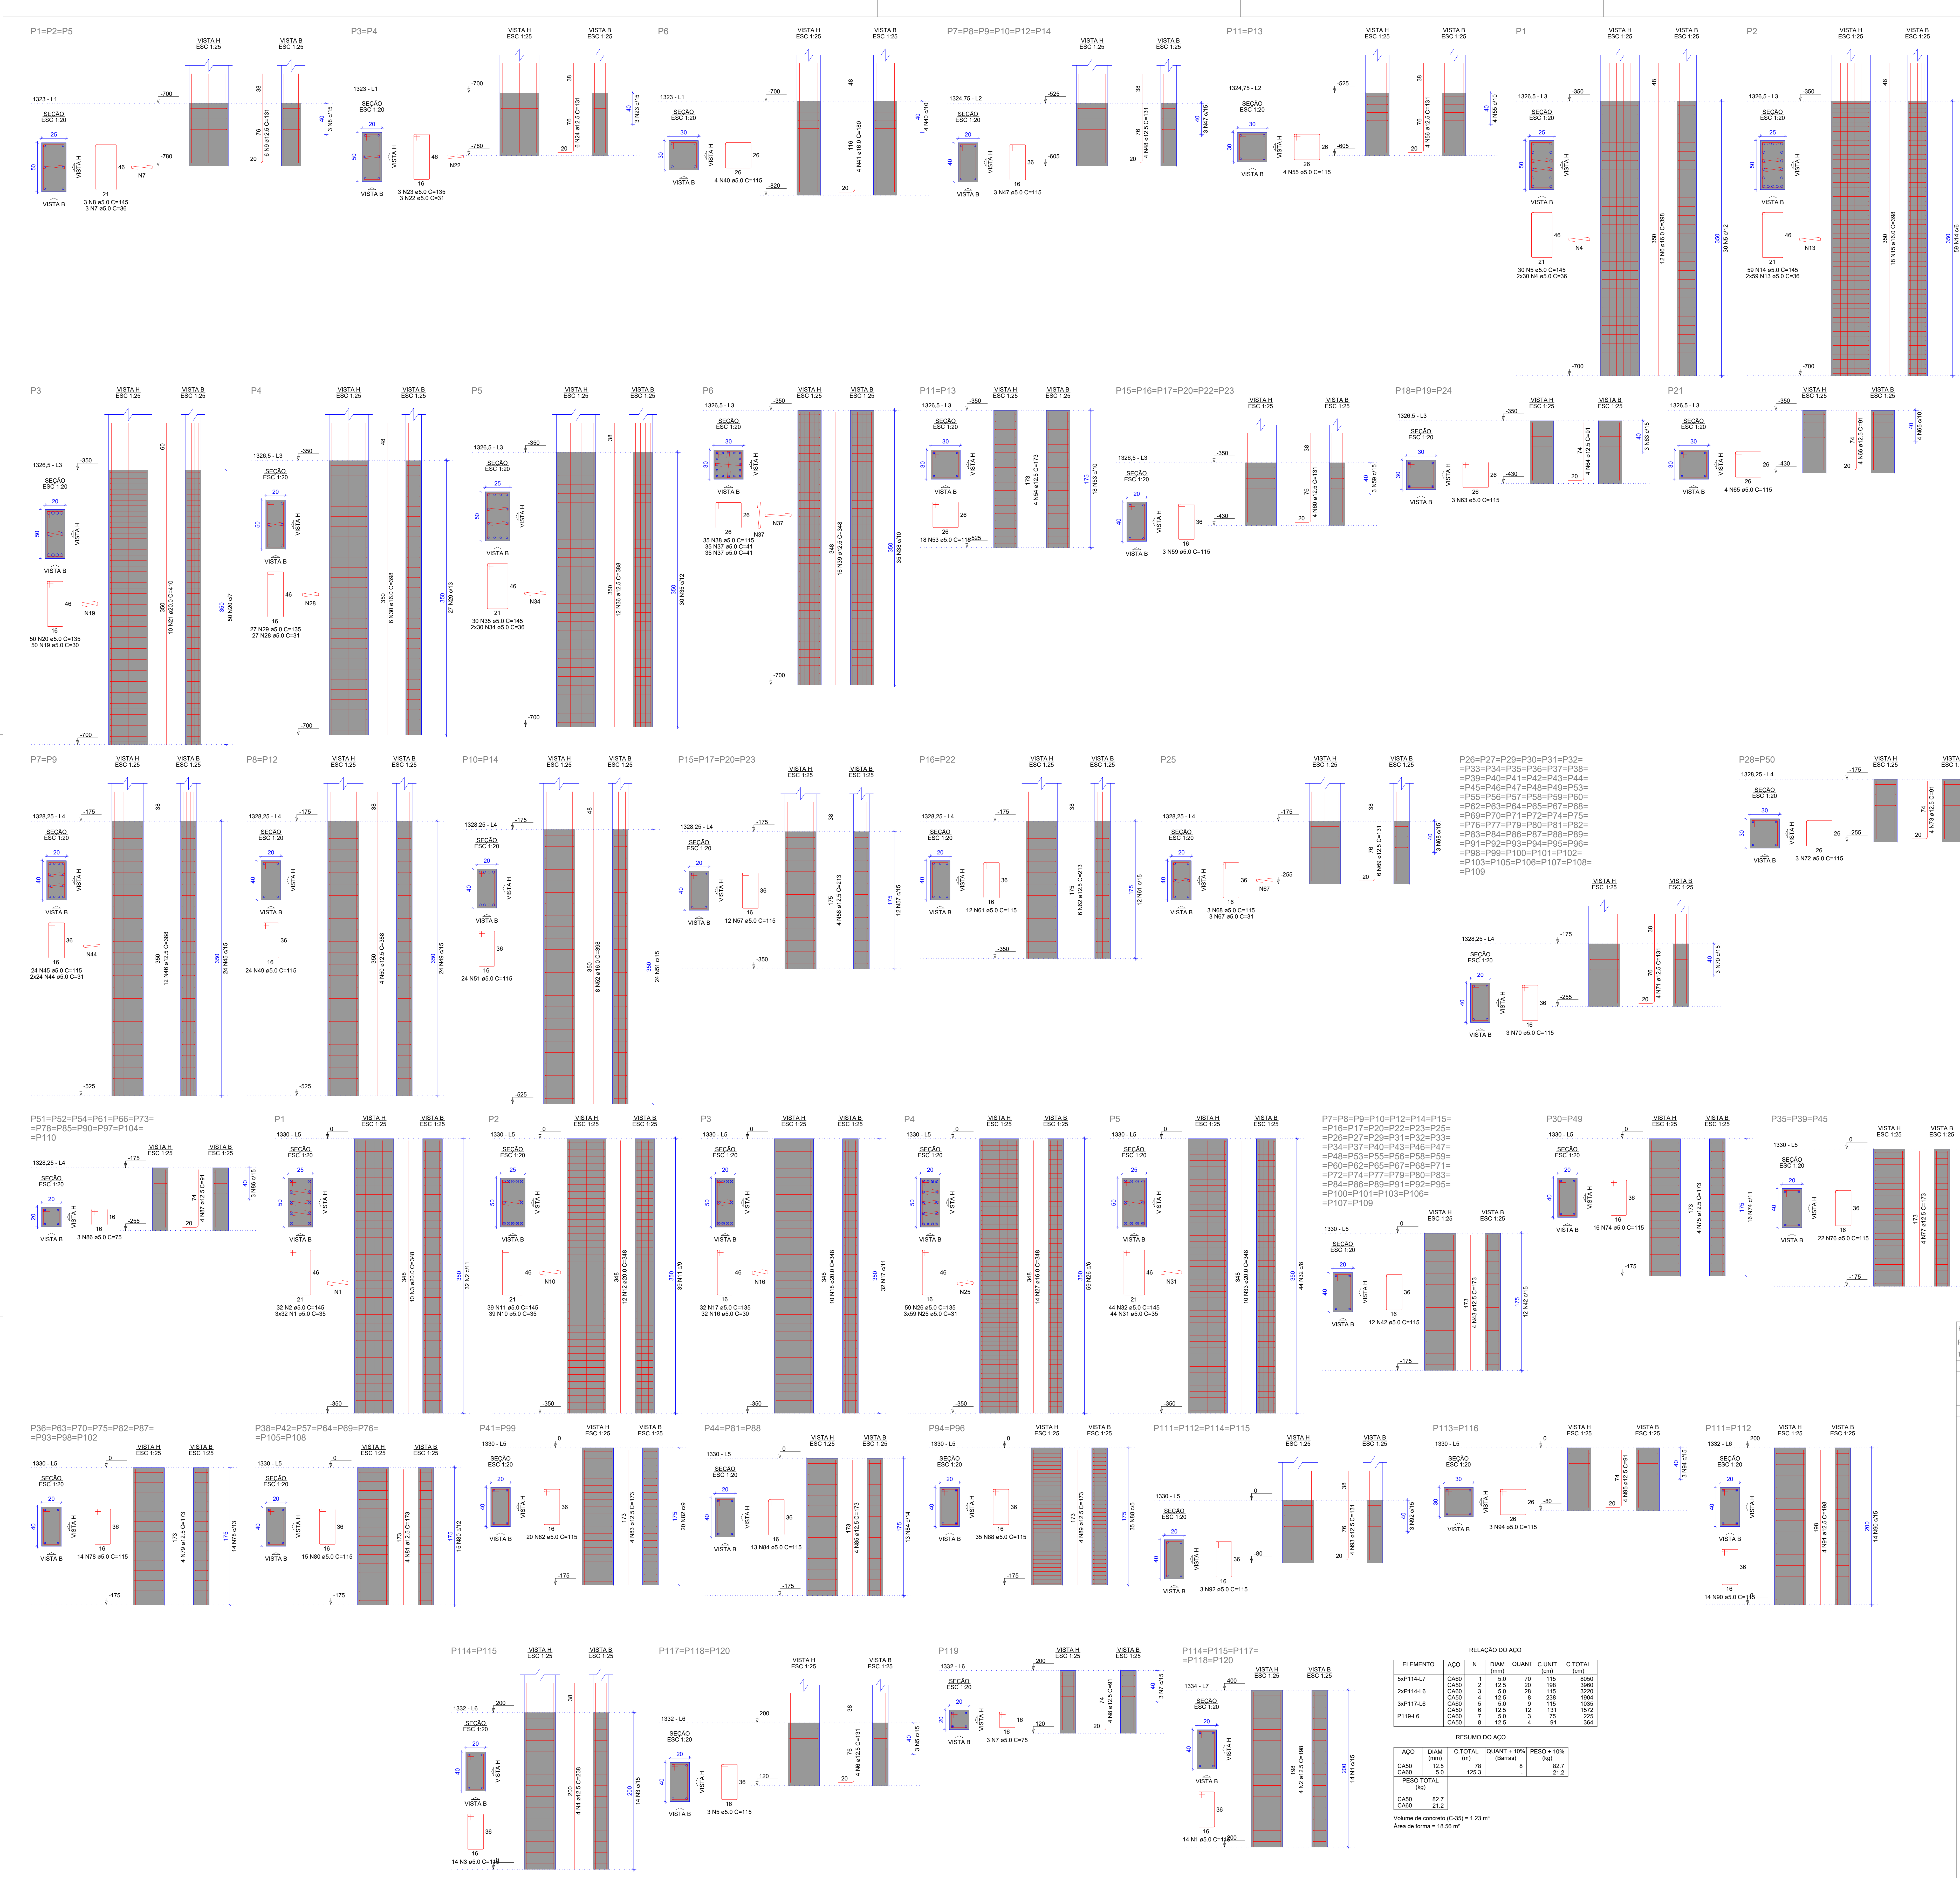

RELAÇÃO DO AÇO									
ELEMENTO	AÇO	N	DIAM (mm)	QUANT	C UNIT (cm)	C TOTAL (cm)			


