



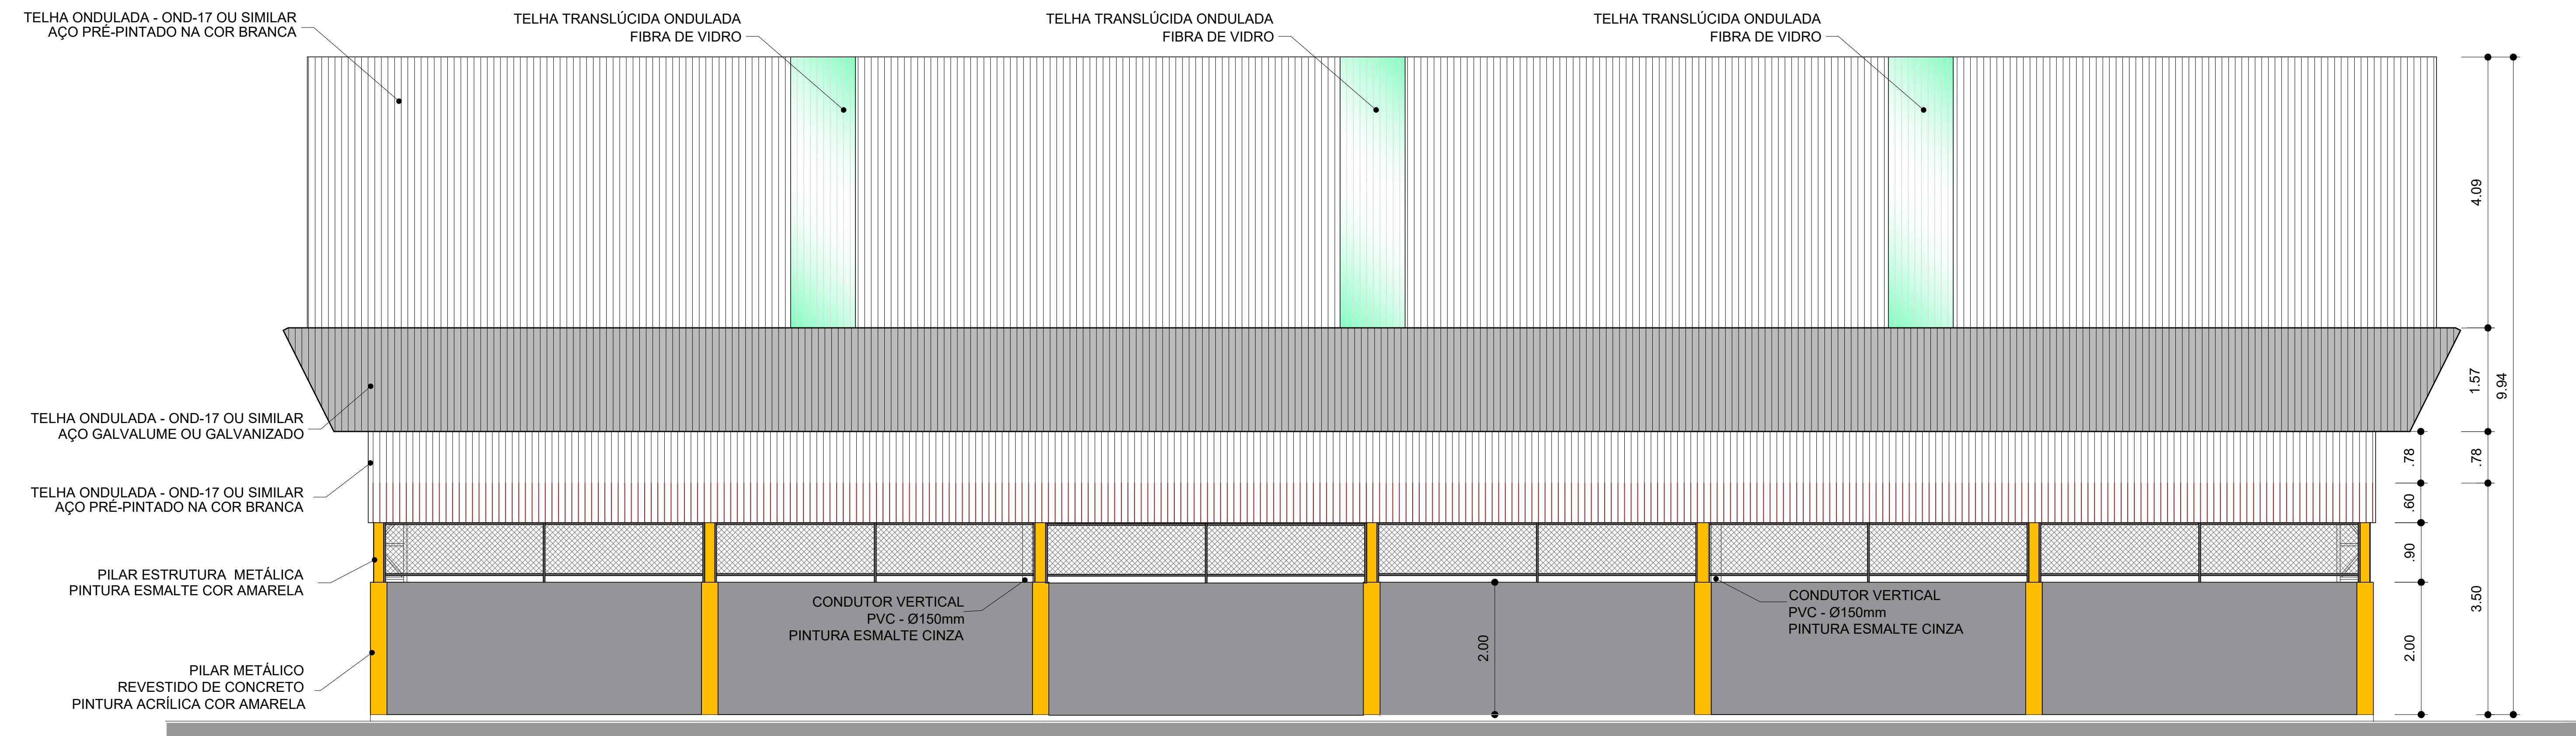

9 ELEVÇÃO 1 1:50

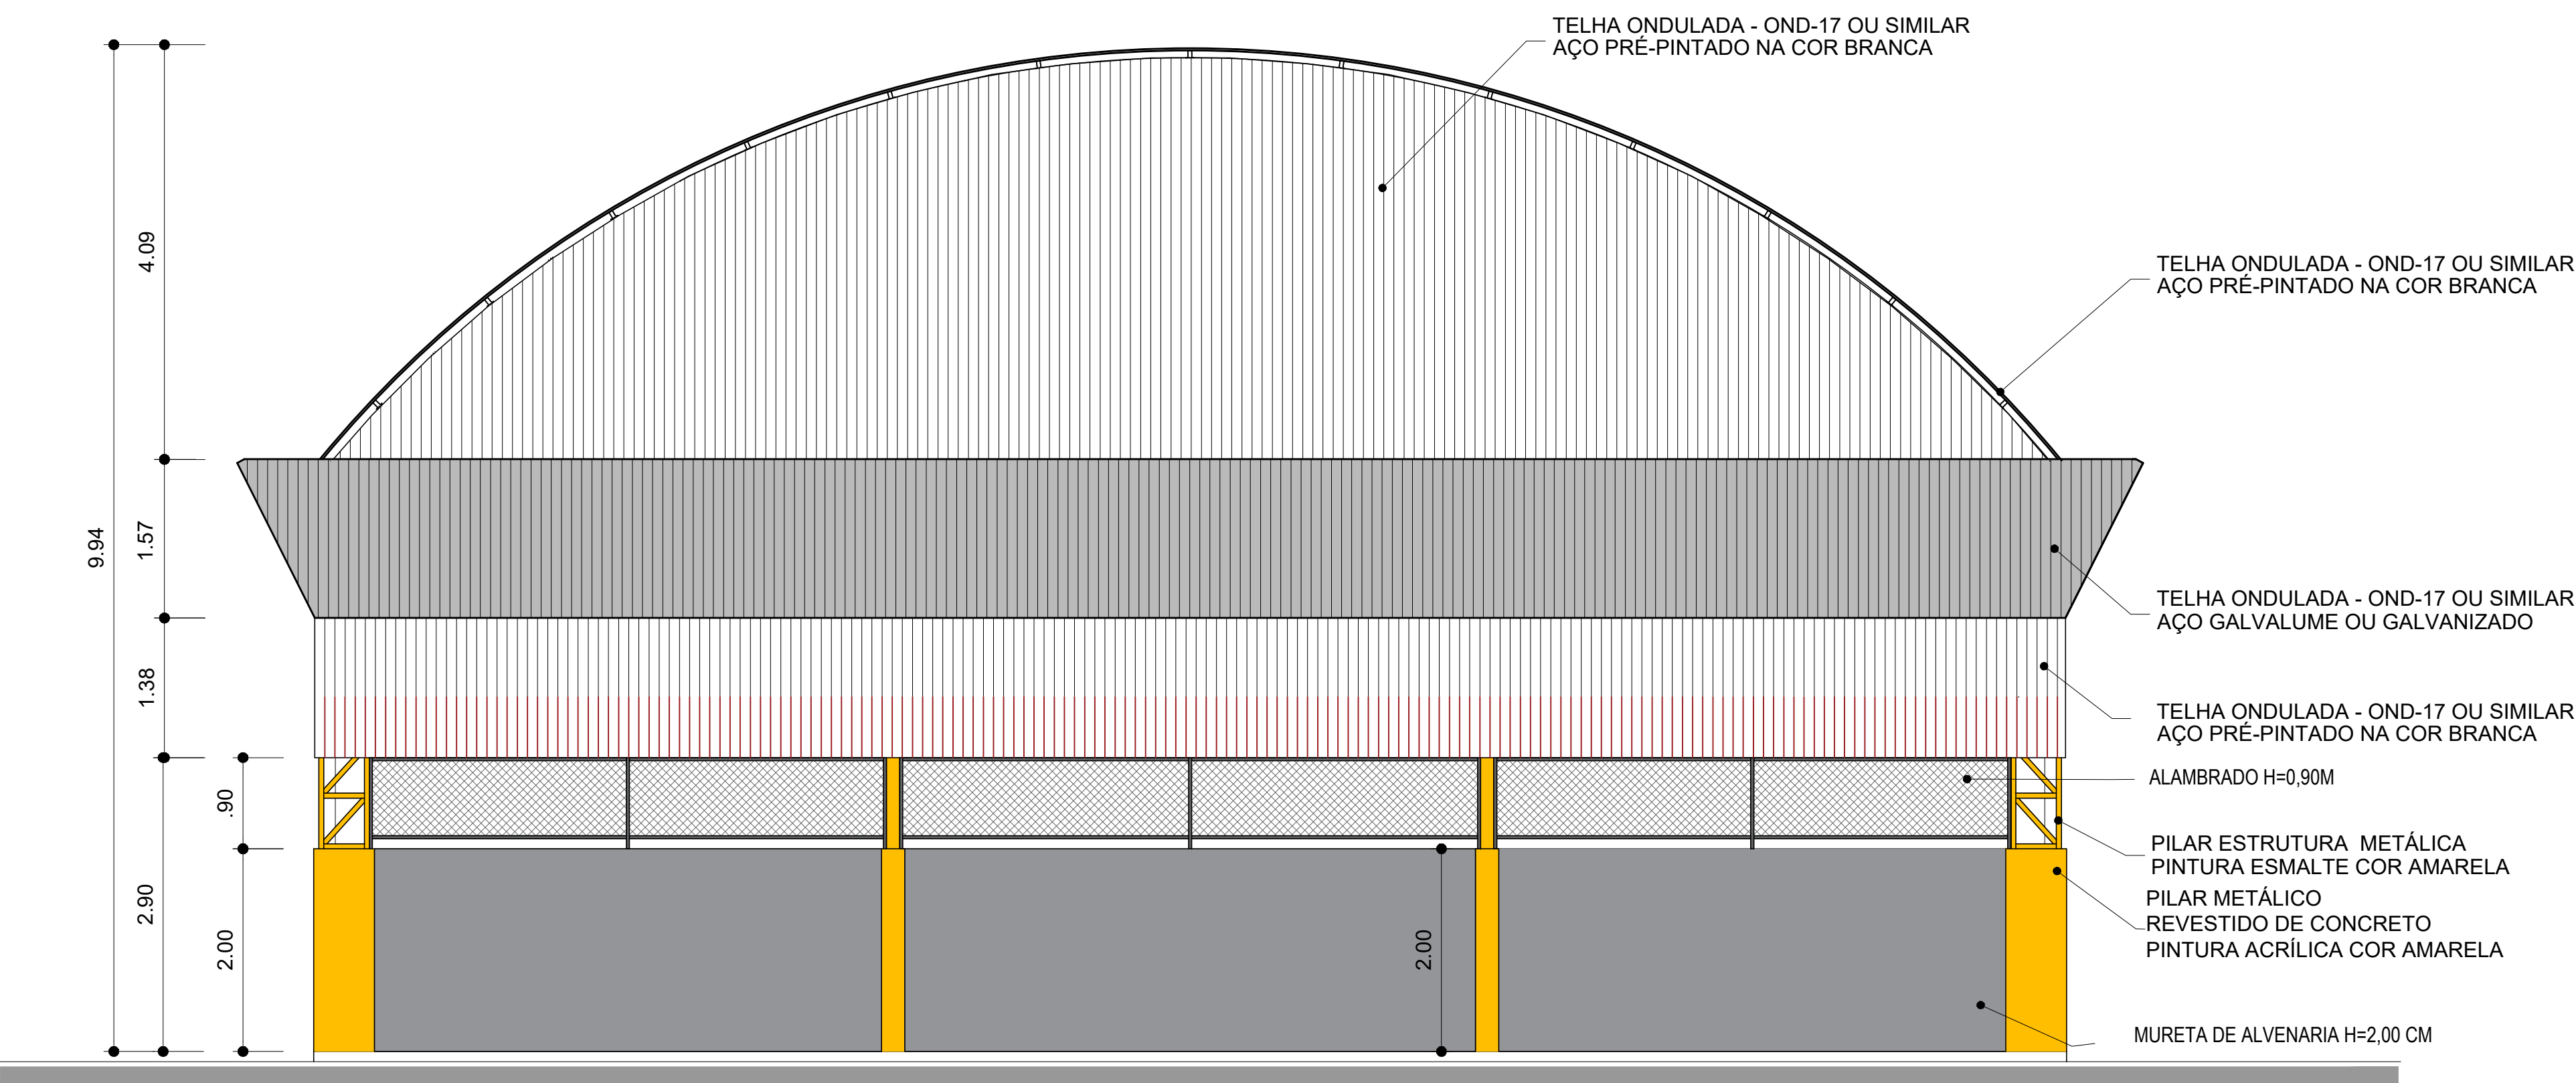

10 ELEVÇÃO 2 1:50