



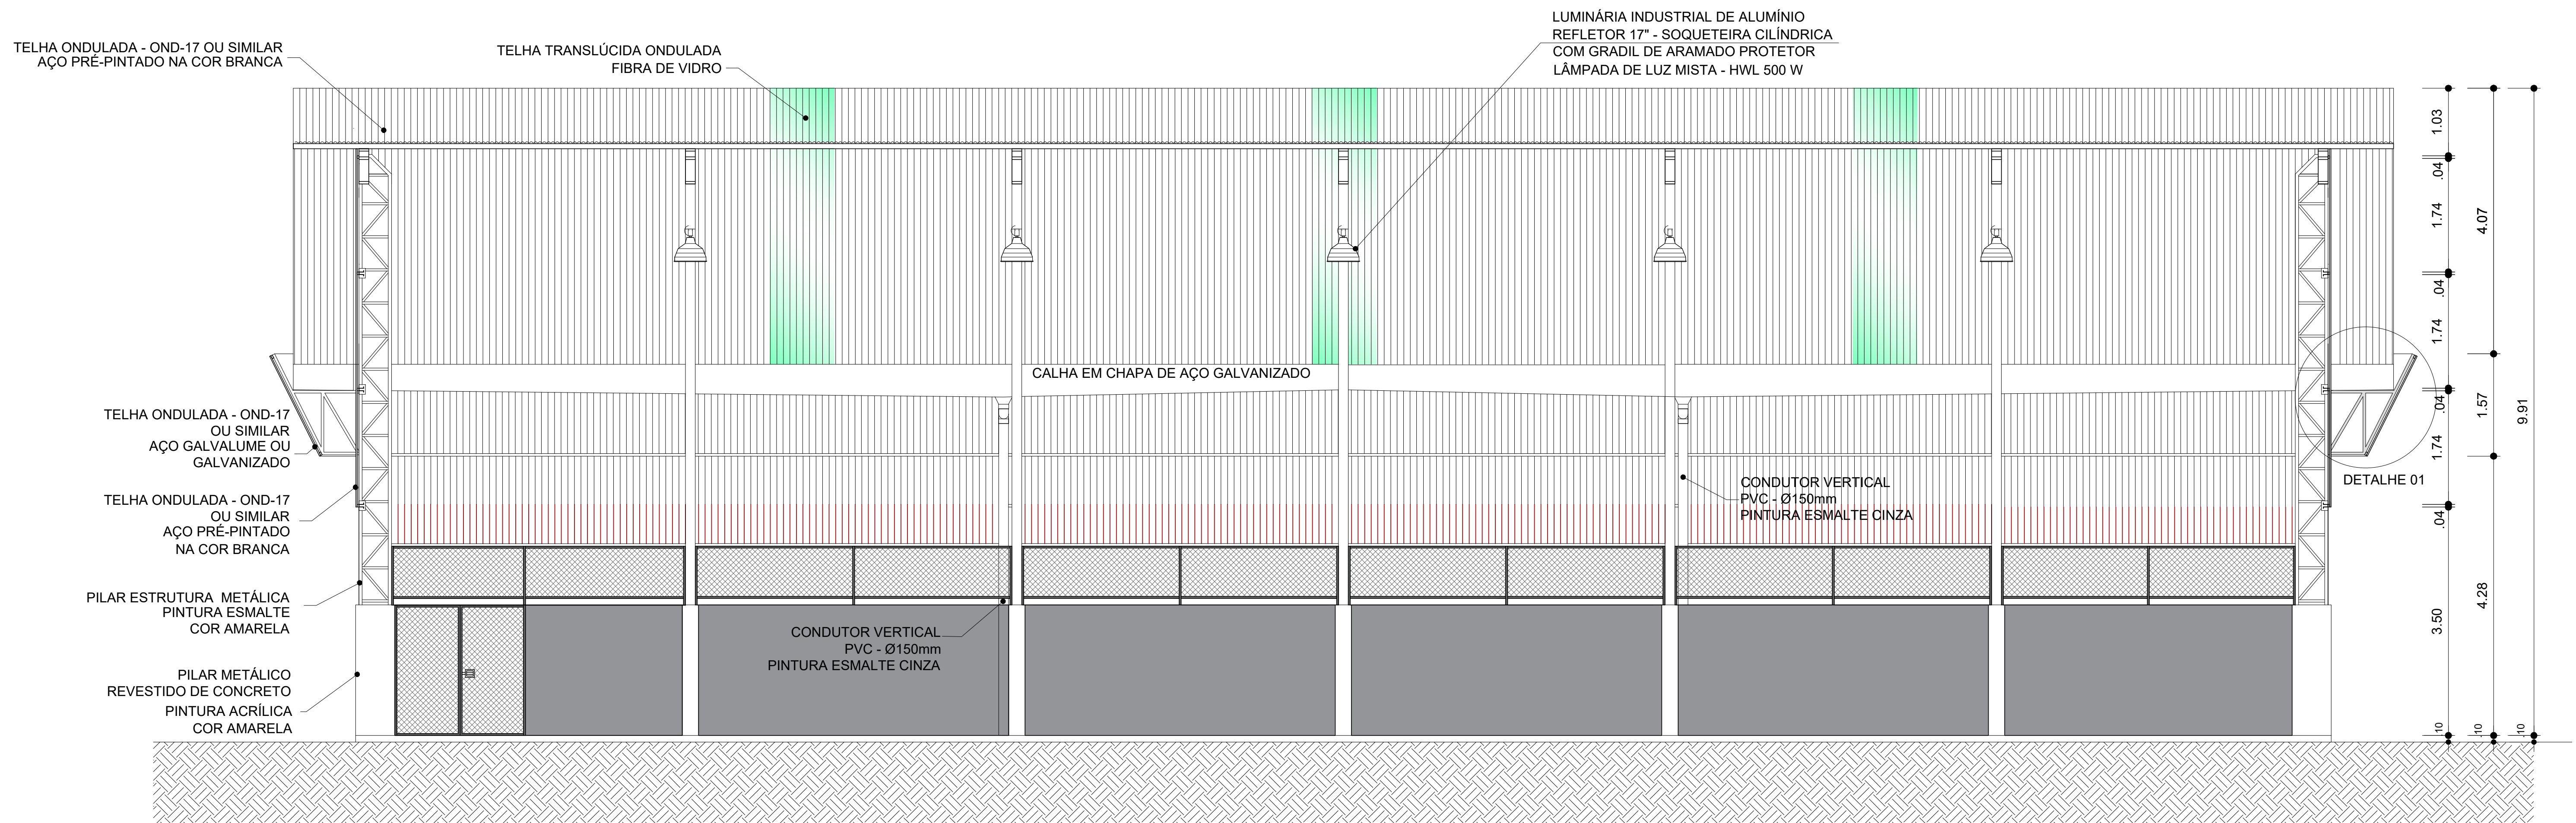

6 CORTE AA 1:50

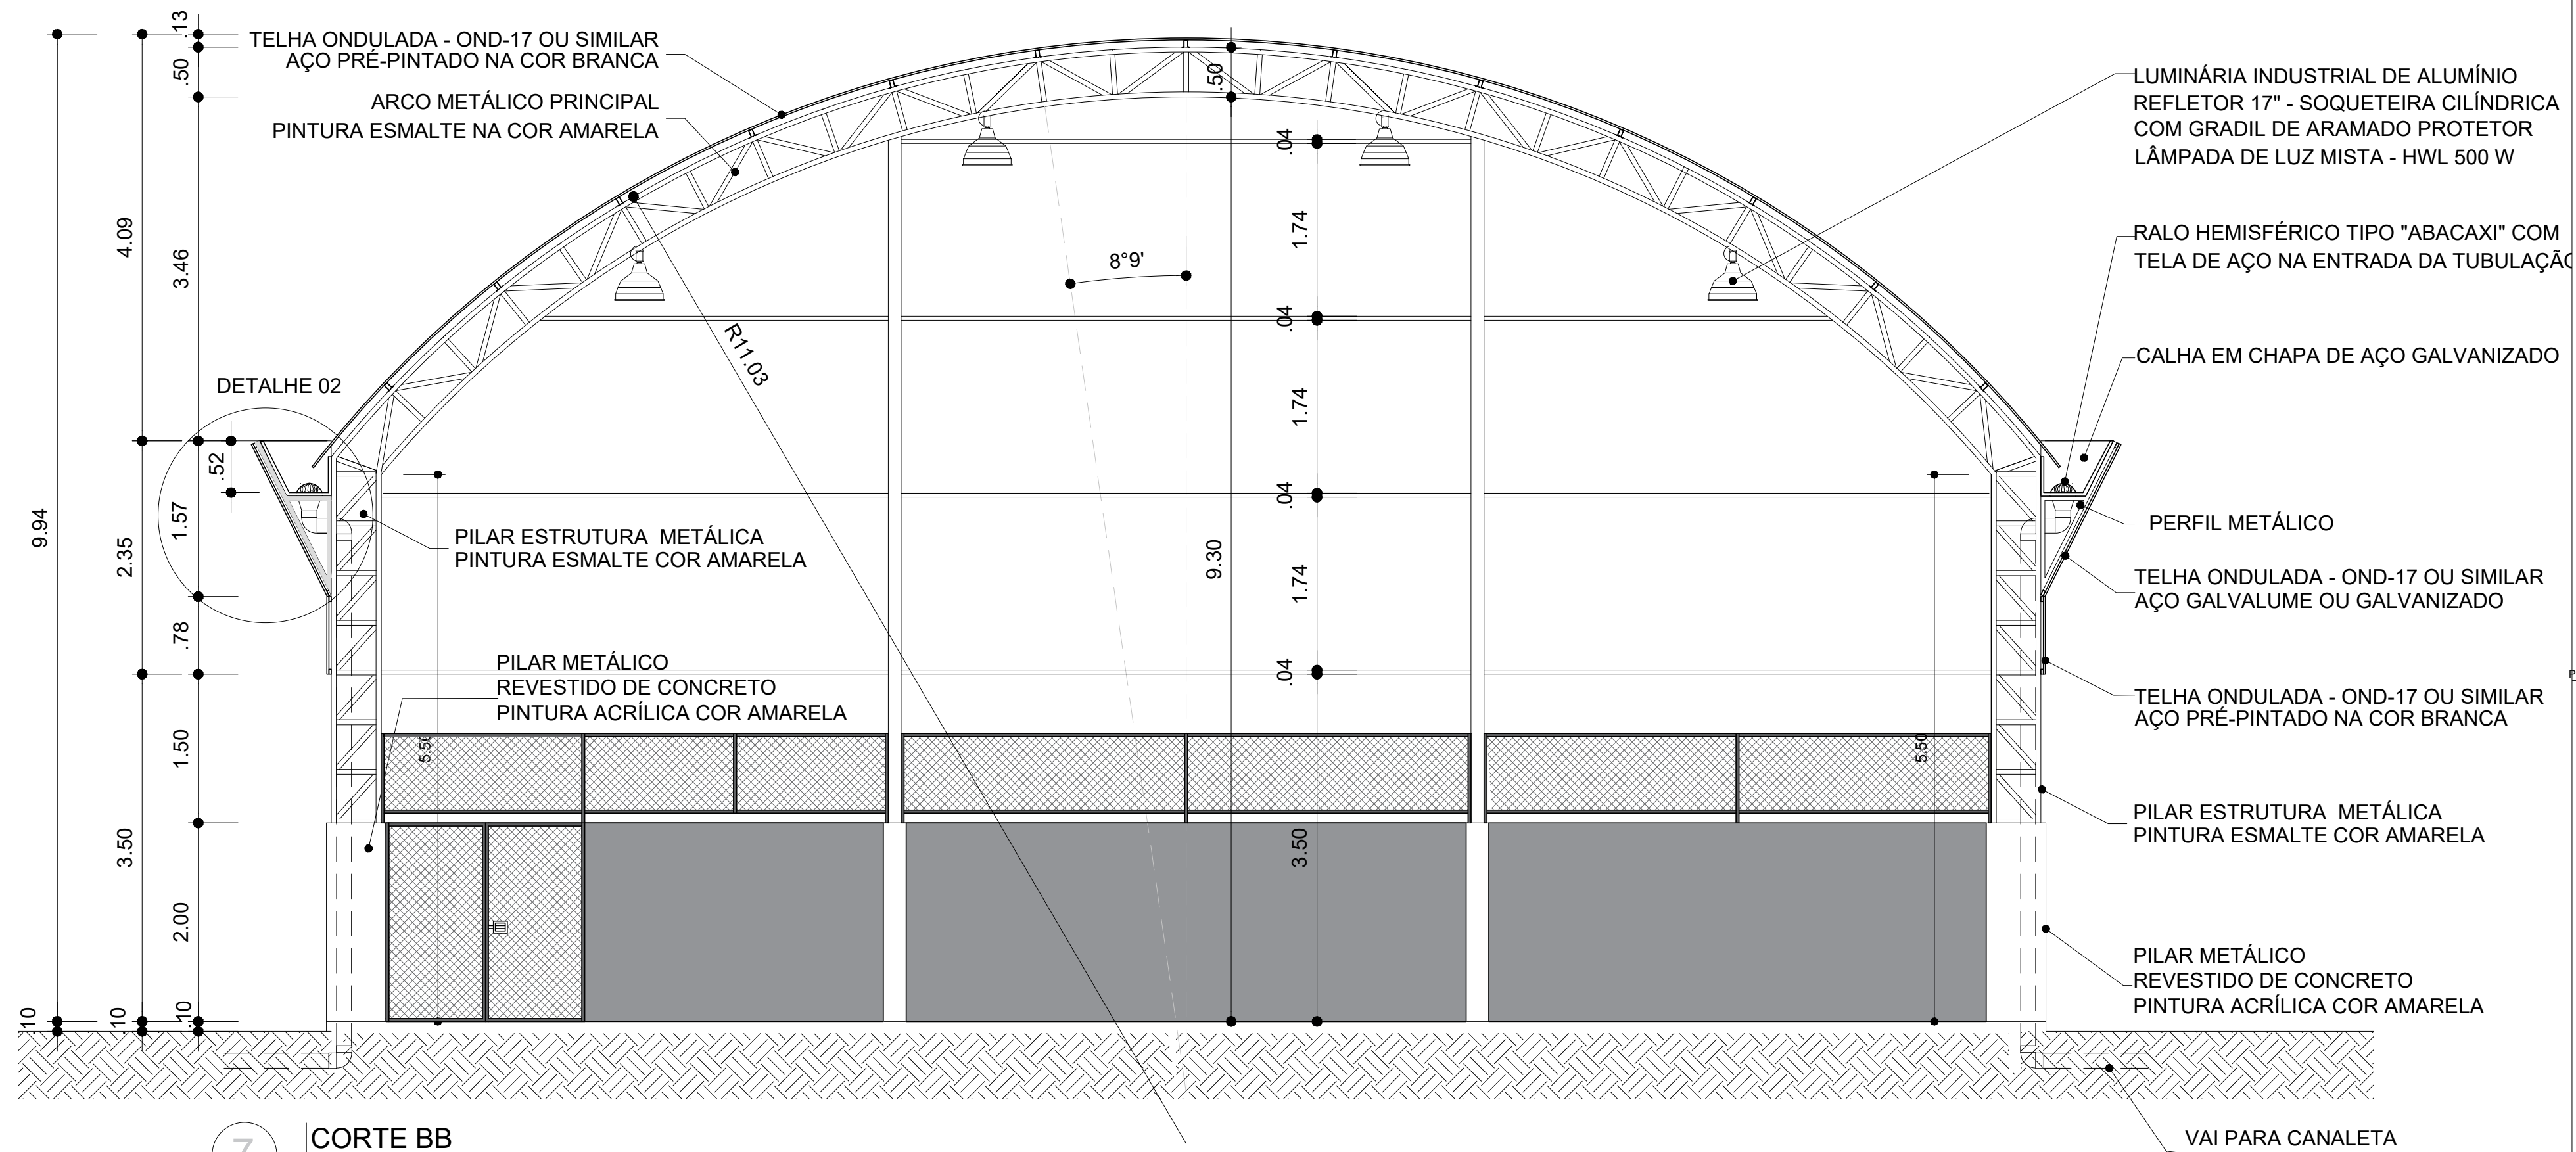

7 CORTE BB 1:50