
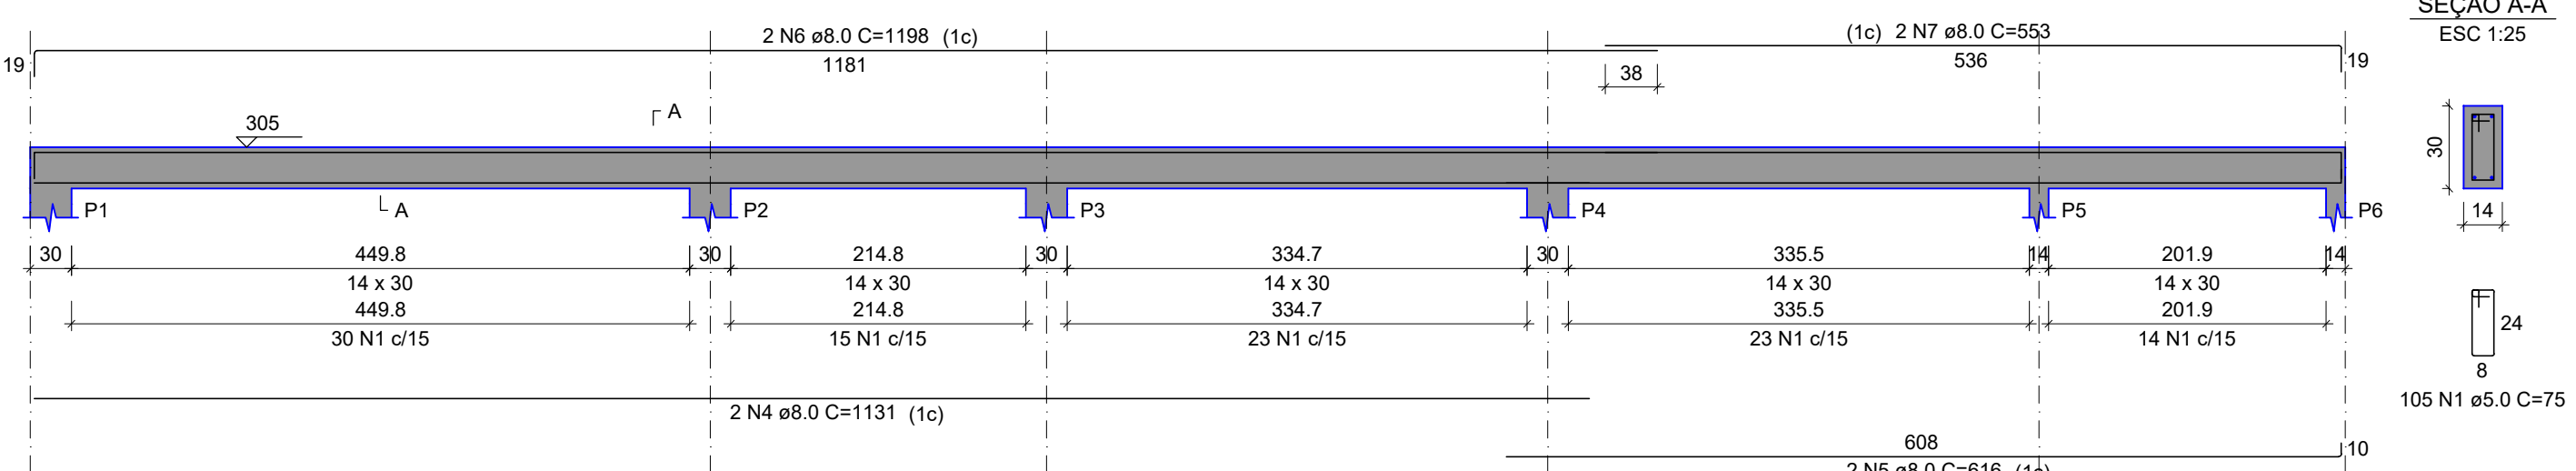
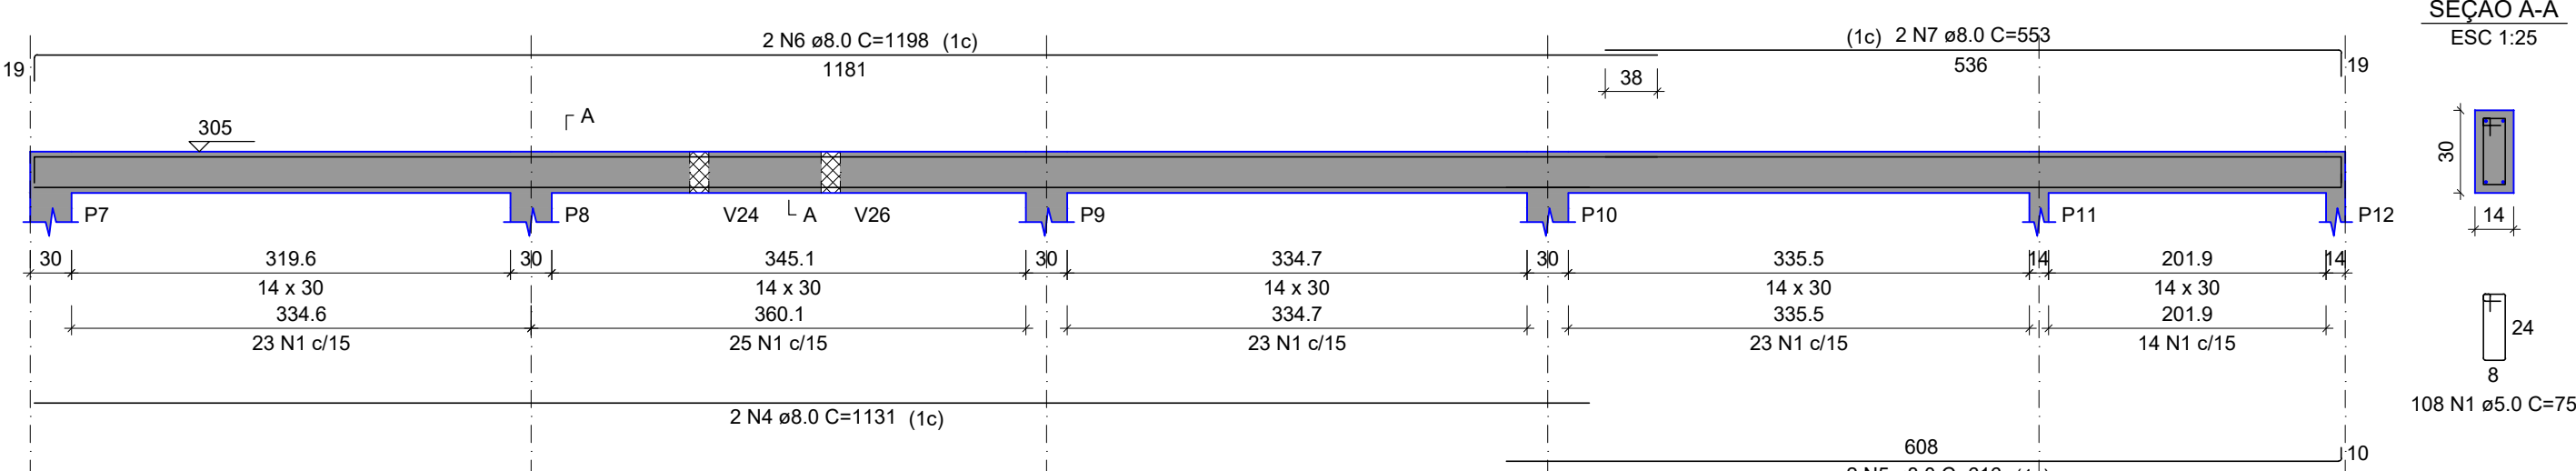
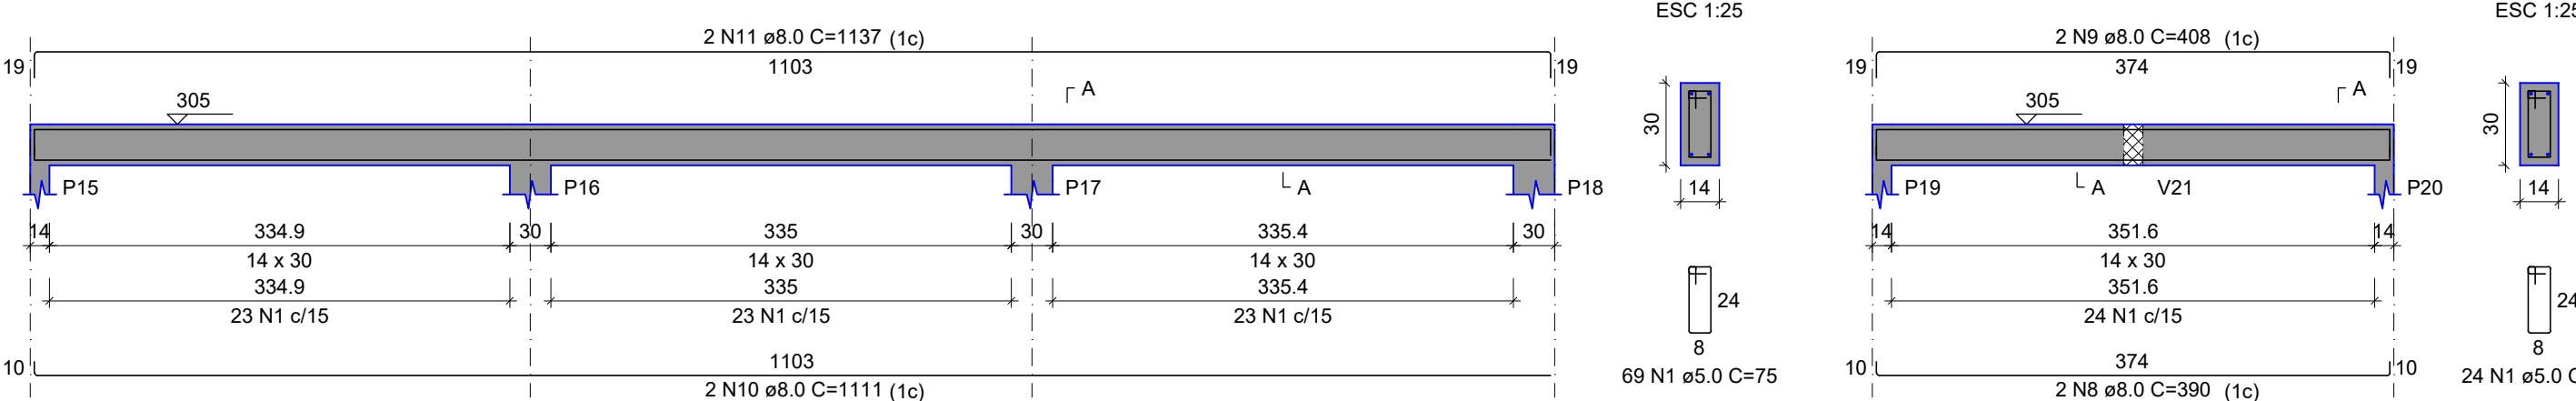
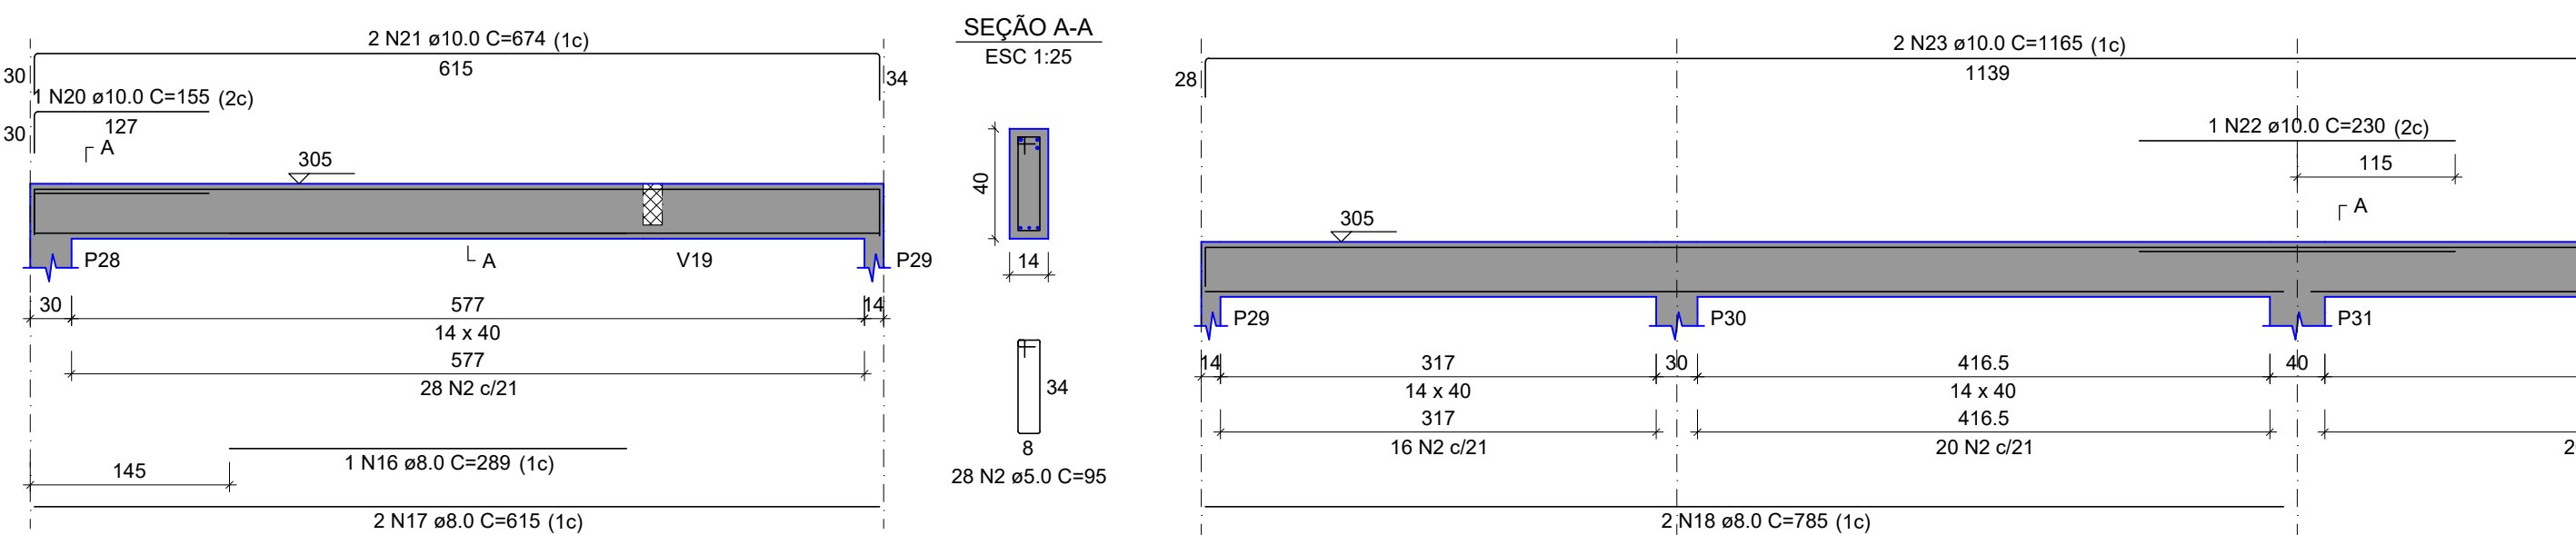
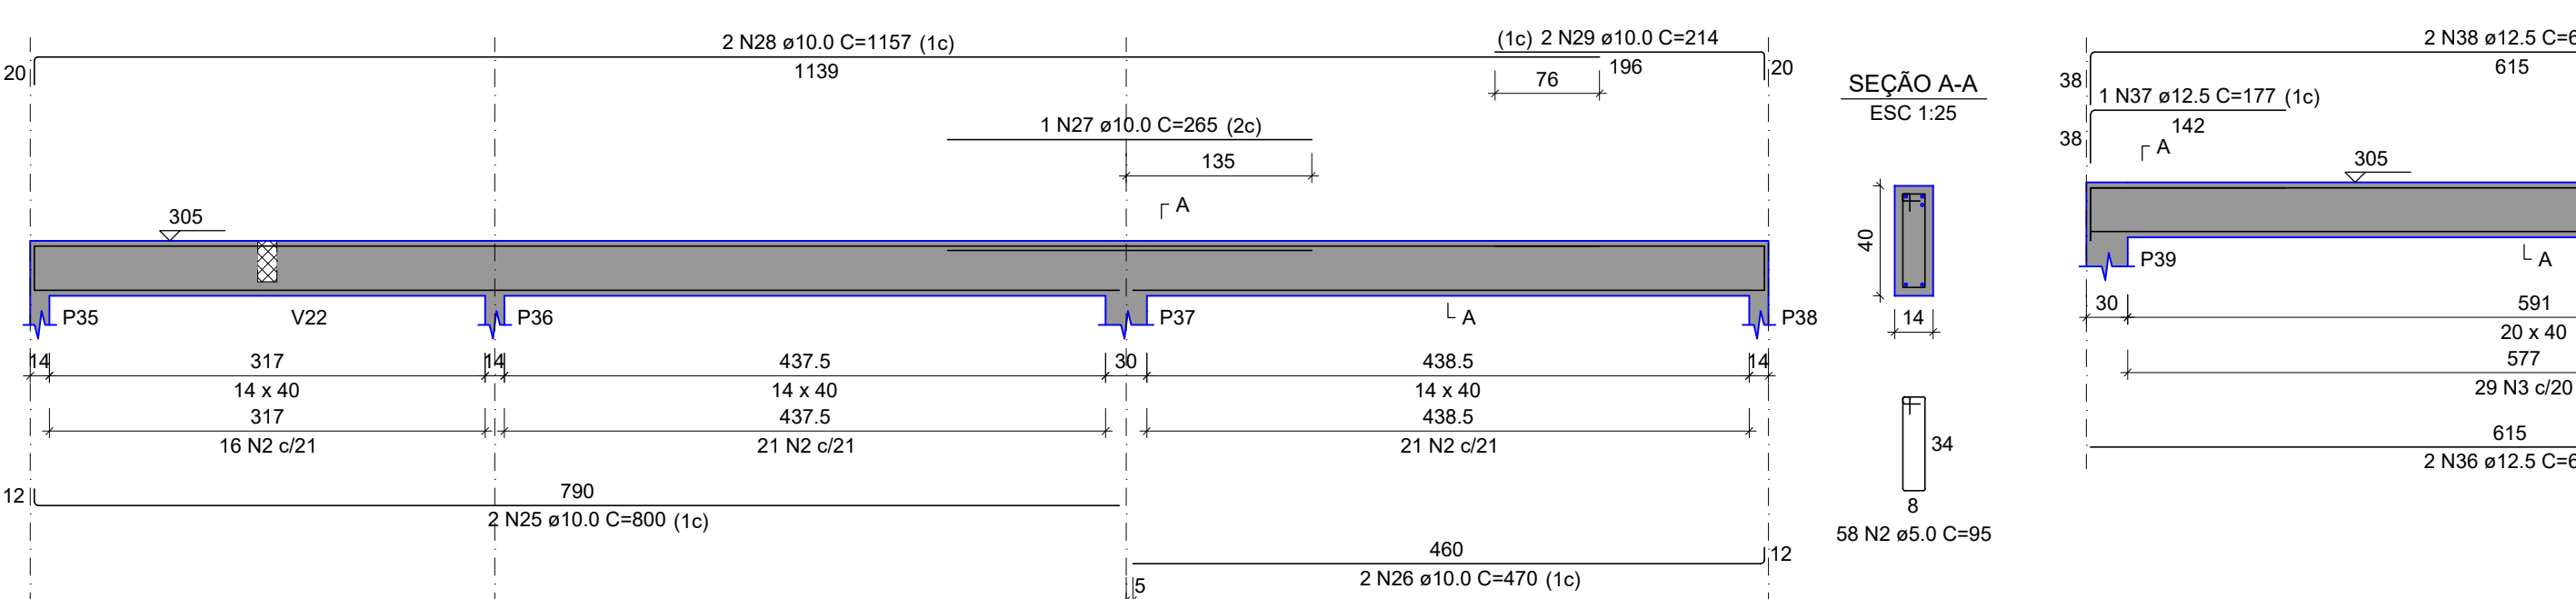
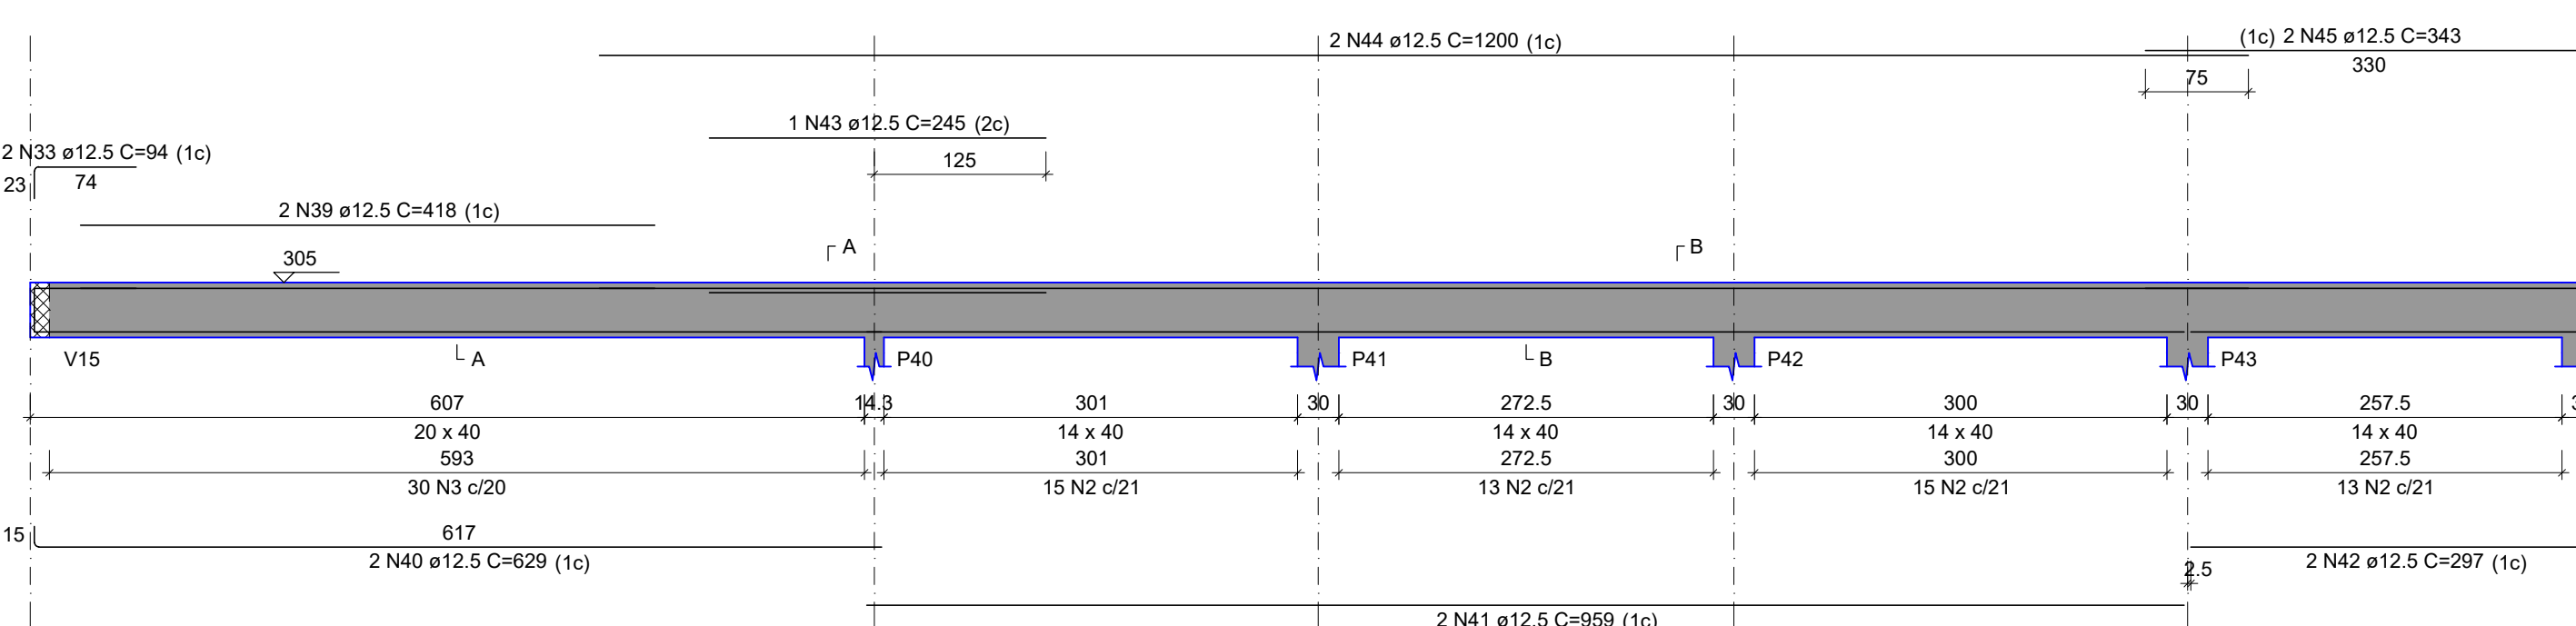
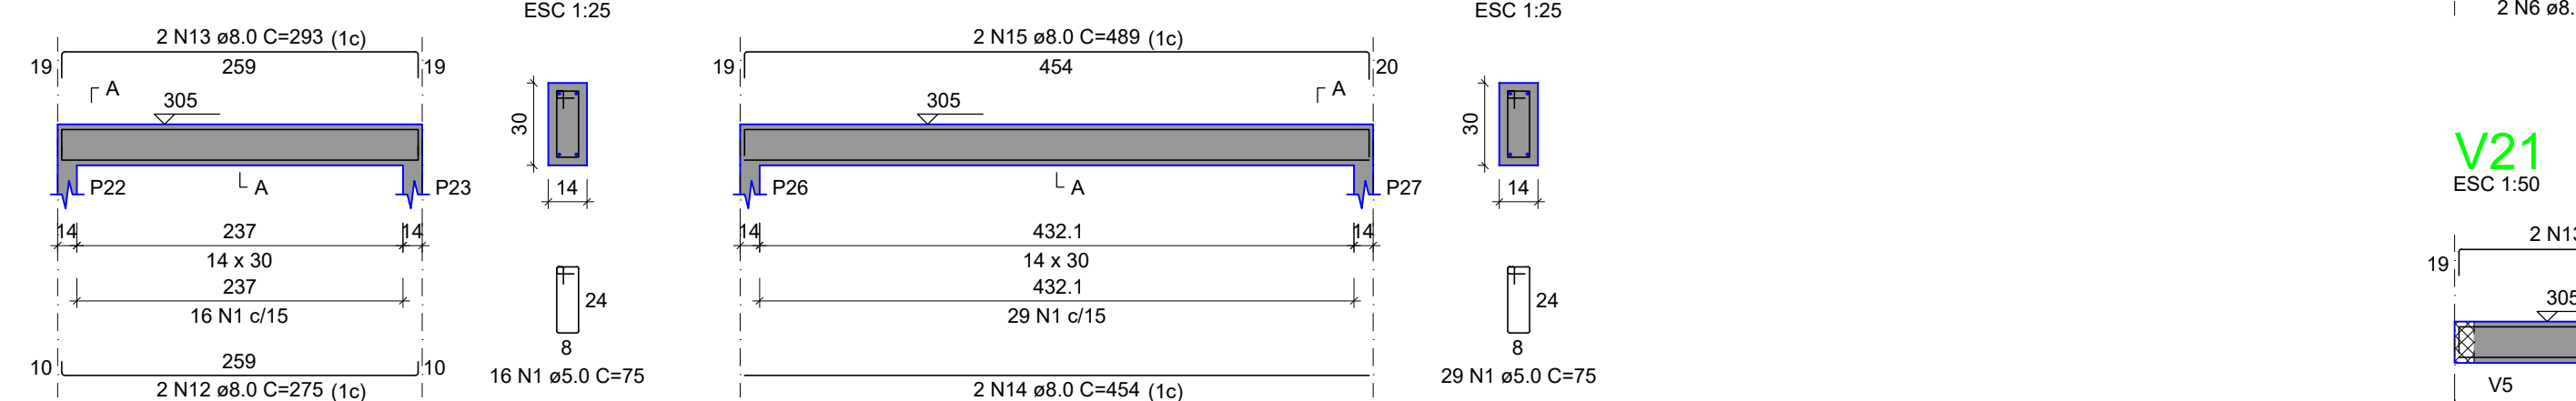
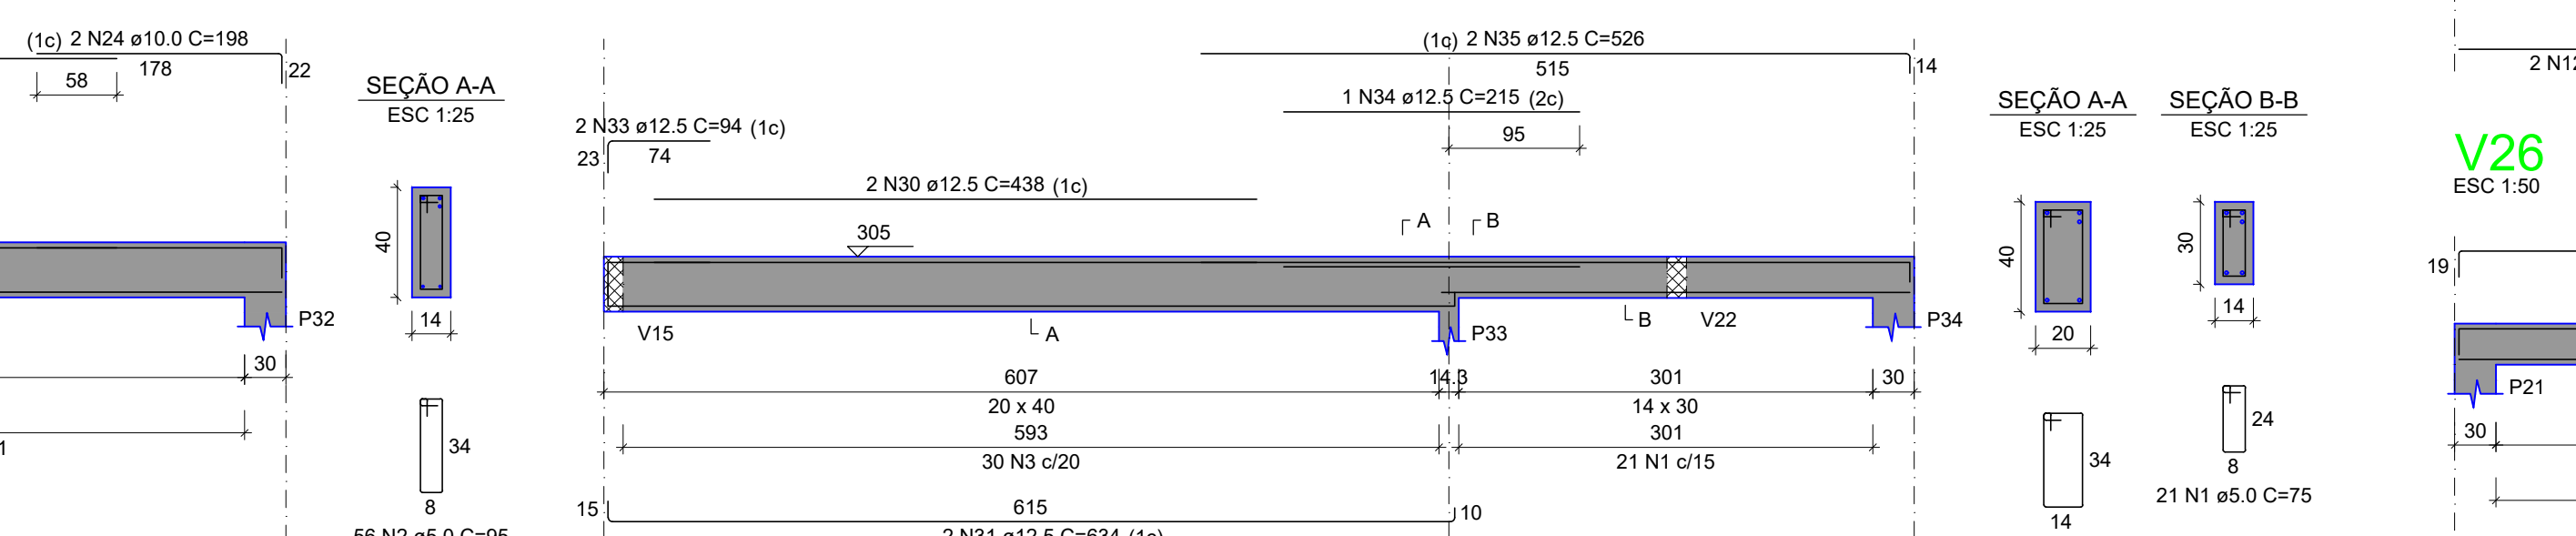


V1
ESC 1:50V2
ESC 1:50V4
ESC 1:50V8
ESC 1:50V11
ESC 1:50V13
ESC 1:50V3
ESC 1:50V6
ESC 1:50V9
ESC 1:50V12
ESC 1:50


P1=P2=P3=P4=P5=P6=P7=
=P8=P9=P10=P11=P12=
=P13=P14=P15=P16=P17=
=P18=P19=P20=P21=P22=
=P23=P24=P25=P34

P26=P29=P30=P32=P33=
=P35=P36=P40=P41=P42=
=P43=P44


P27

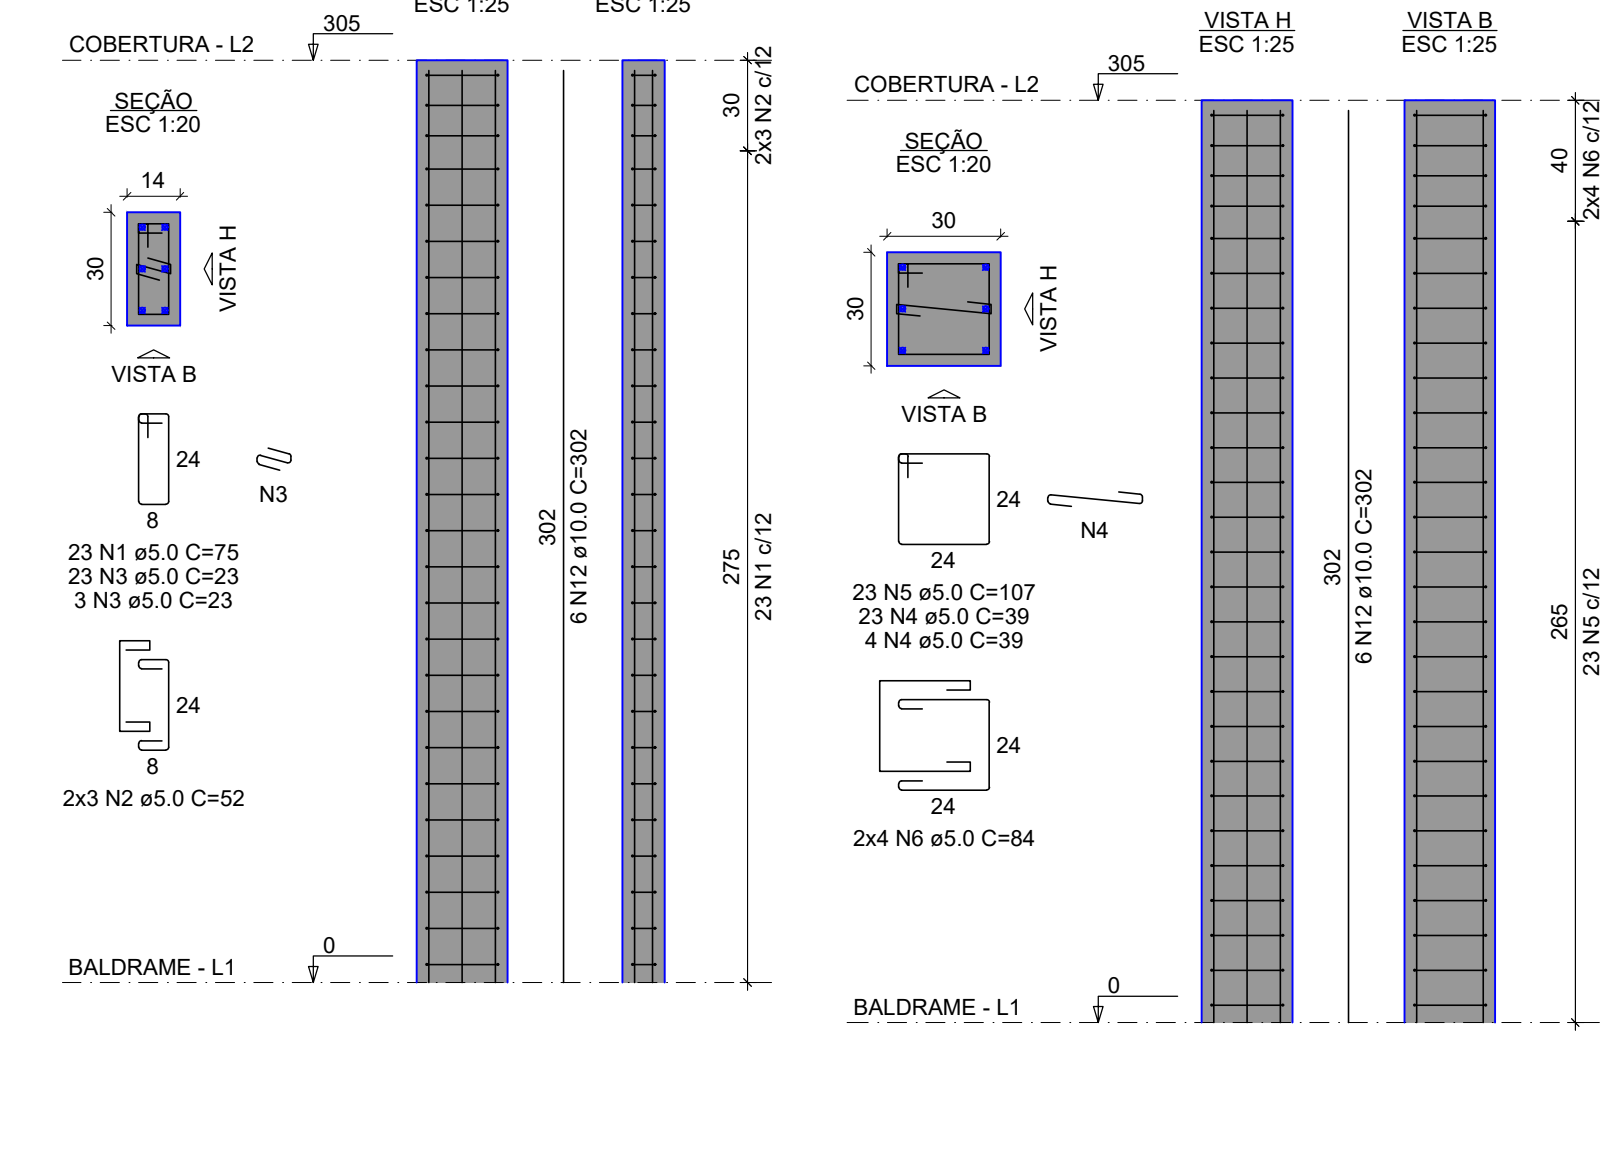


P28=P45=P46=P47=P48

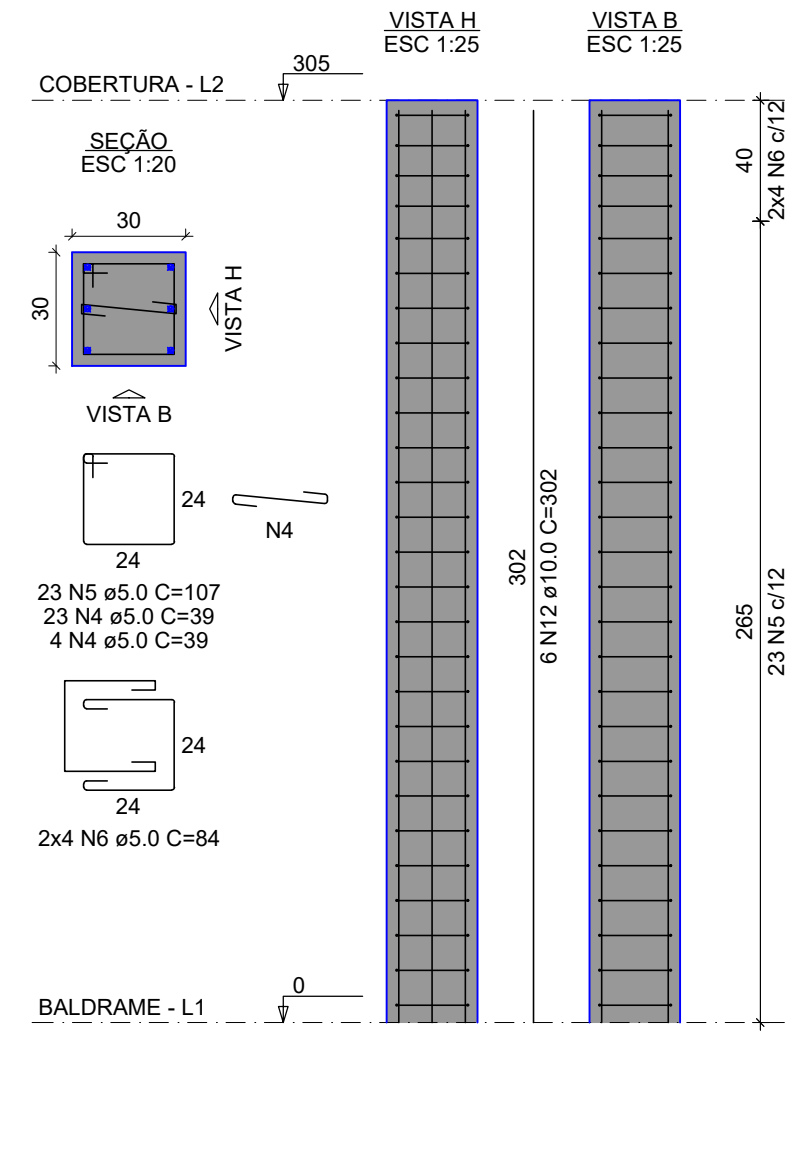


P31=P38

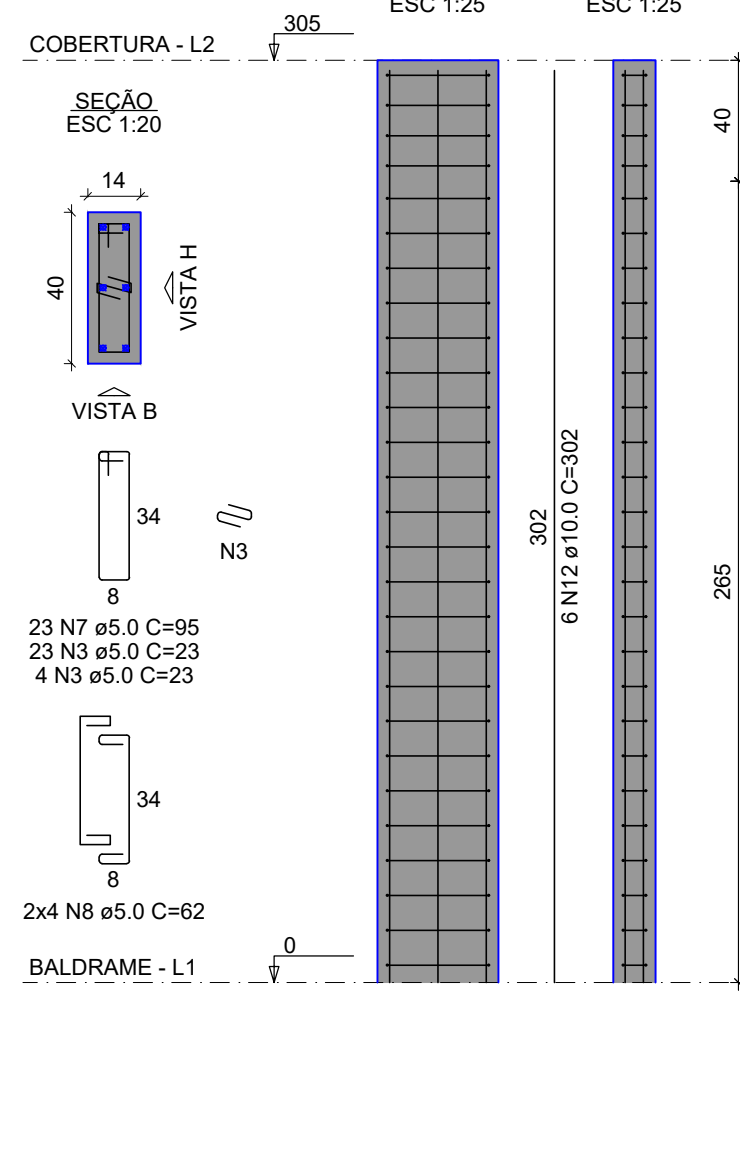

P37

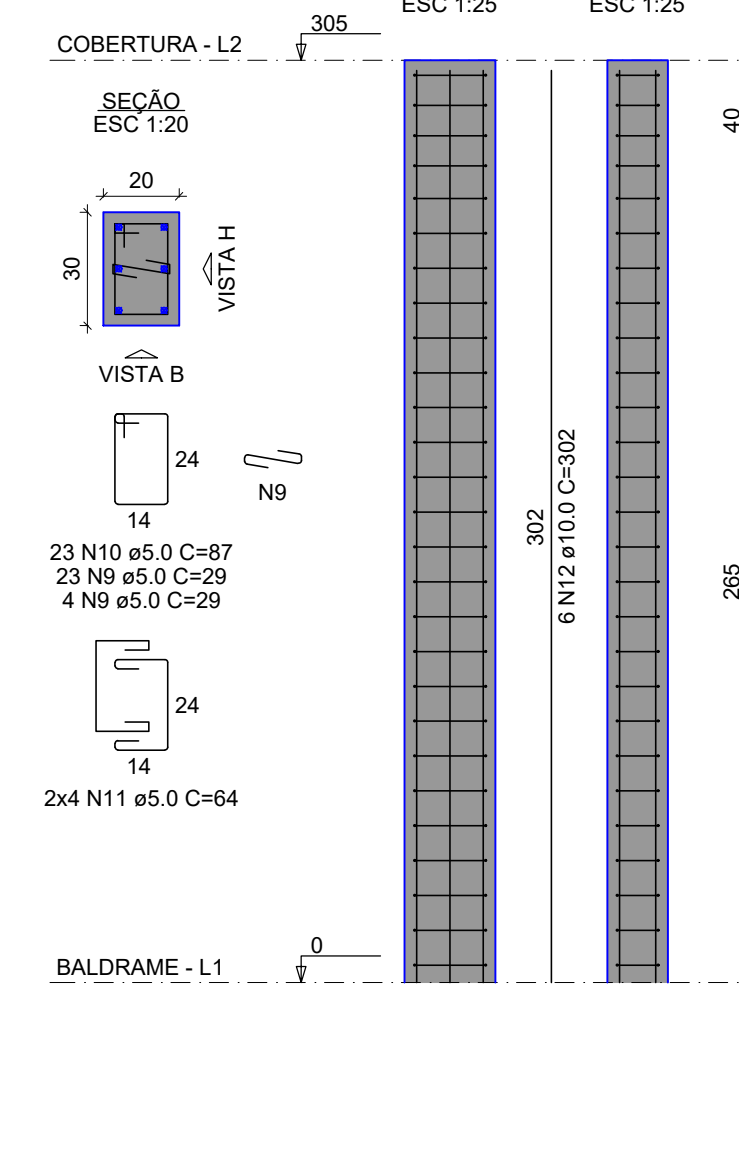

P39

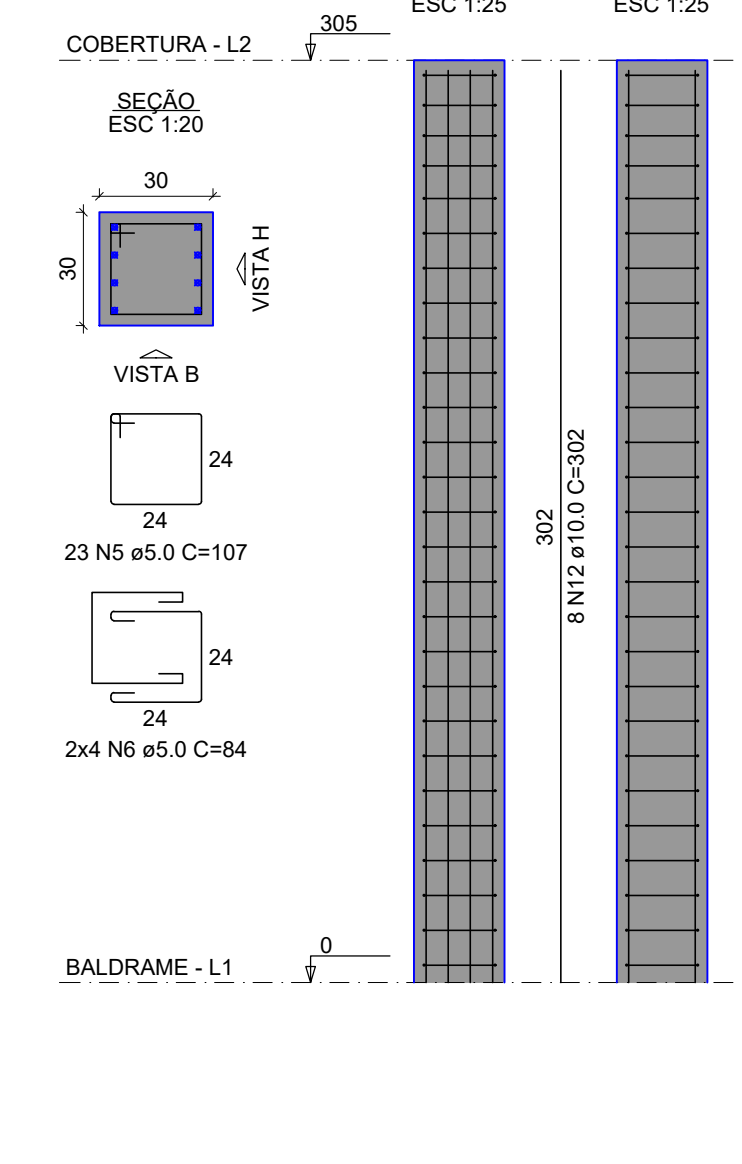

P40

















































































































































































































































































































