




V10
Seção Longitudinal 1:50
Corte 1:25

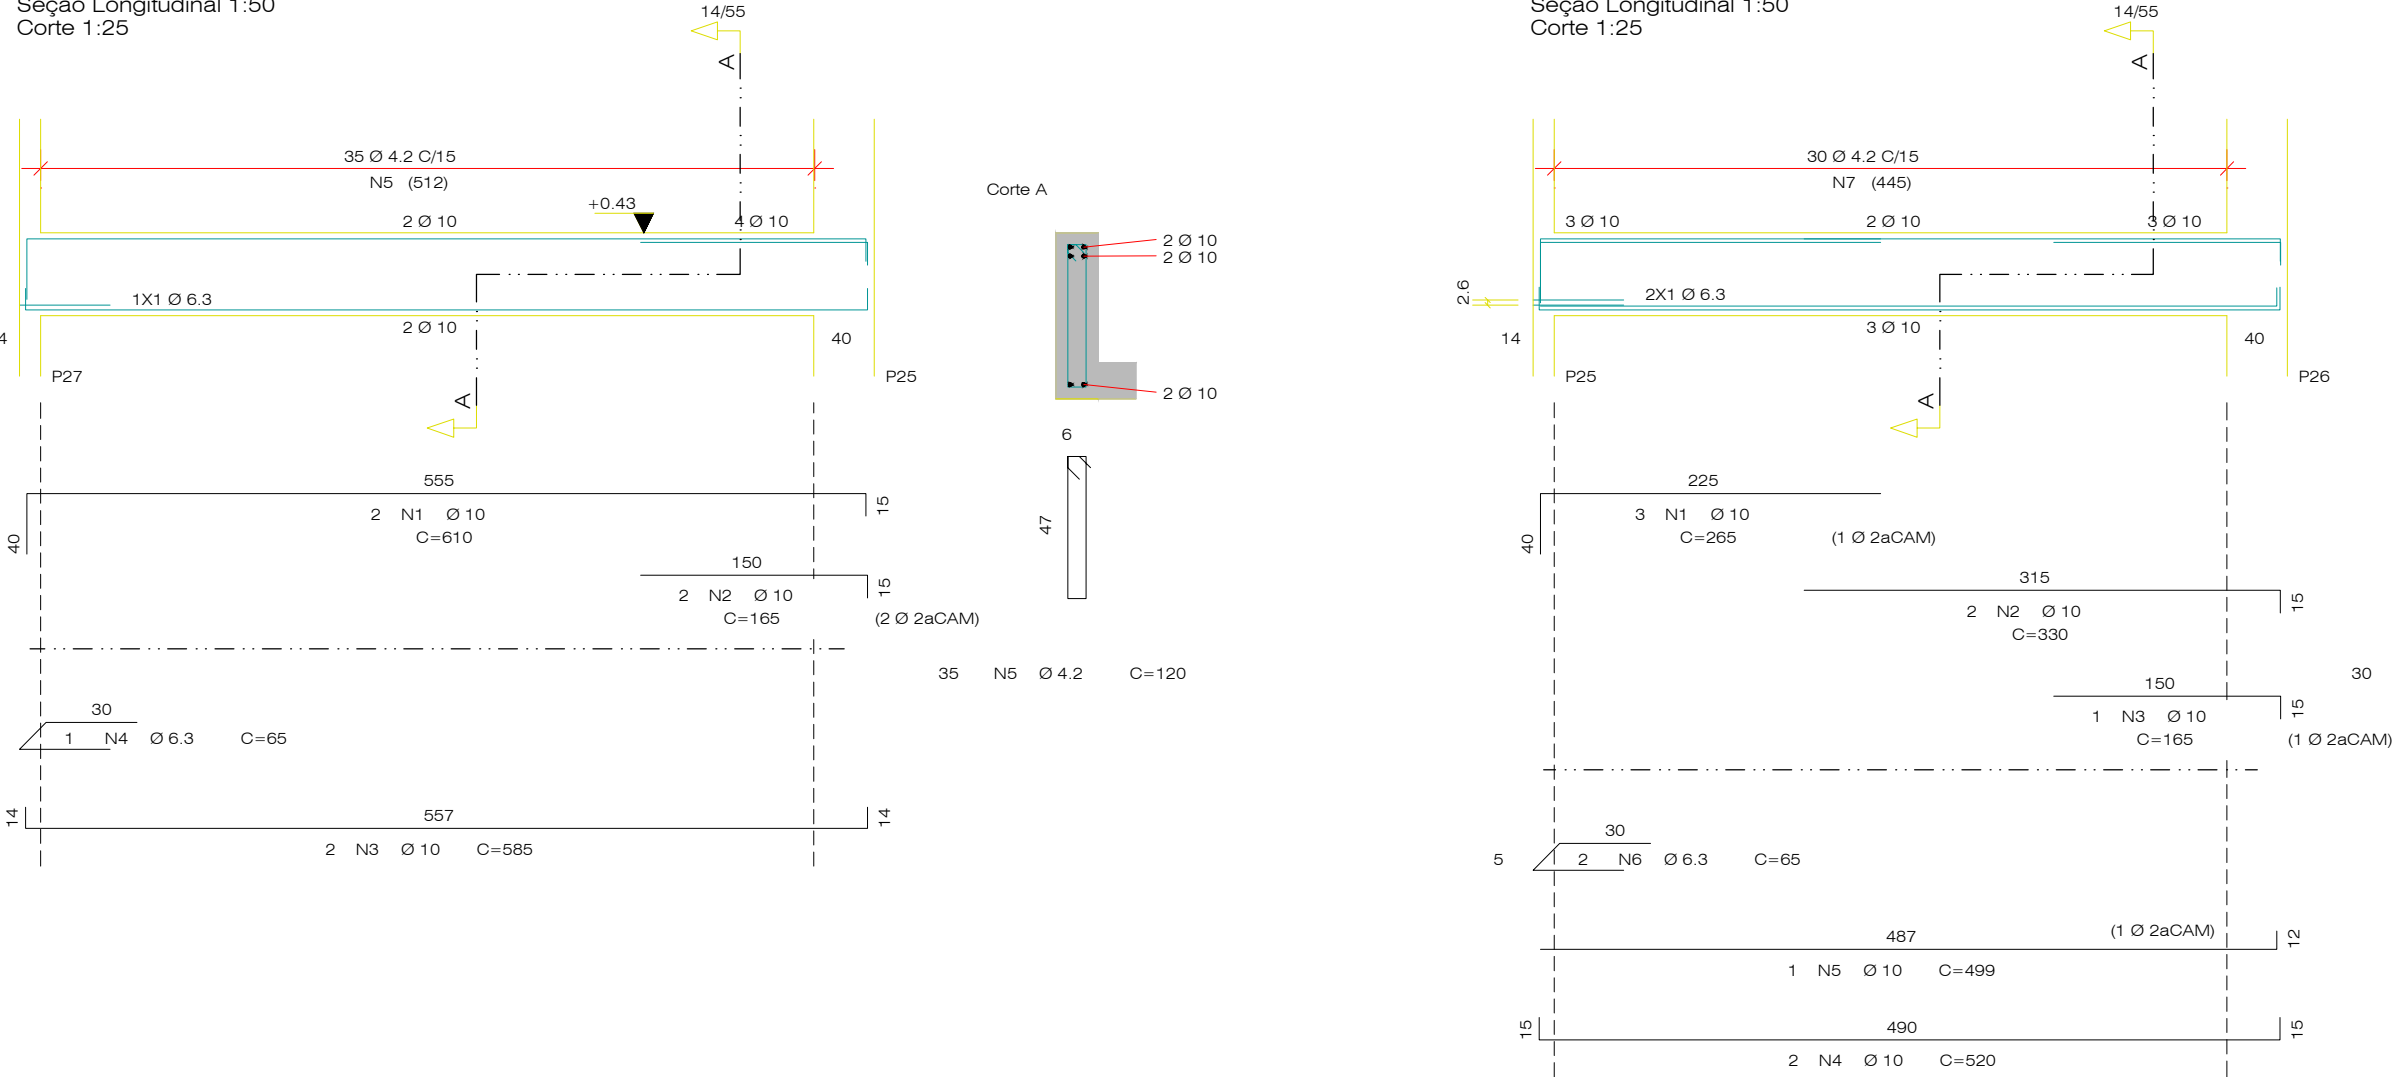


V9
Seção Longitudinal 1:50
Corte 1:25

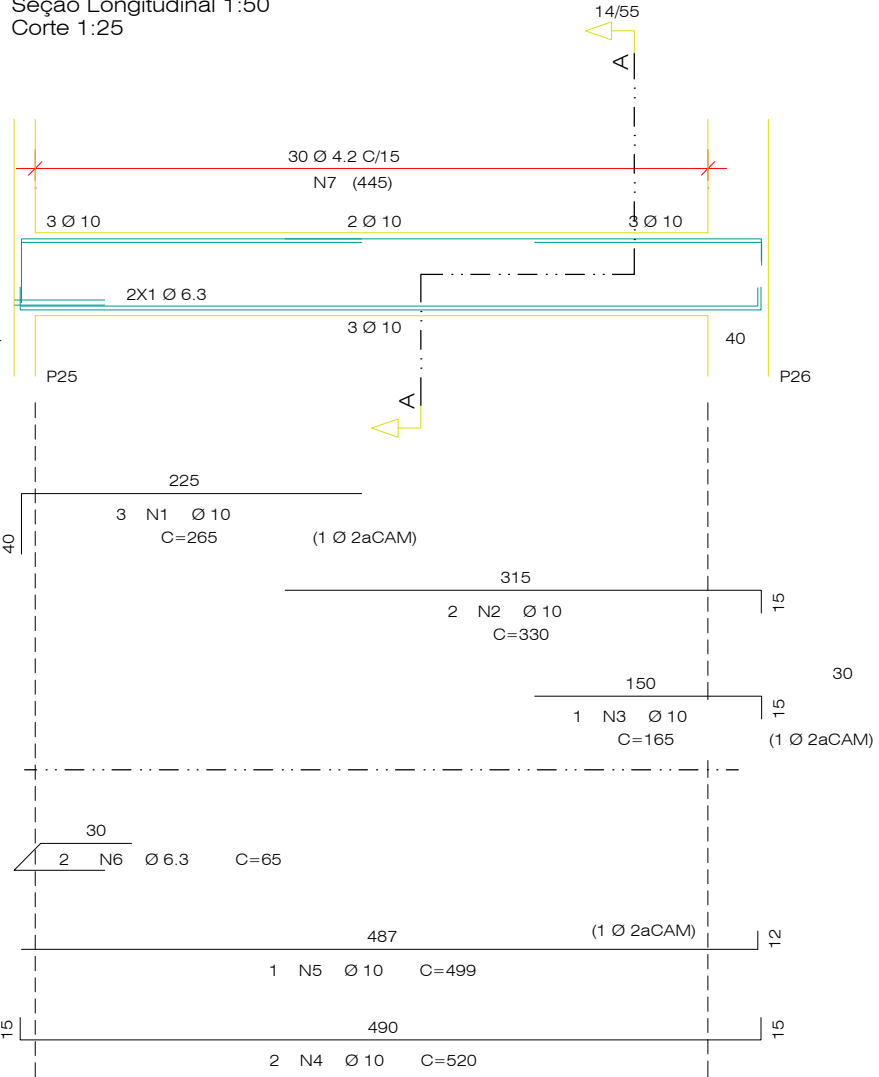

V16
Seção Longitudinal 1:50
Corte 1:25

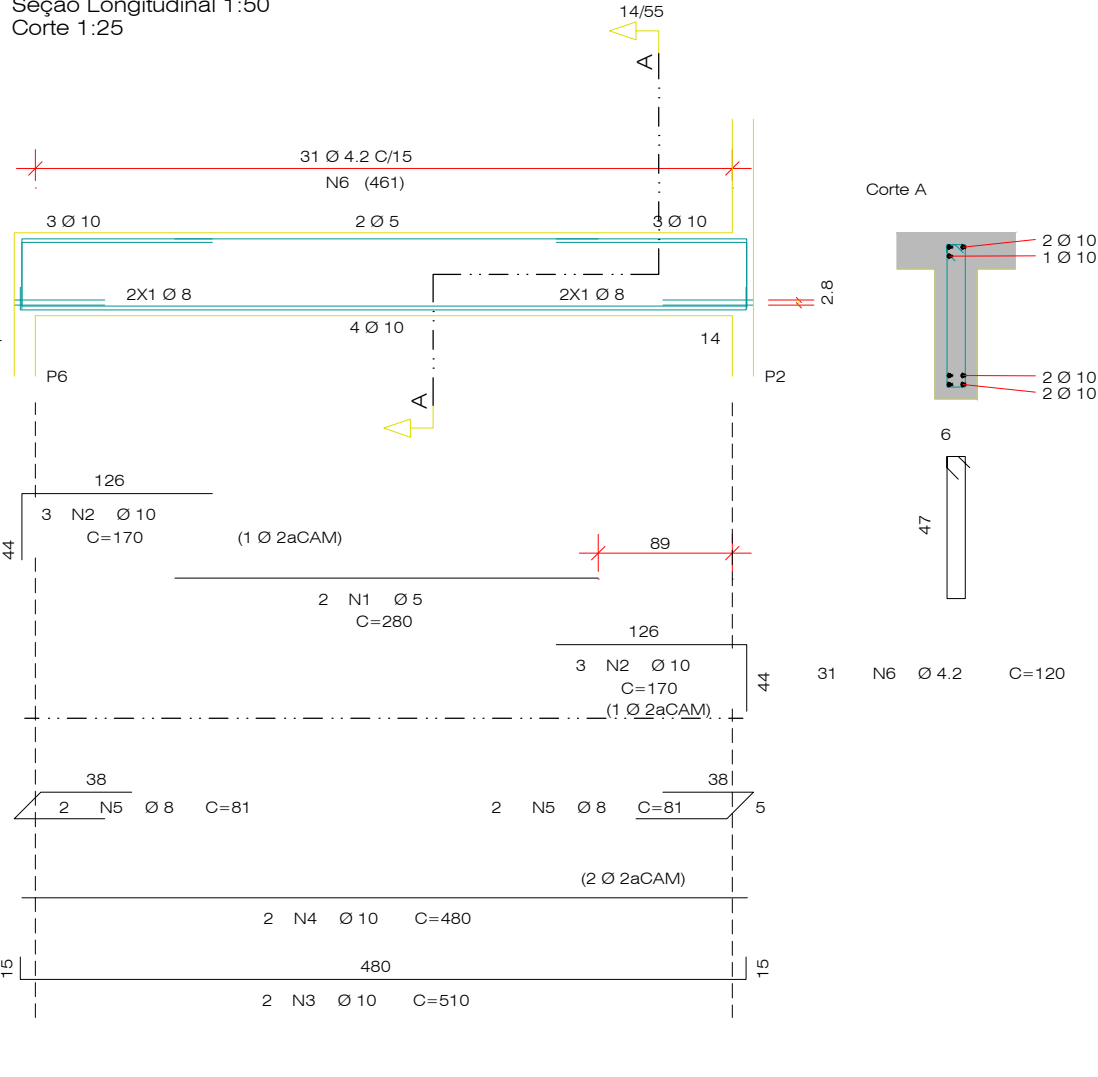

V12
Seção Longitudinal 1:50
Corte 1:25

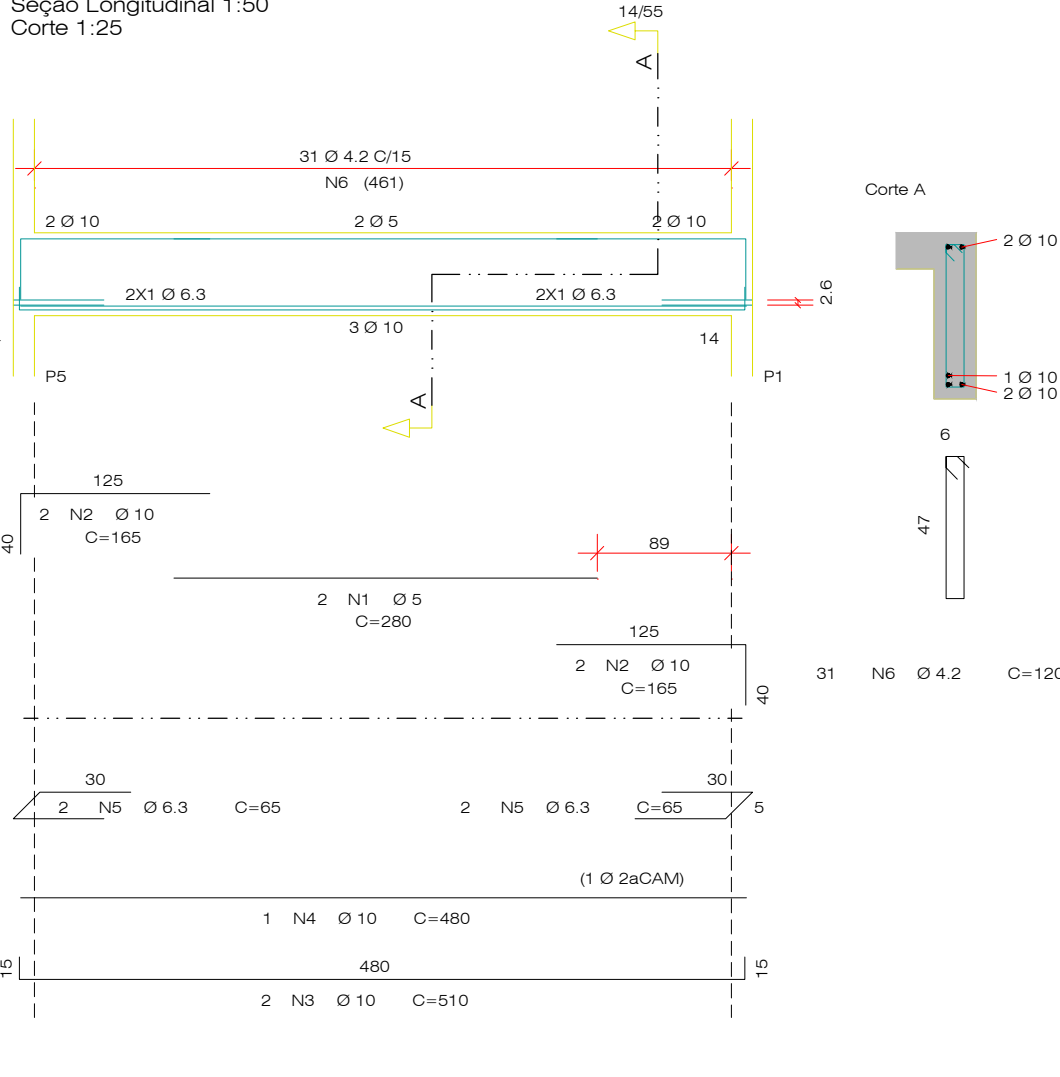

RESUMO DE AÇO - VIGAS CIBERTURA 2 (02/02)																							
AÇO	POS	BIT (mm)	QUANT	COMPRIMENTO		AÇO	POS	BIT (mm)	QUANT	COMPRIMENTO													
				UNIT (cm)	TOTAL (cm)					UNIT (cm)	TOTAL (cm)												
V4	50A	1	10	2	430	860	V12	60B	1	5	2	280	560										
	50A	2	10	2	370	740		50A	2	10	4	165	660										
	50A	3	10	1	340	340		50A	3	10	2	510	1020										
	50A	4	8	4	81	324		50A	4	10	1	480	480										
	60B	5	4.2	22	120	2640		50A	5	6.3	4	65	260										
V7	50A	1	10	3	410	1230	V16	60B	6	4.2	31	120	3720										
	50A	2	10	2	360	720		60B	1	5	2	280	560										
	50A	3	10	1	260	260		50A	2	10	6	170	1020										
	50A	4	8	2	81	162		50A	3	10	2	510	1020										
	60B	5	4.2	21	120	2520		50A	4	10	2	480	960										
V8	50A	1	10	2	330	660	V18	50A	5	8	4	81	324										
	50A	2	10	1	165	165		60B	6	4.2	31	120	3720										
	50A	3	10	3	260	780		50A	1	10	3	240	720										
	50A	4	10	2	1940	1940		50A	2	10	2	340	680										
	50A	5	10	1	498	498		50A	3	10	2	180	360										
V9	50A	6	6.3	2	65	130	V20	50A	4	10	3	170	510										
	60B	7	4.2	30	120	3600		50A	5	10	2	515	1030										
	50A	1	10	3	265	795		50A	6	10	1	210	210										
	50A	2	10	2	330	660		60B	7	4.2	30	120	3600										
	50A	3	10	1	165	165		60B	1	5	2	245	490										
V10	50A	4	10	2	520	1040	V21	50A	2	10	3	165	495										
	50A	5	10	1	499	499		50A	3	10	2	360	720										
	50A	6	6.3	2	65	130		50A	4	10	1	255	255										
	60B	7	4.2	30	120	3600		50A	5	8	2	81	162										
	50A	1	10	3	260	780		60B	6	4.2	21	120	2520										
V11	50A	1	10	2	470	940	V22	50A	1	10	3	210	630										
	50A	2	10	2	420	840		50A	2	10	2	190	380										
	50A	3	10	1	390	390		60B	3	4.2	8	120	960										
	50A	4	6.3	4	65	260																	
	60B	5	4.2	25	120	3000																	