

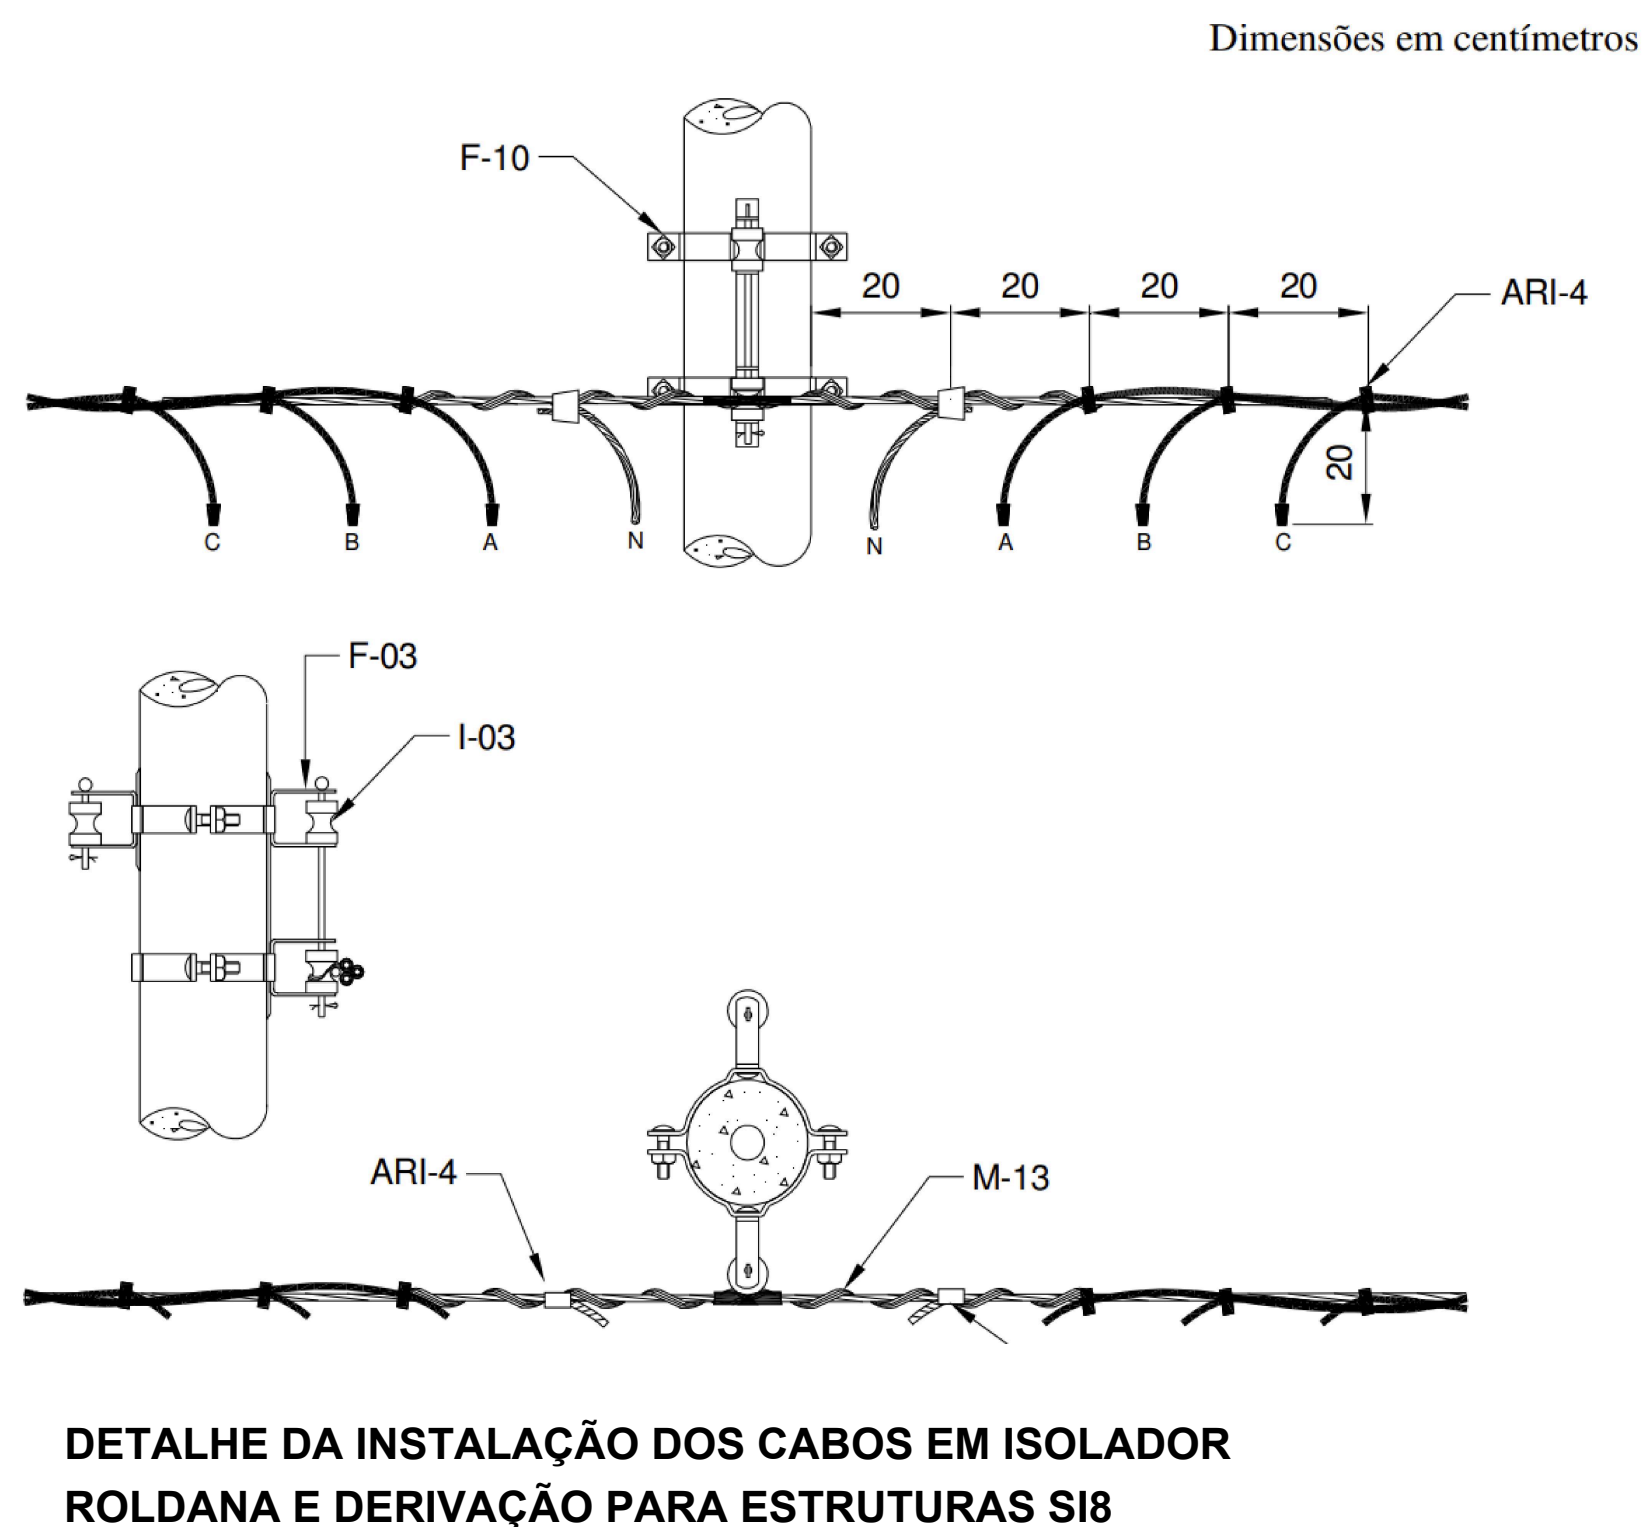


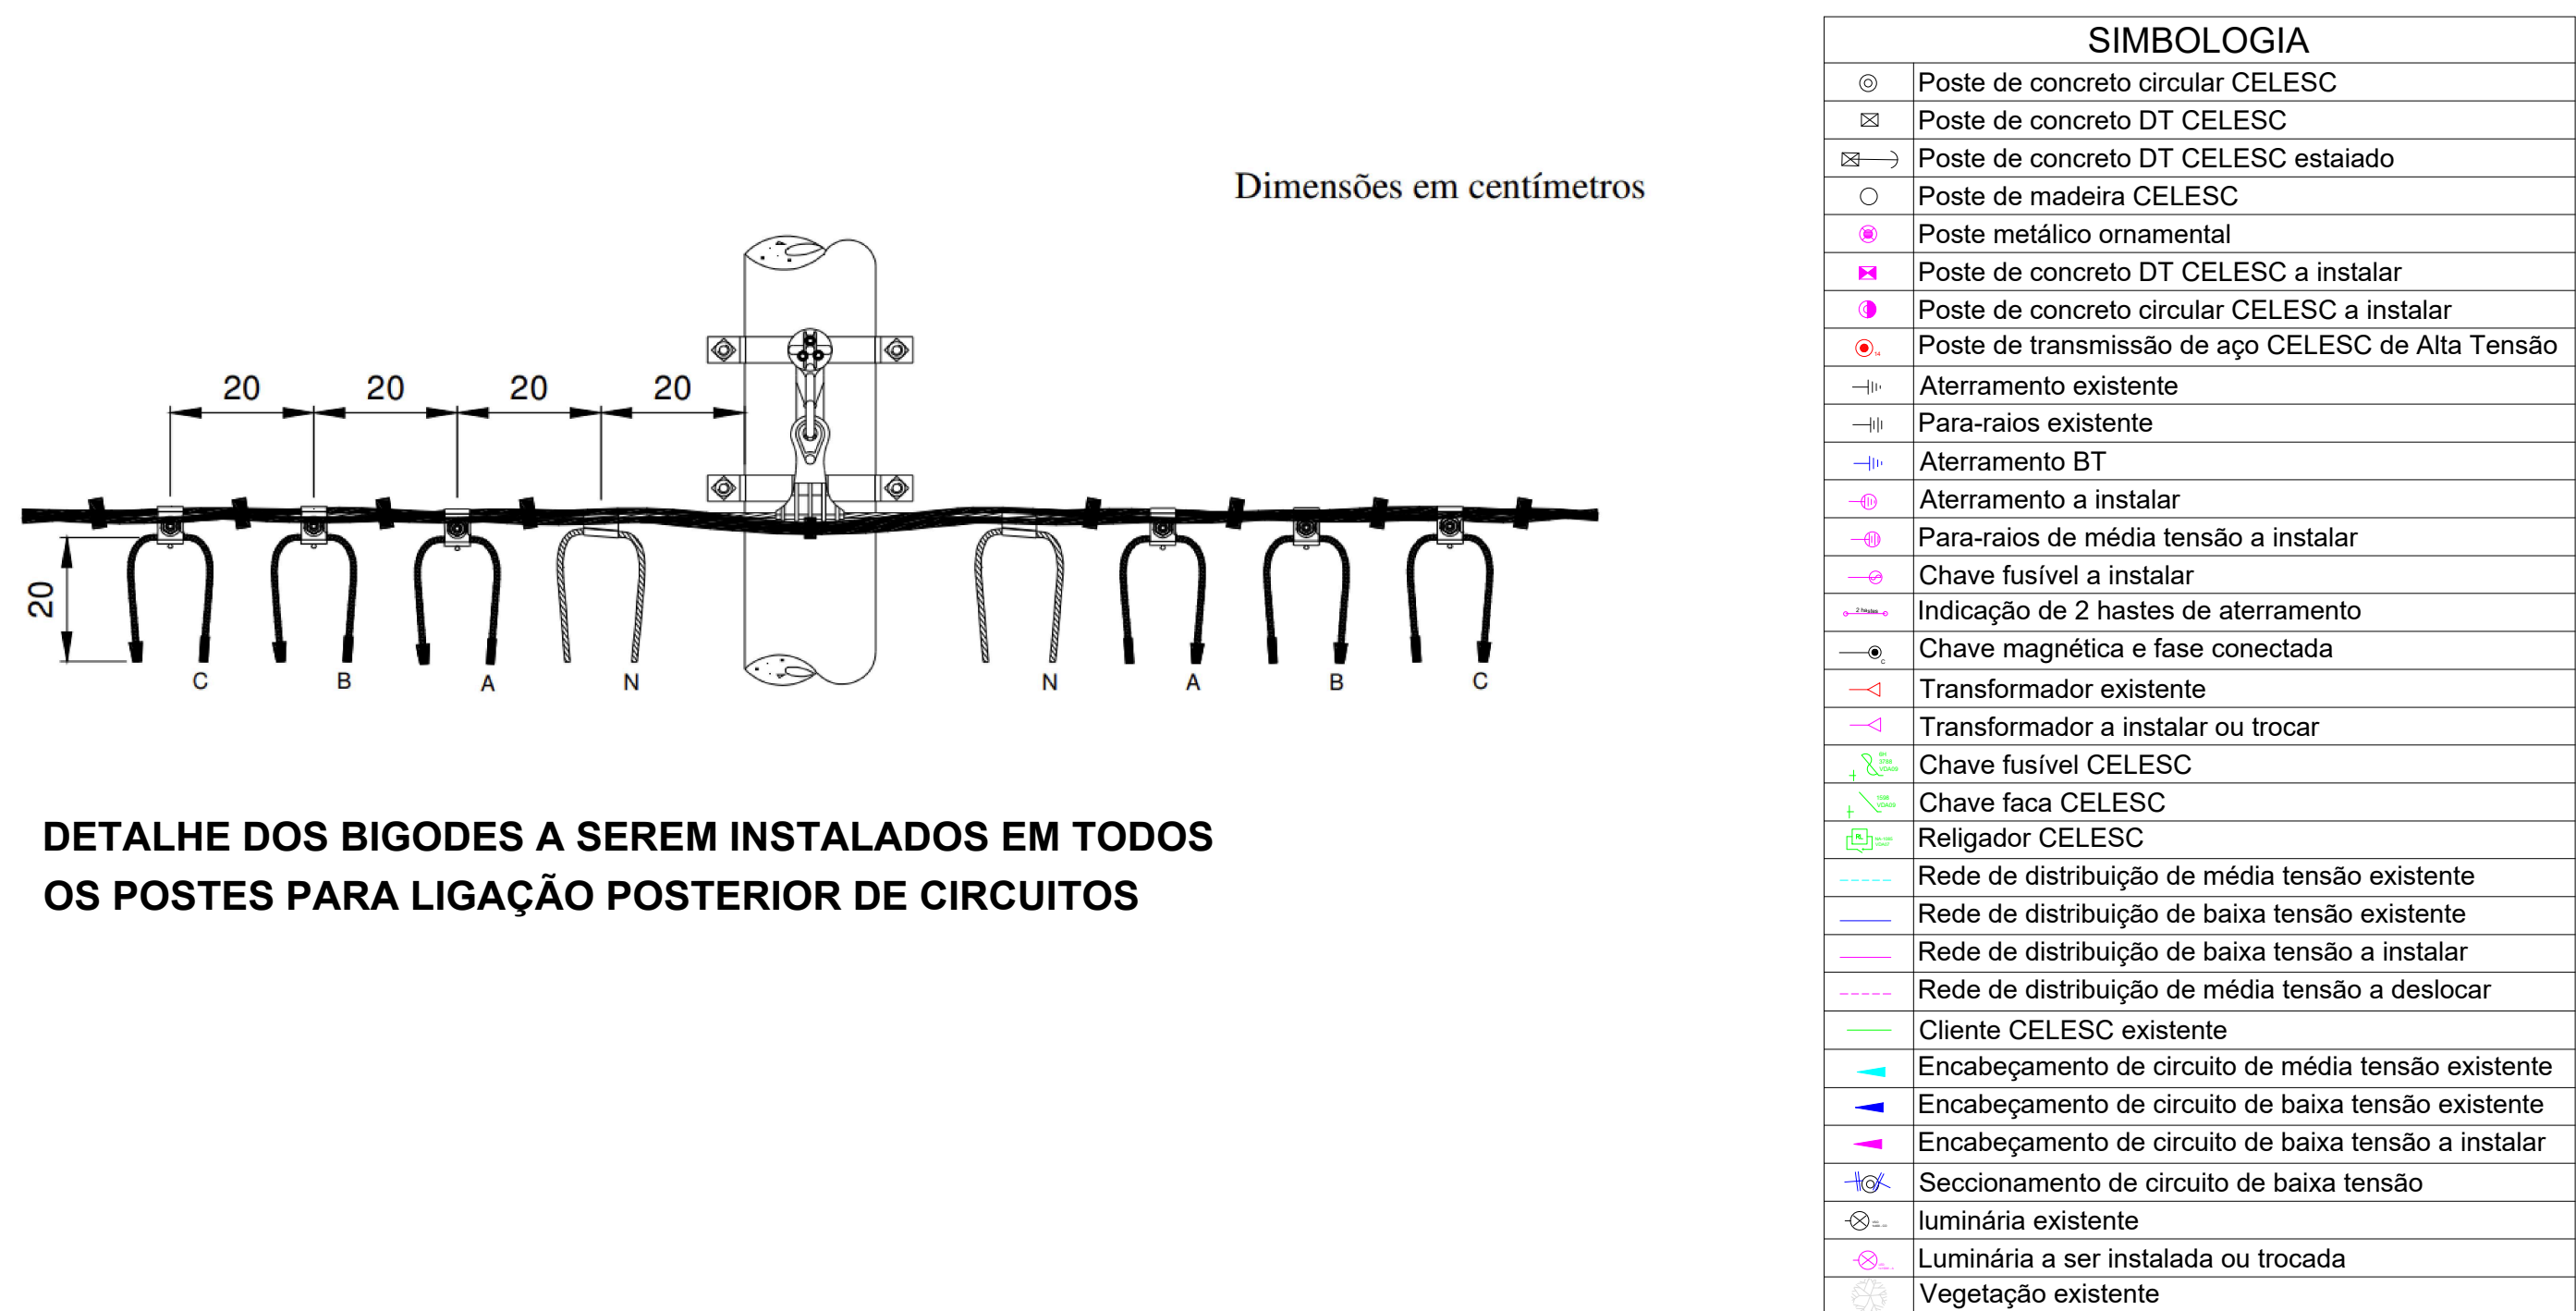

LEVANTAMENTO DE CARGA

Carga	Esquema	Método	Tensão (V)	Potência (W)	P.A. (W)	P.B. (W)	P.C. (W)	FCA	In (A)	Seção (mm²)	Ic (A)	Dij (A)
C1	Iluminação ramal 1	3F+N	220	4200	1400	1400	1400	1	6	16	80	0
C2	Iluminação ramal 2	3F+N	220	4500	1500	1500	1500	1	7	16	80	0
C3	Banheiro 1	F+N+T	220	700	700			1	3	10	63	20
C4	Churrasqueira 1	F+N+T	220	1544		1544		1	7	10	63	40
C5	Churrasqueira 2	F+N+T	220	1544		1544		1	7	10	63	40
C6	Churrasqueira 3	F+N+T	220	1544		1544		1	7	10	63	40
C7	Churrasqueira 4	F+N+T	220	1544		1544		1	7	10	63	40
C8	Churrasqueira 5	F+N+T	220	1544		1544		1	7	10	63	40
C9	Banheiro 2	F+N+T	220	700	700			1	3	10	63	20
C10	Restaurante	3F+N+T	380	4800	1600	1600	1600	1	7	10	52	40
TOTAL				22620	7444	7588	7588		34	35	125	50

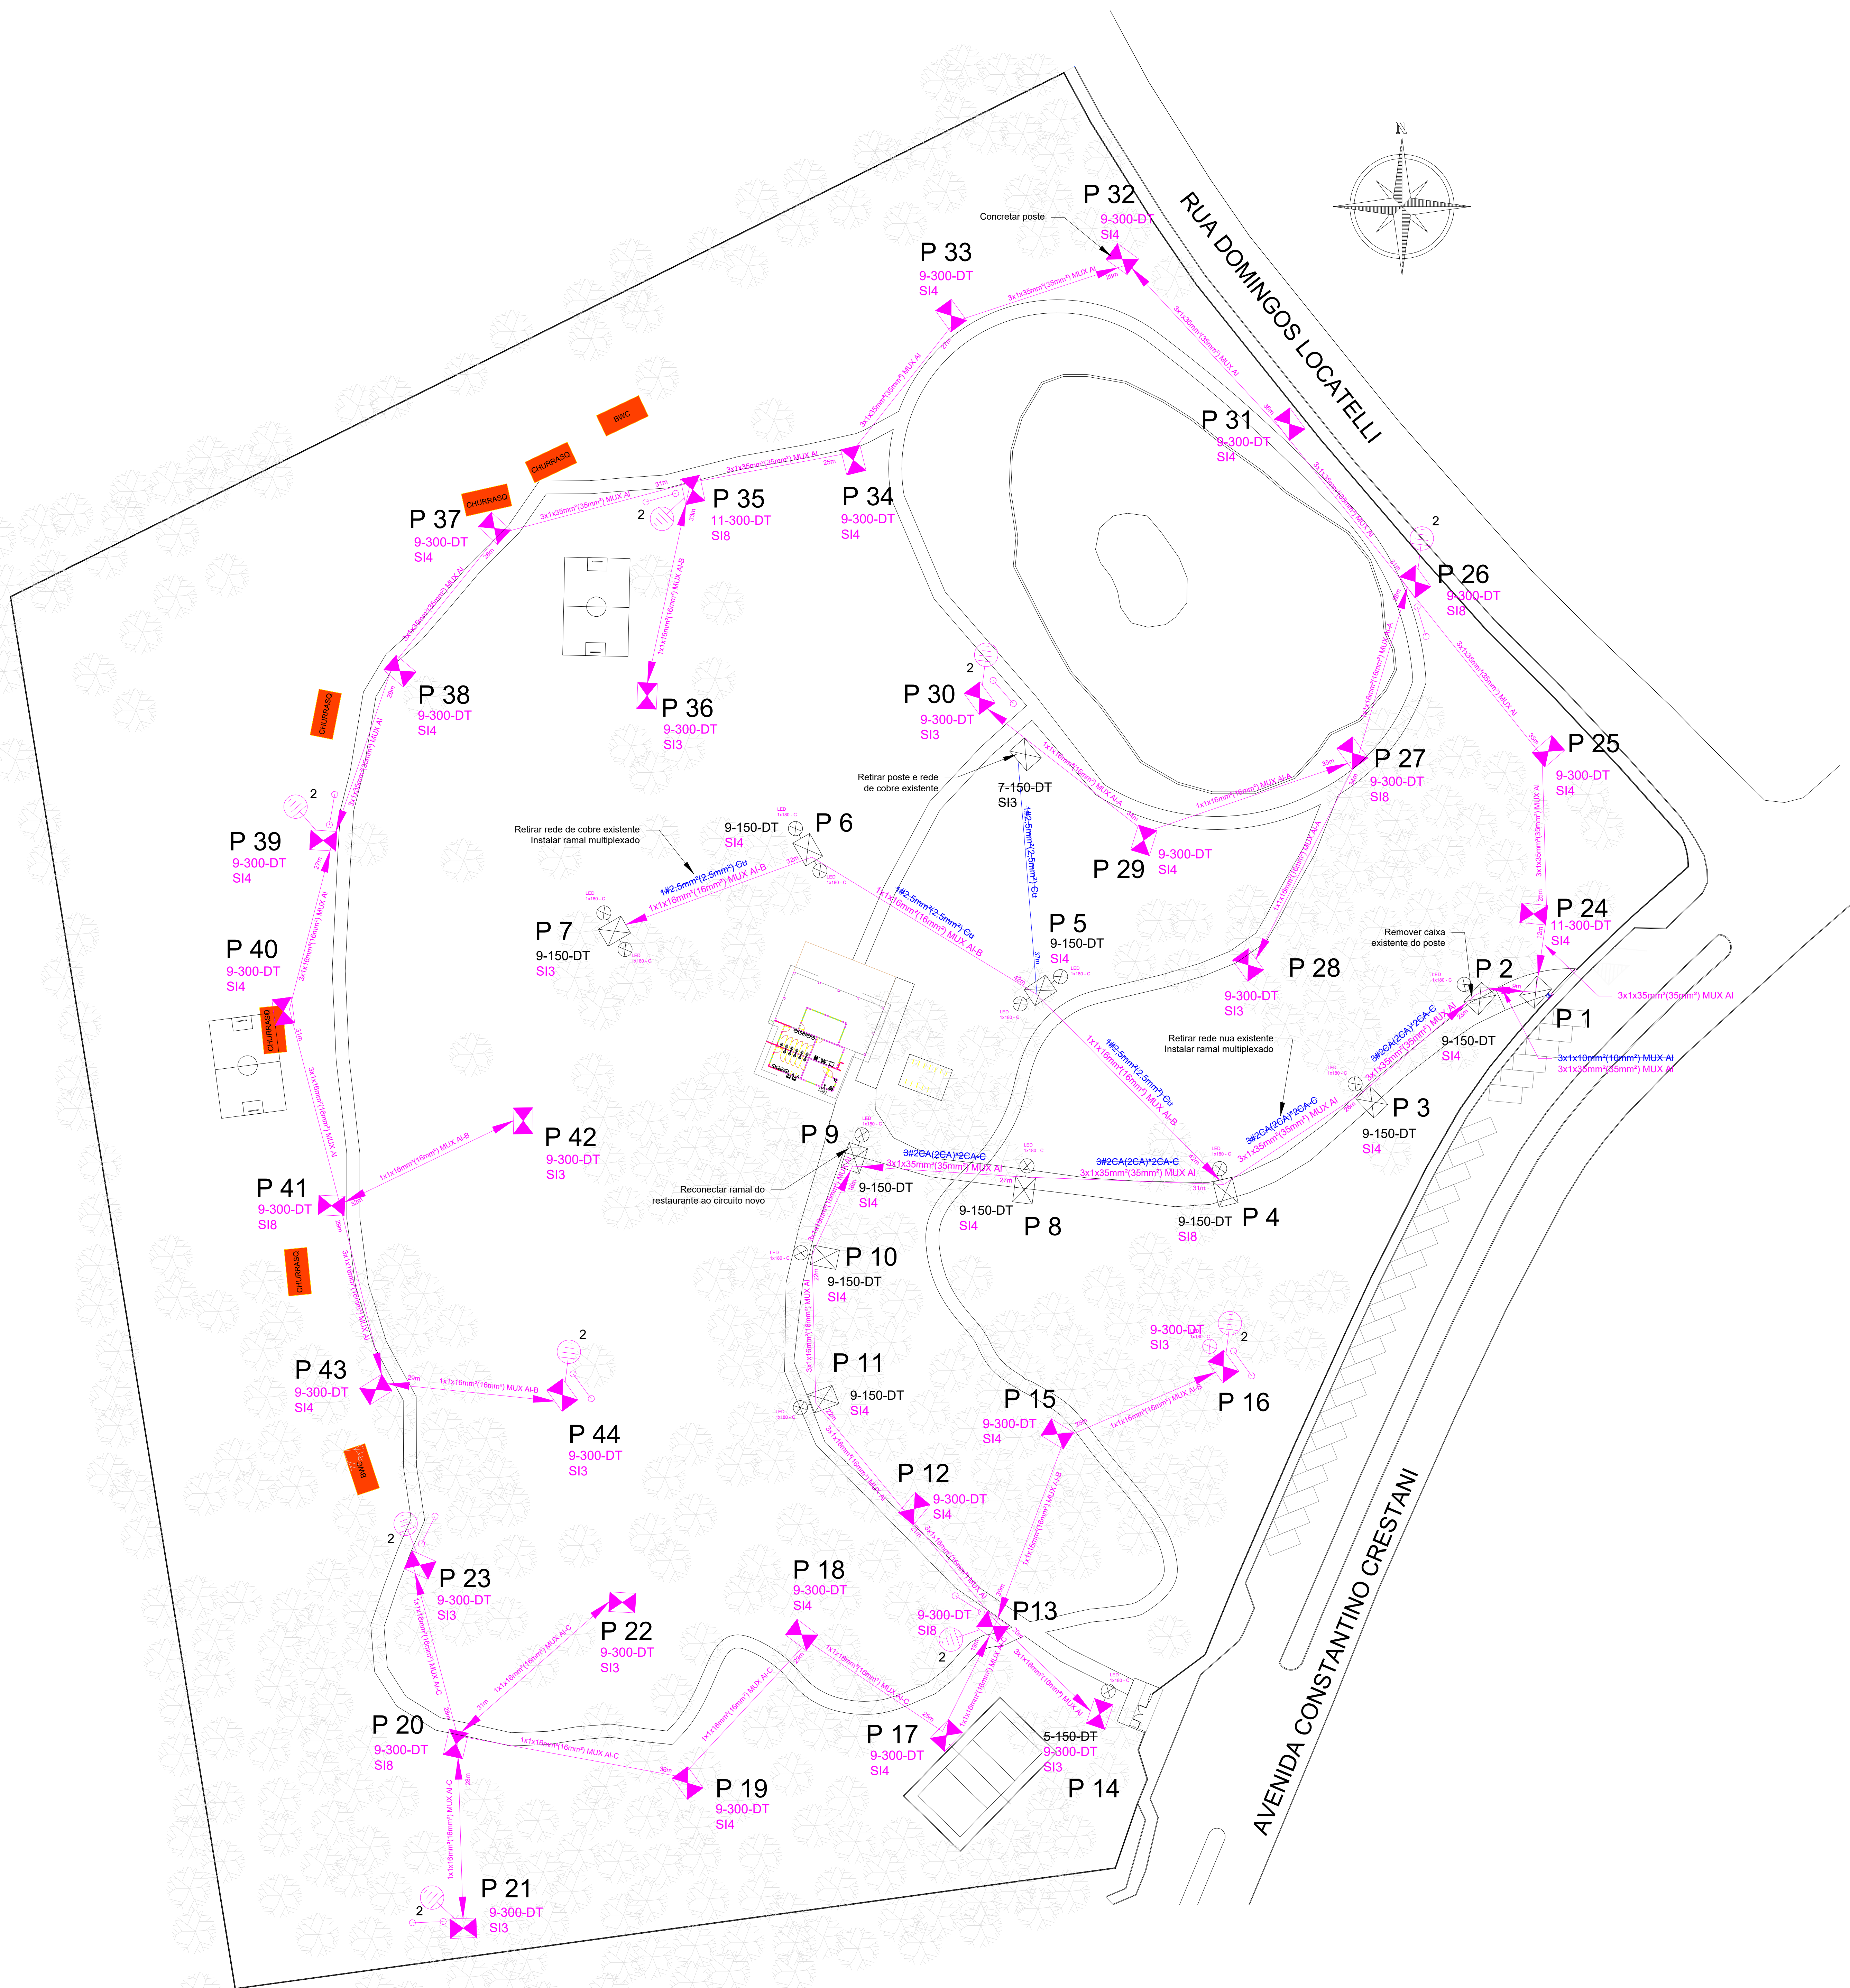