

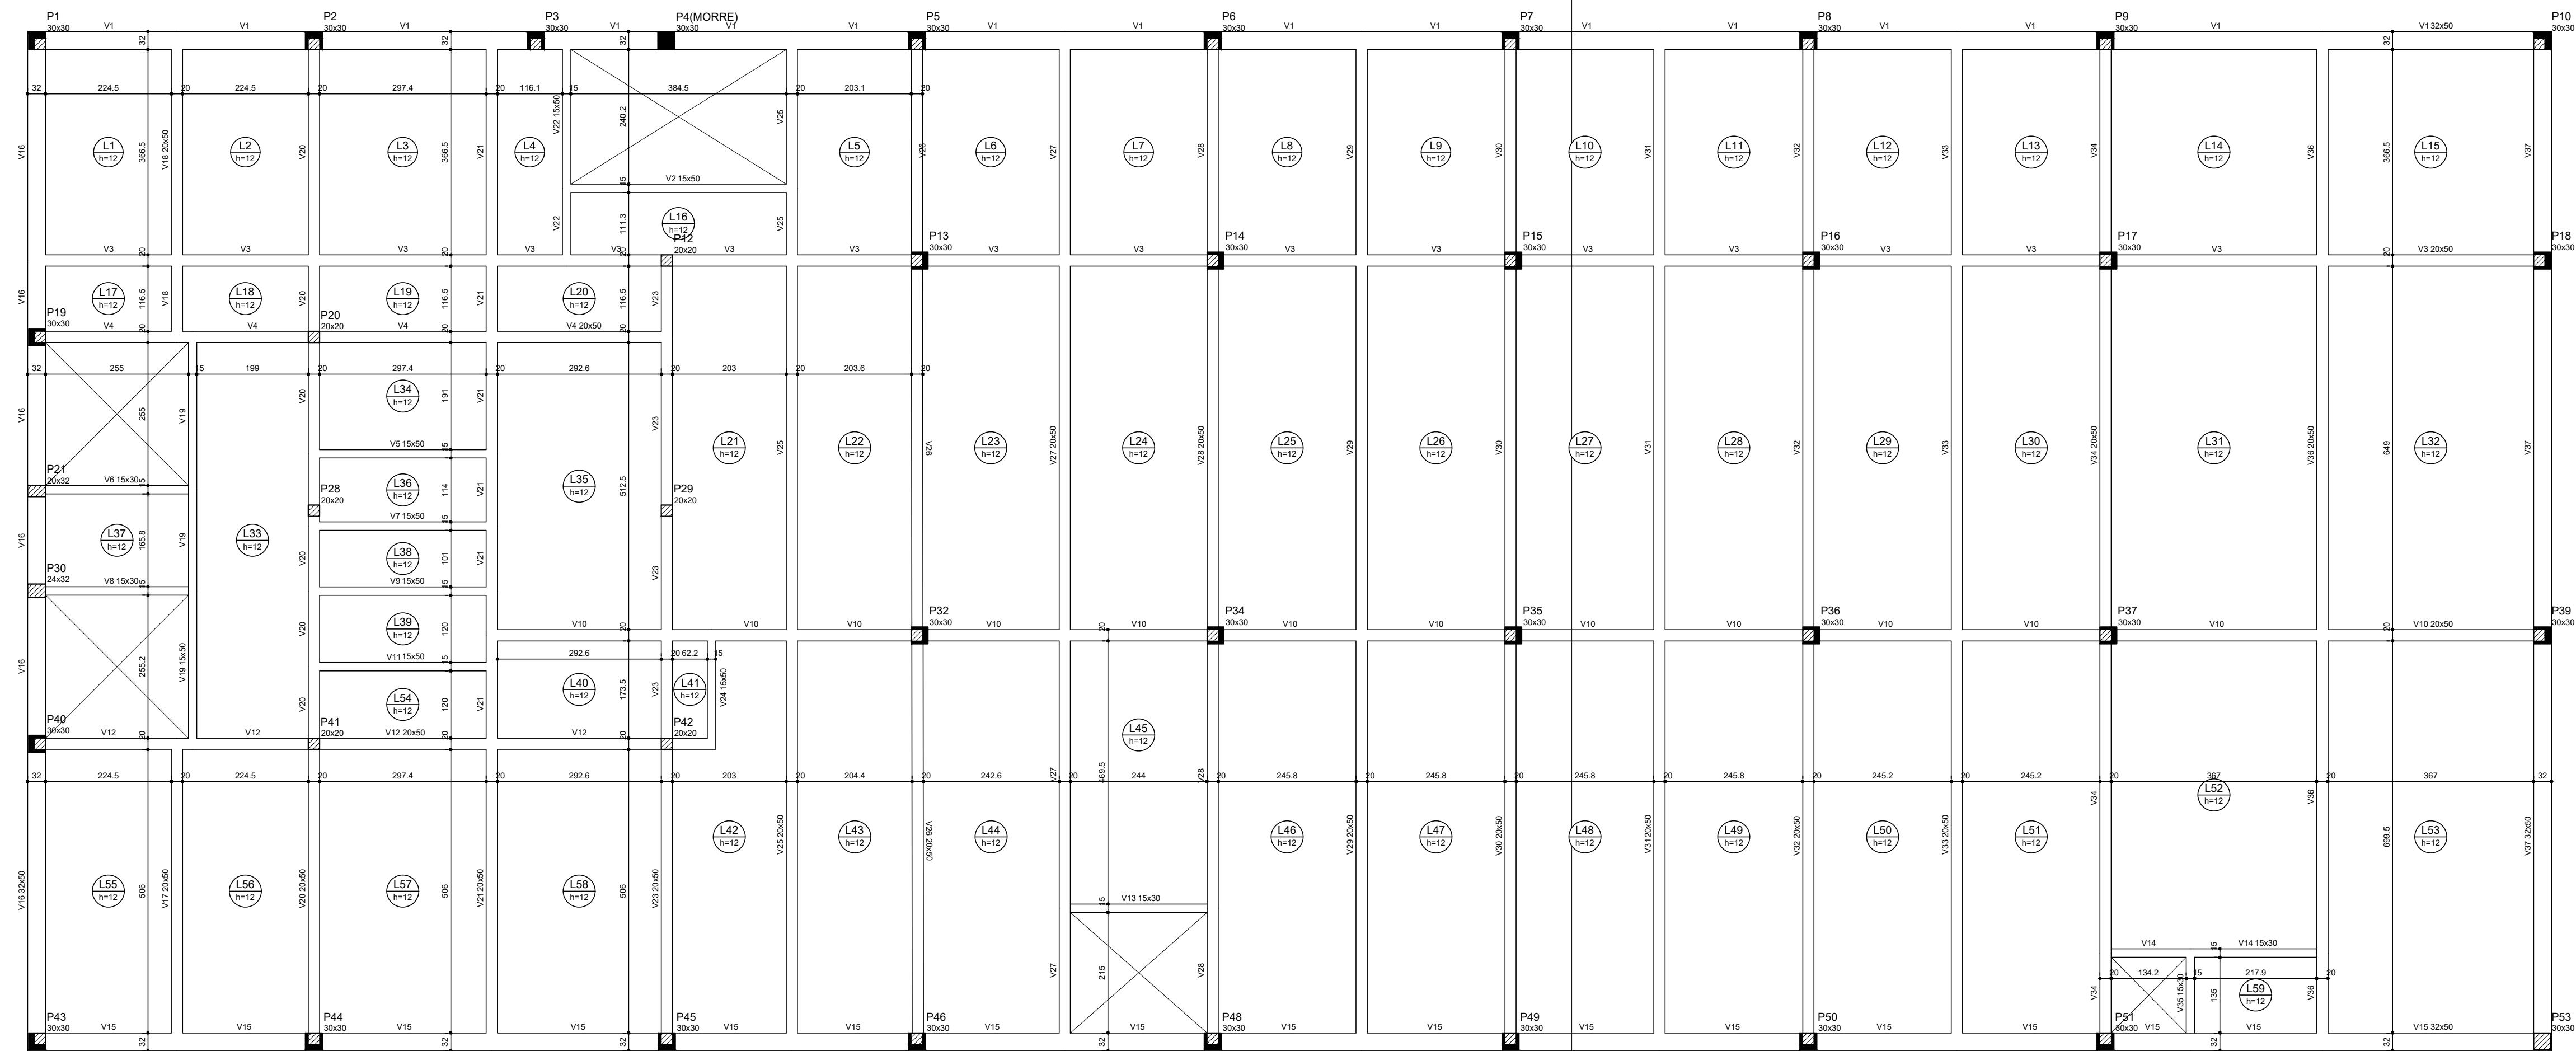
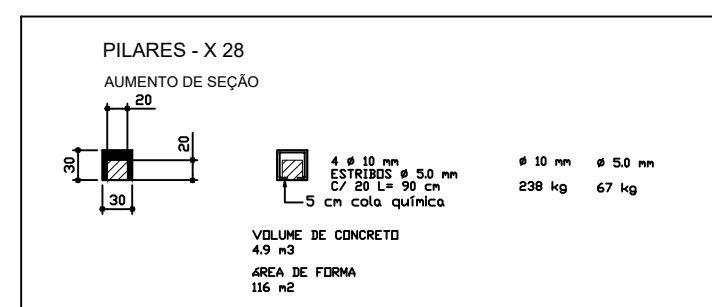
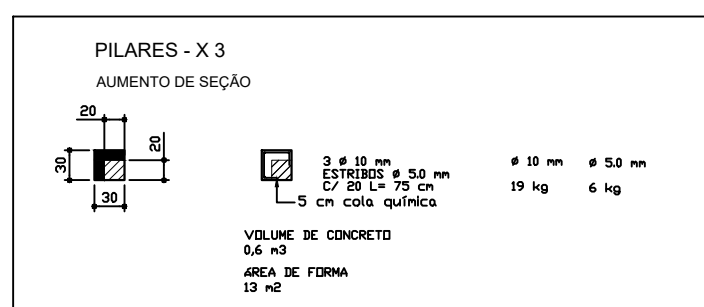


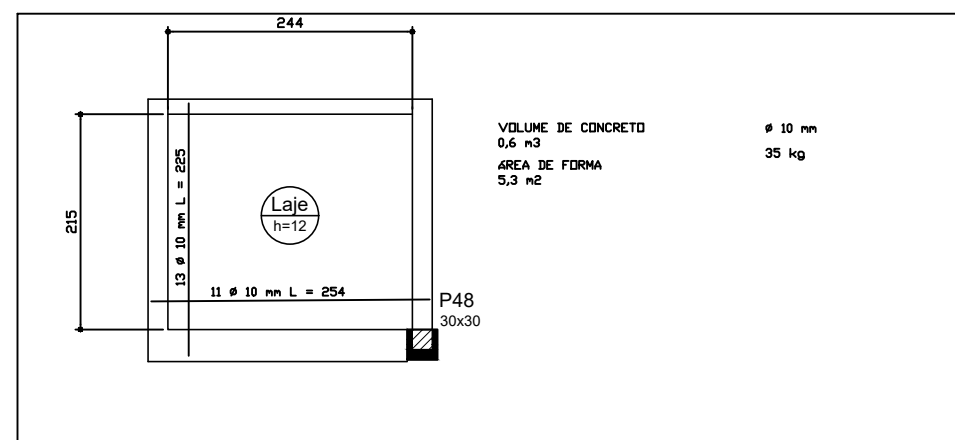


Forma do pavimento 4º PAVIMENTO (Nível 1150)
escala 1:50

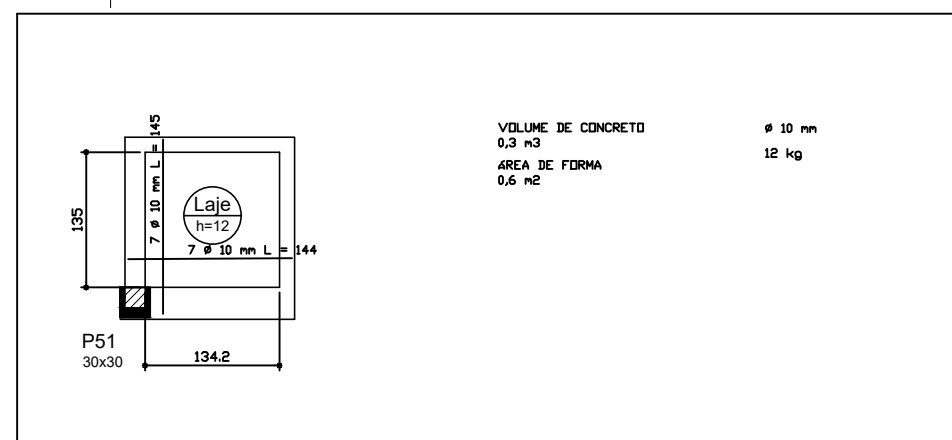


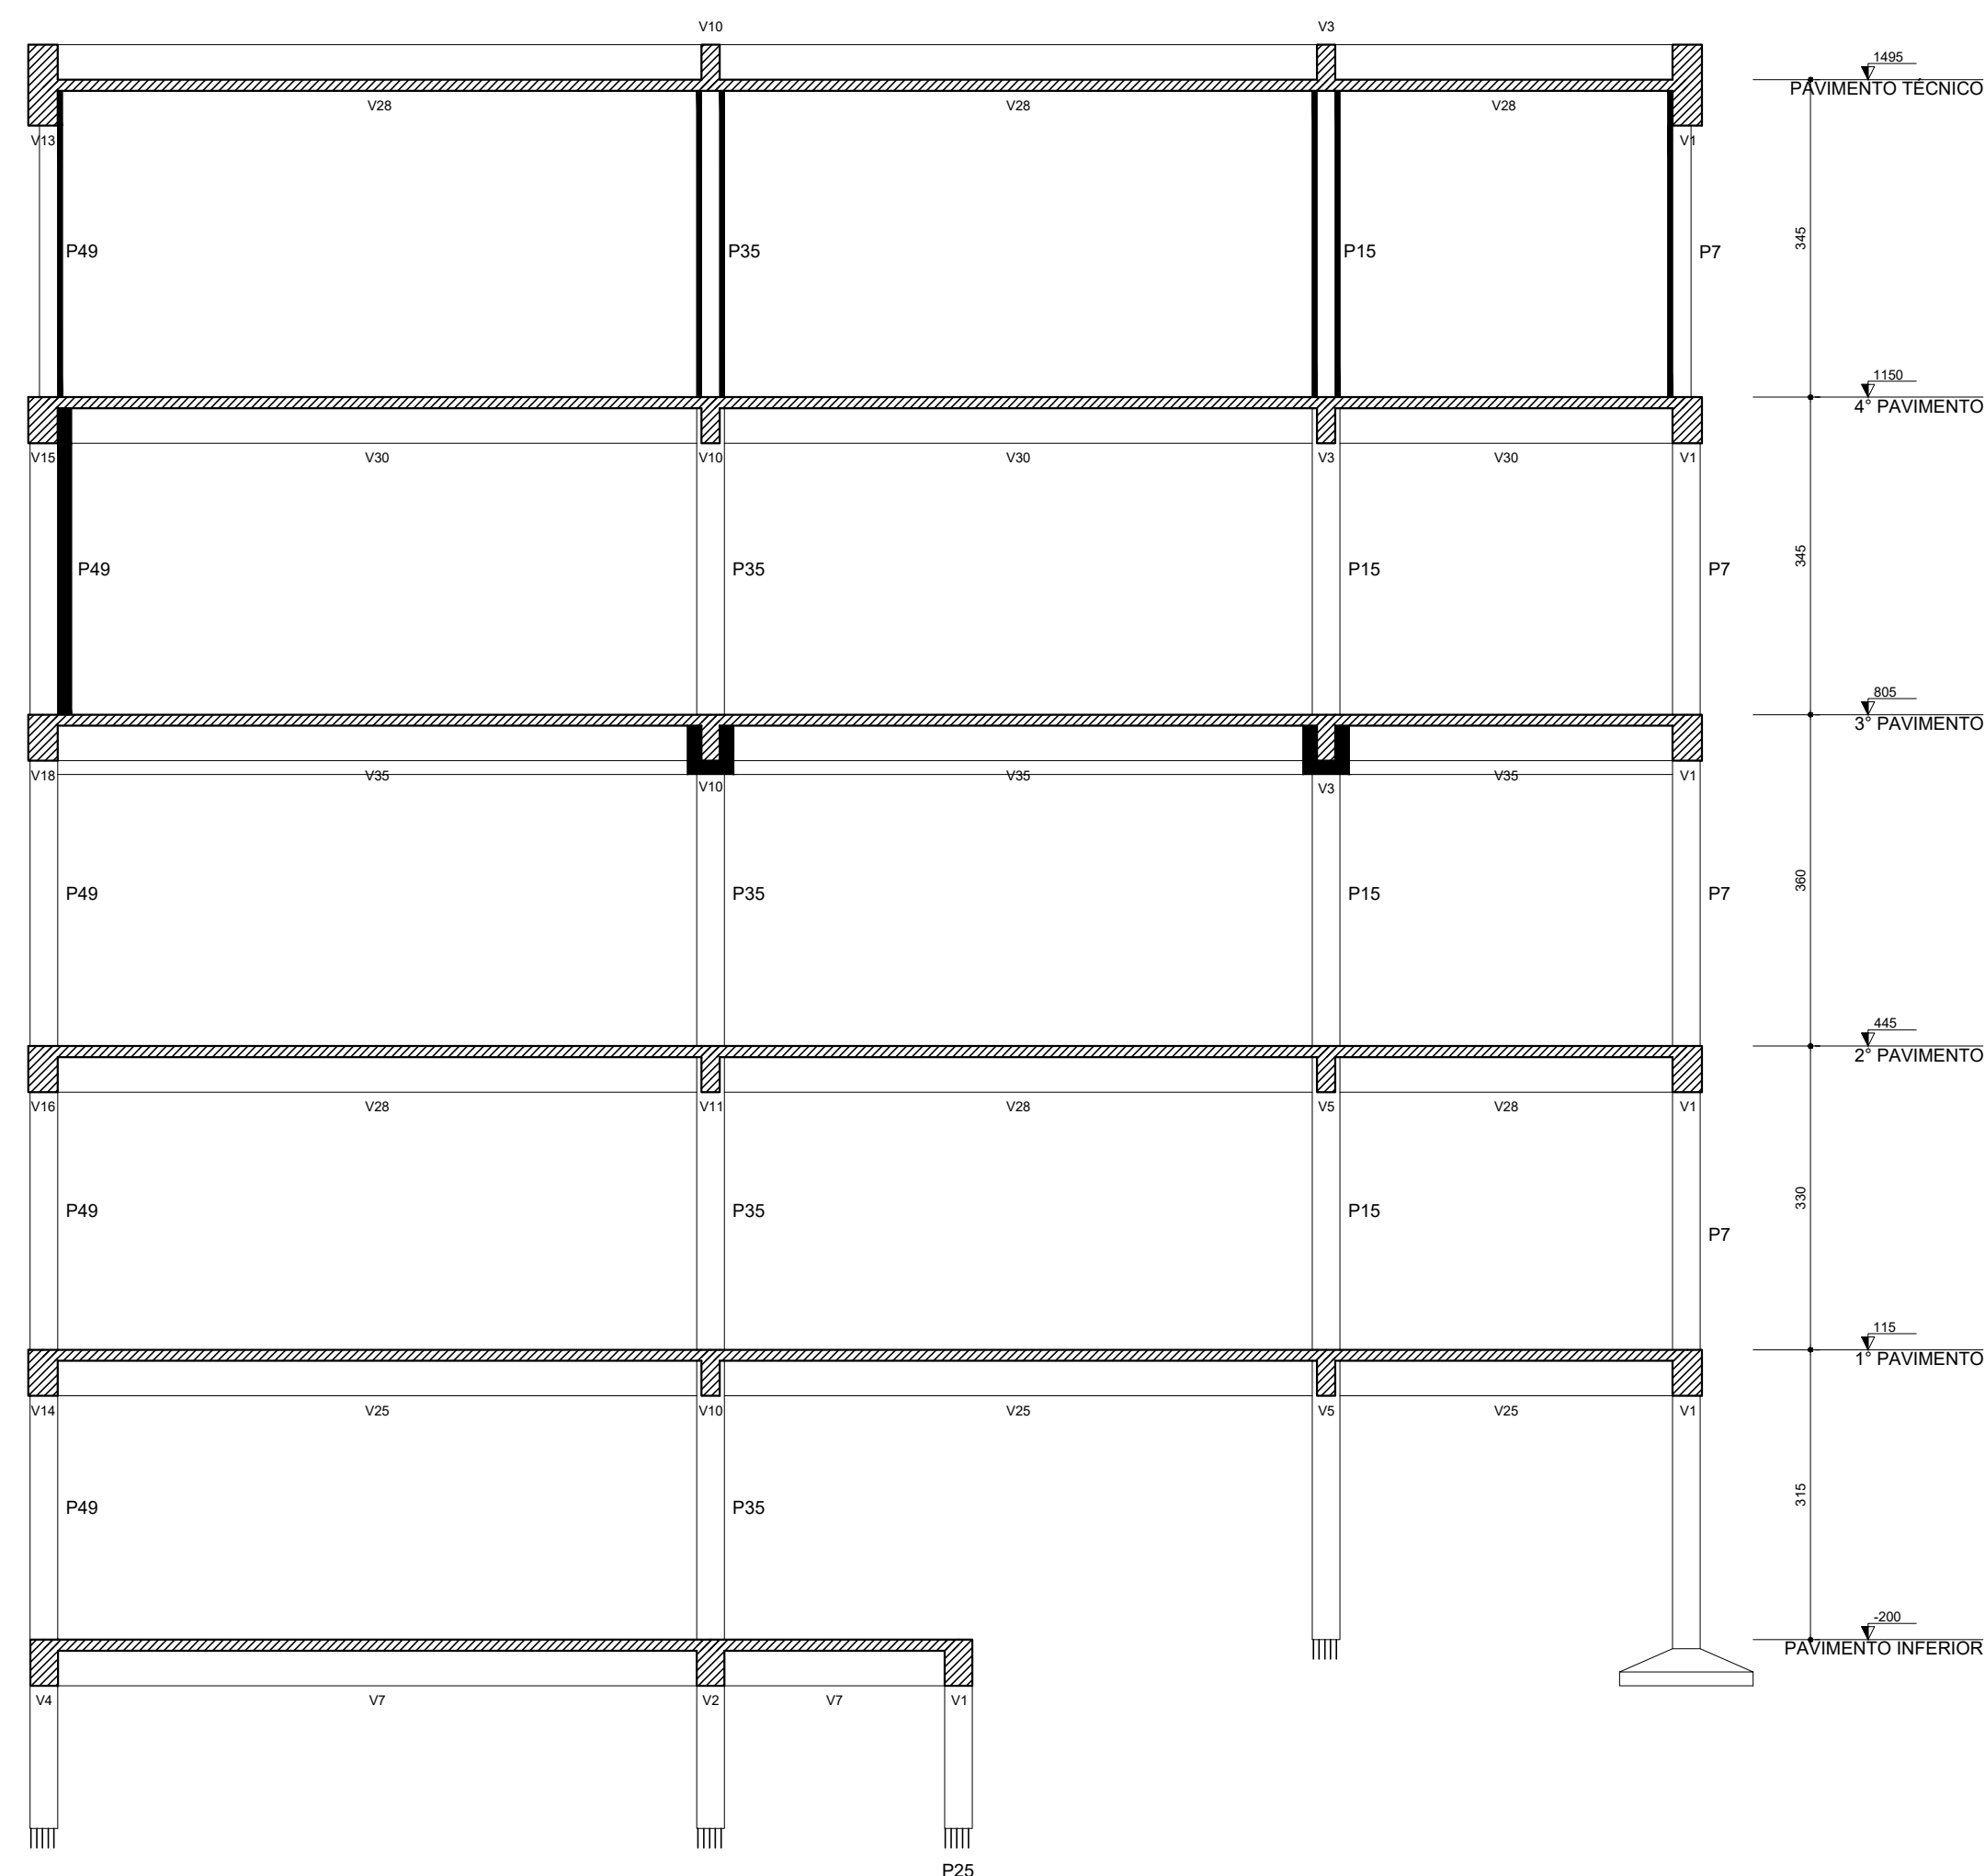

Corte A-A
escala 1:50

EDSON
DIEL LOPES

SERVIÇOS DE
ENGENHARIA
E ARQUITETURA

INSTITUCIONAL PRÉDIO DA POLAR




ESTRUTURA DO 4º PAVIMENTO

PROPRIETÁRIO: EDSON DIEL LOPES

PROJETO: EDSON DIEL LOPES

01




ANEXO 0001

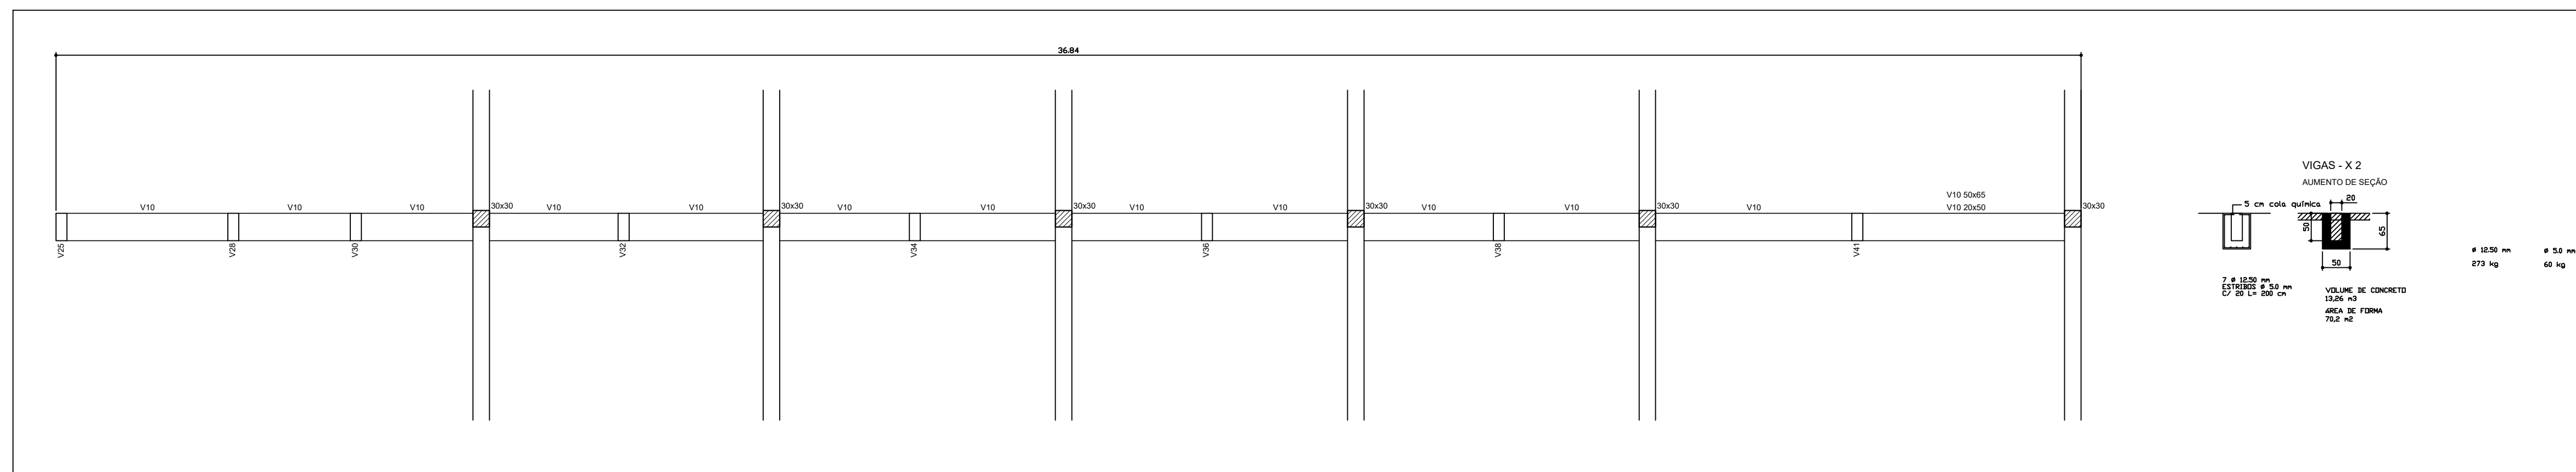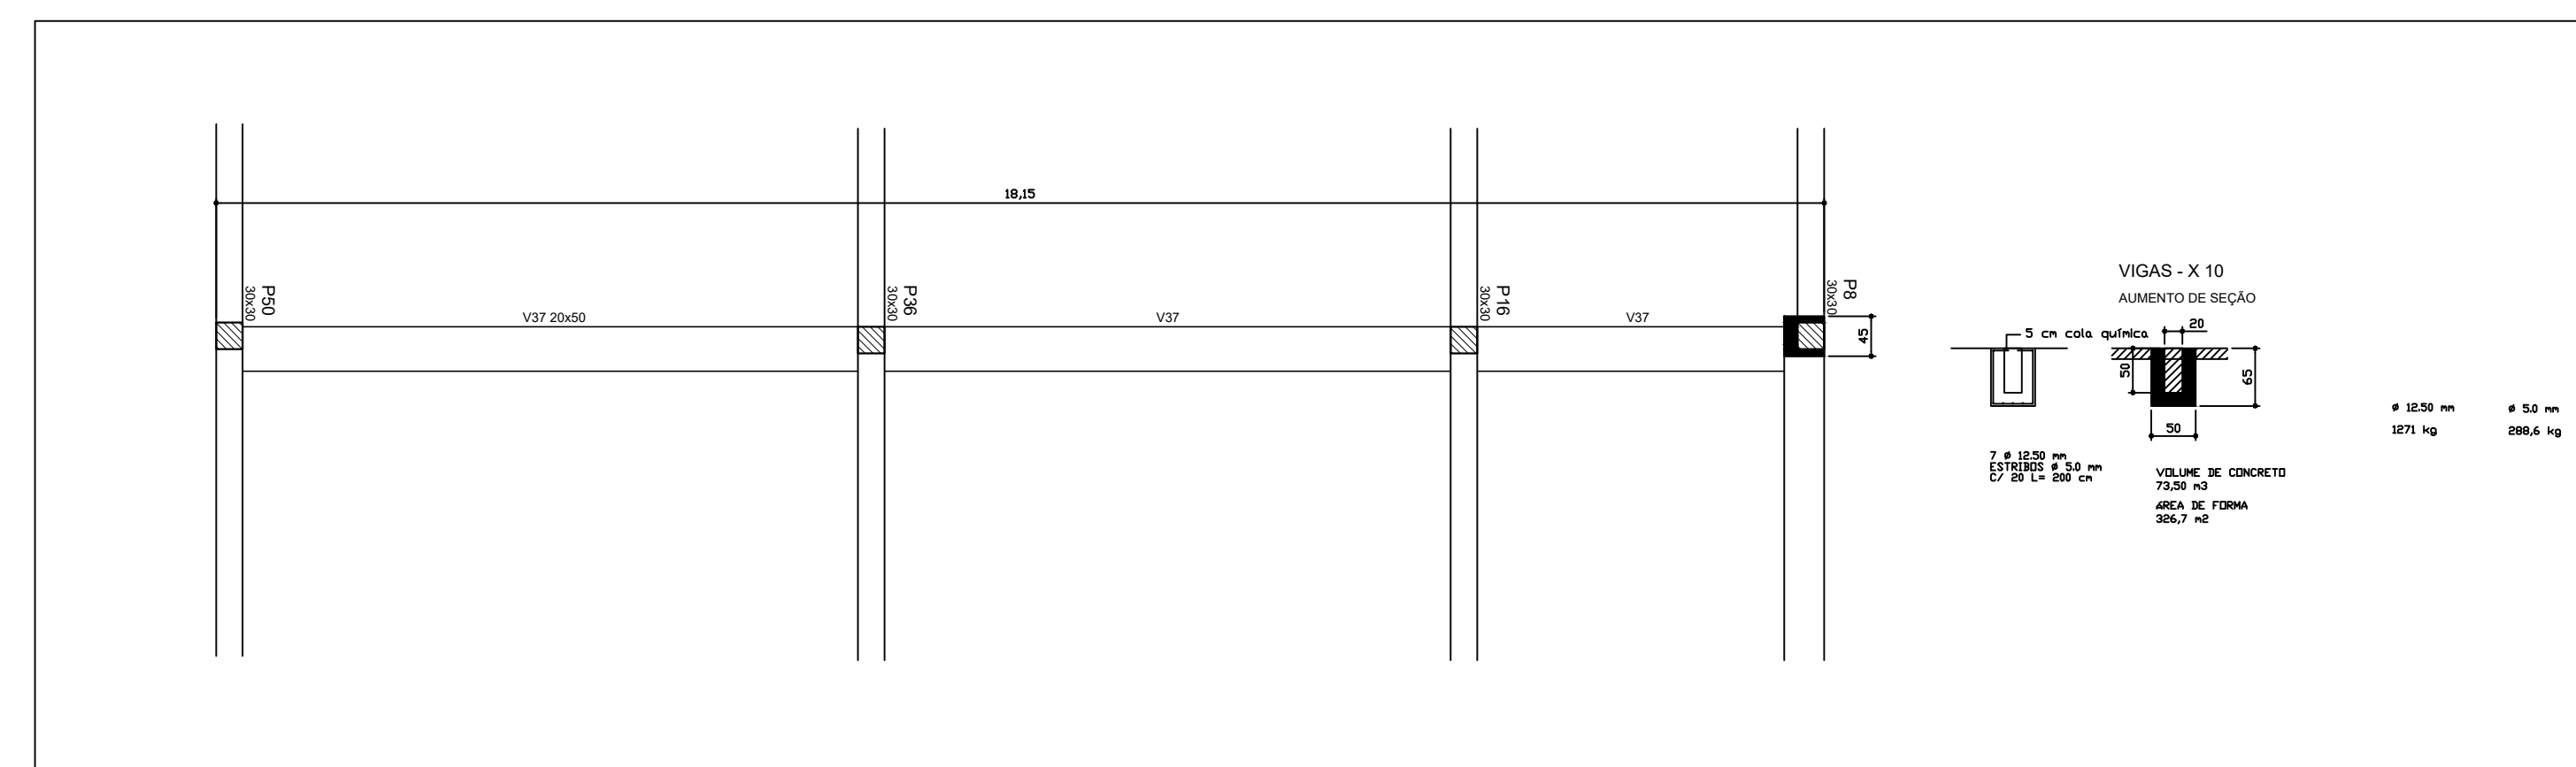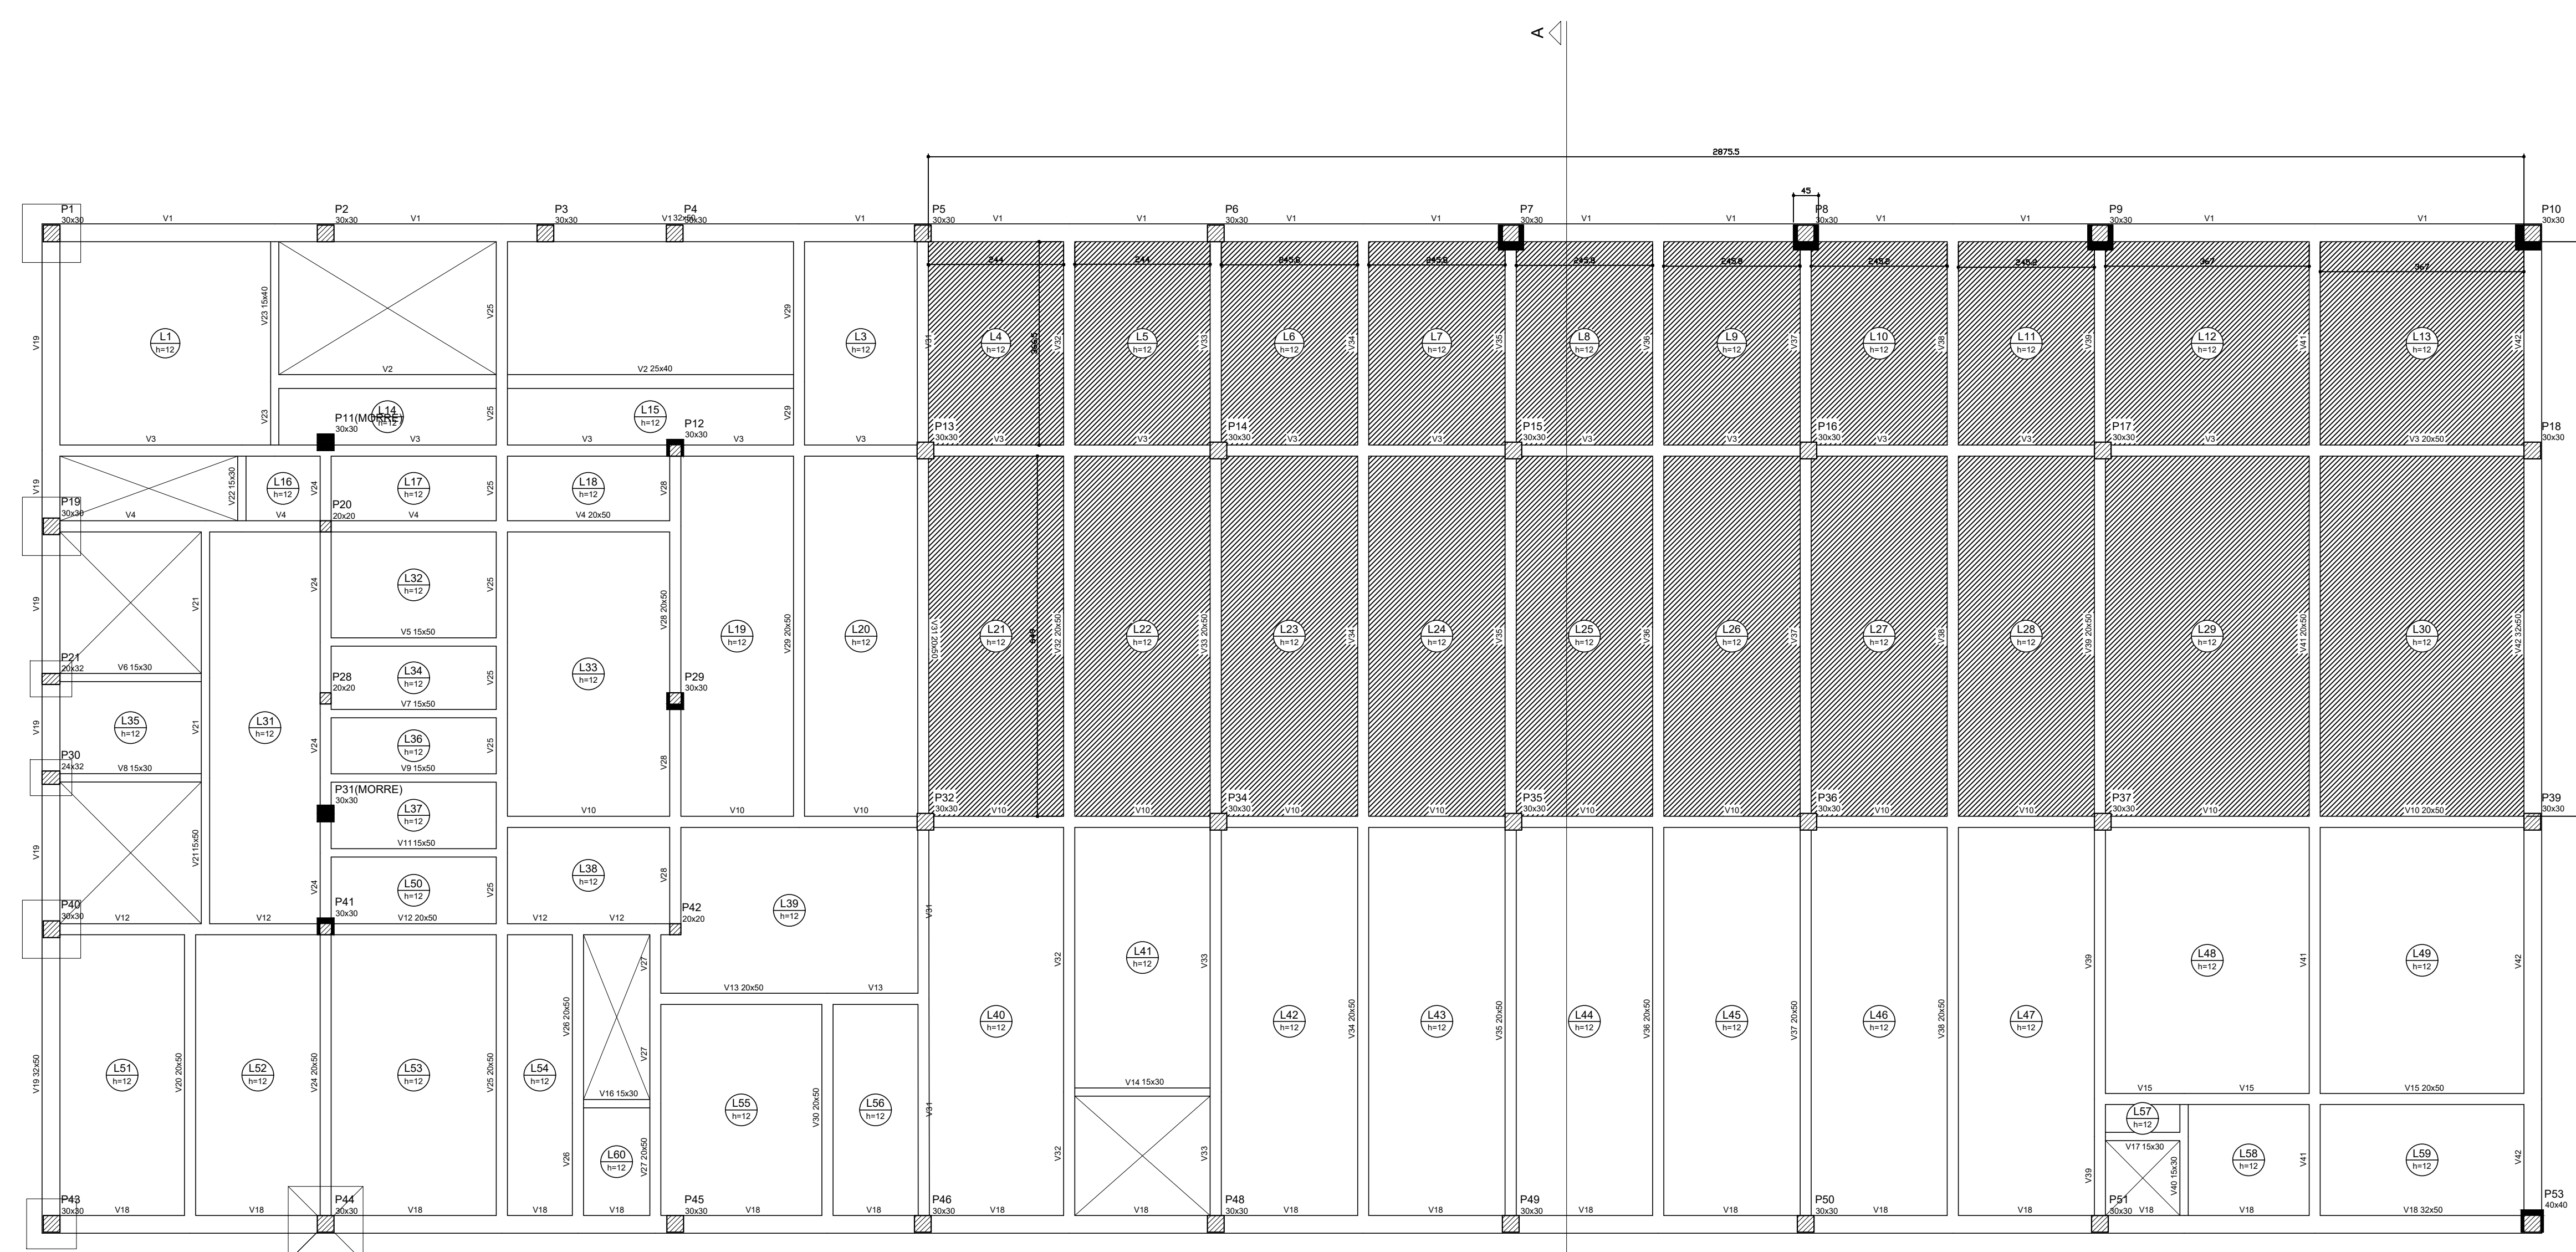


Características dos materiais	
fix (kg/cm ²)	fix (kg/cm ²)
350	209/228

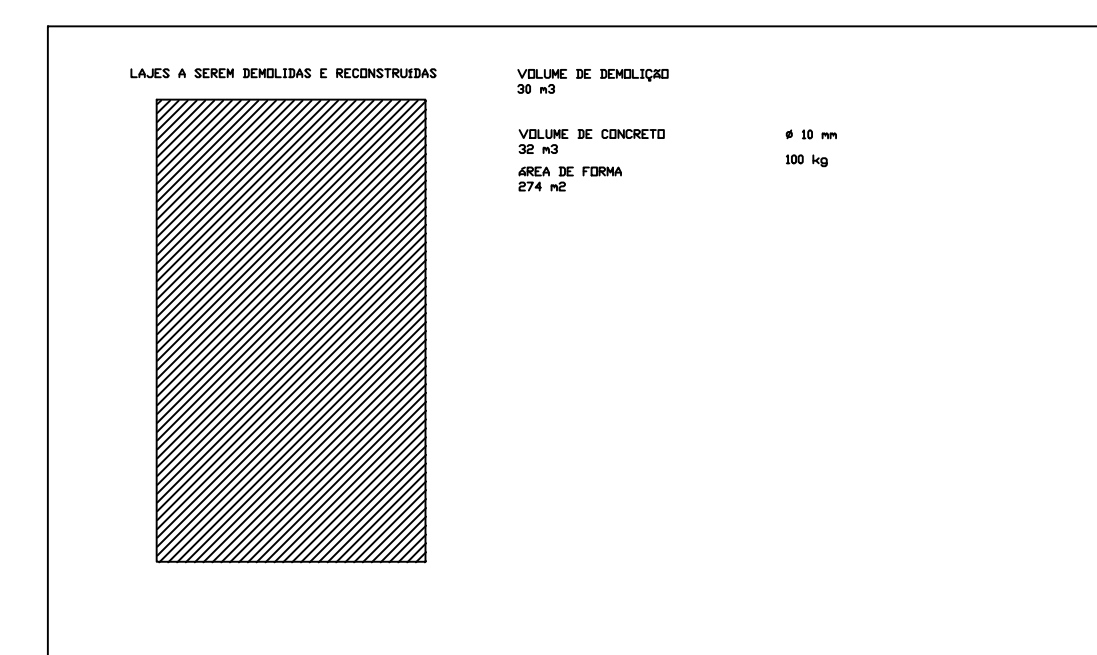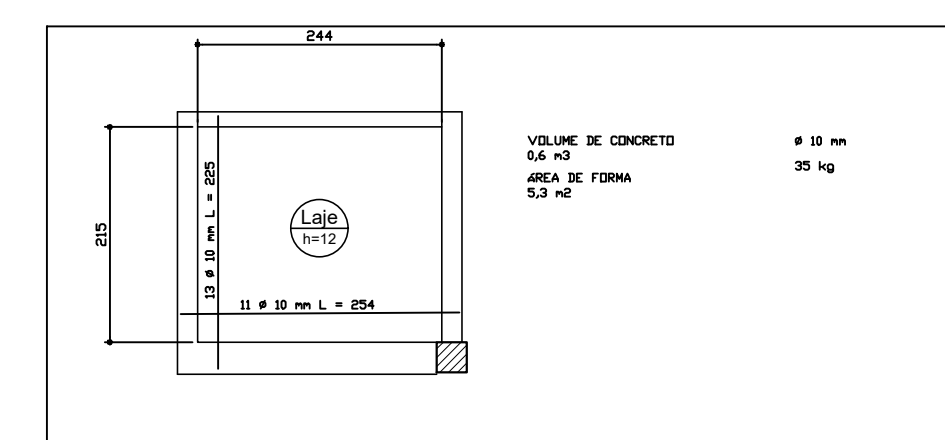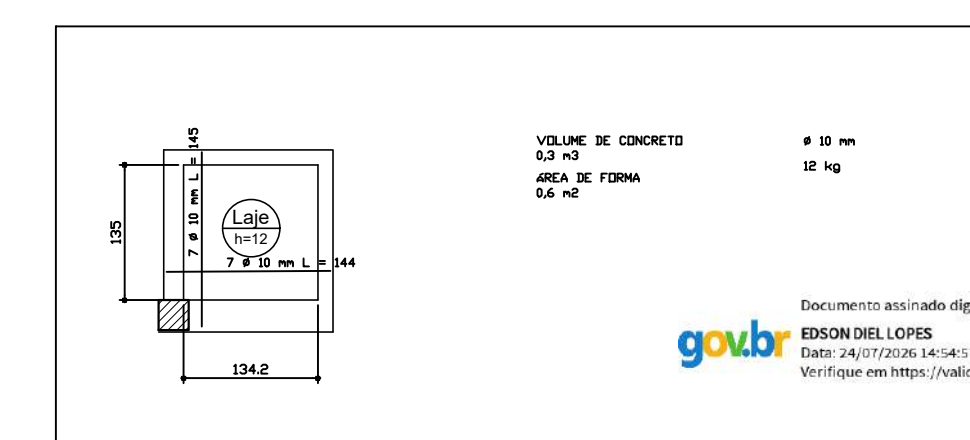

Forma do pavimento 3° PAVIMENTO
escala 1:50

