
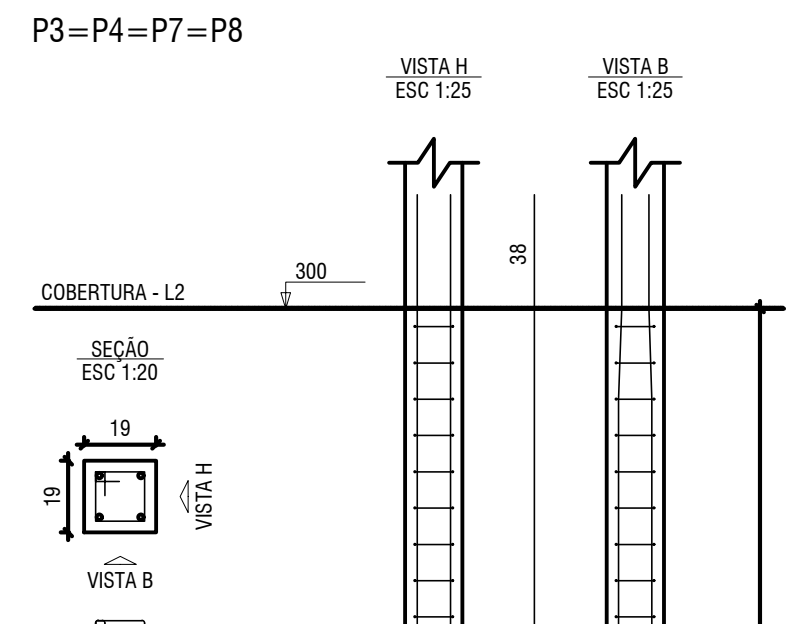
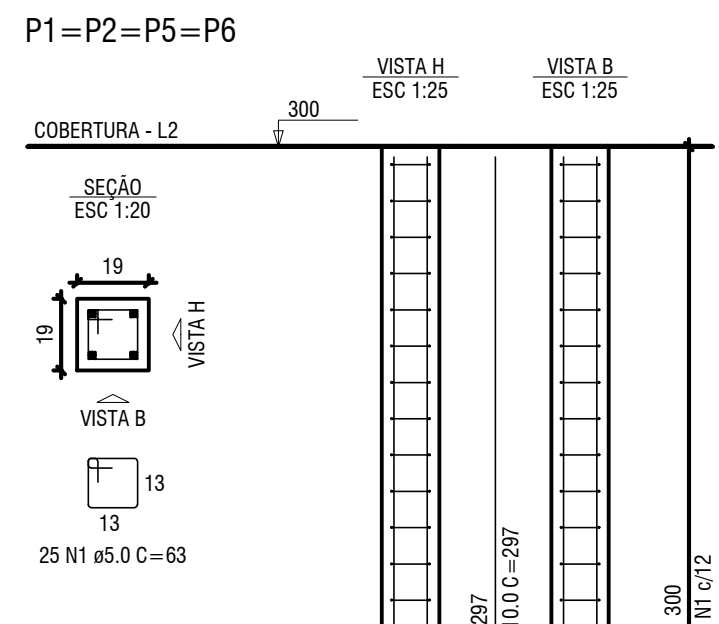
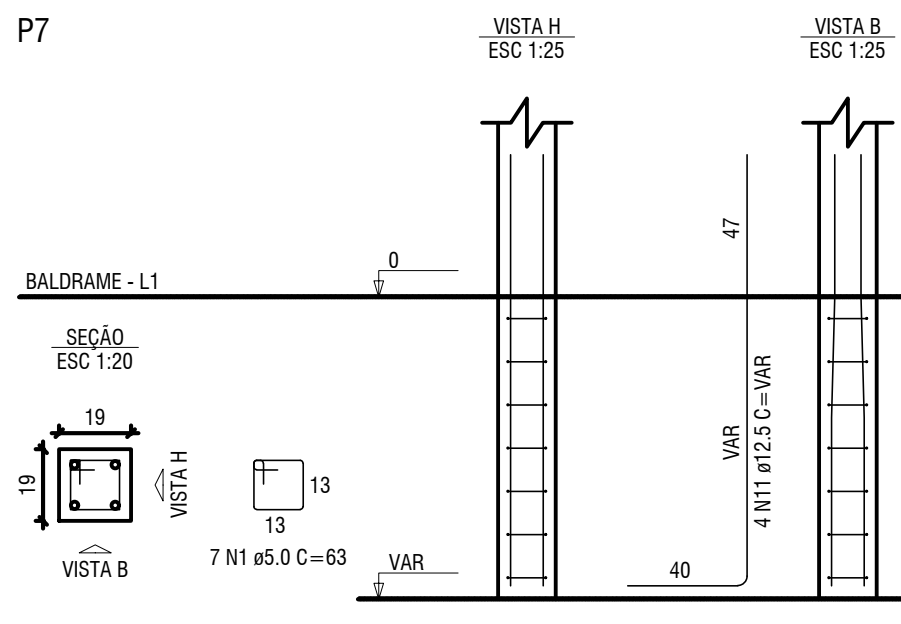
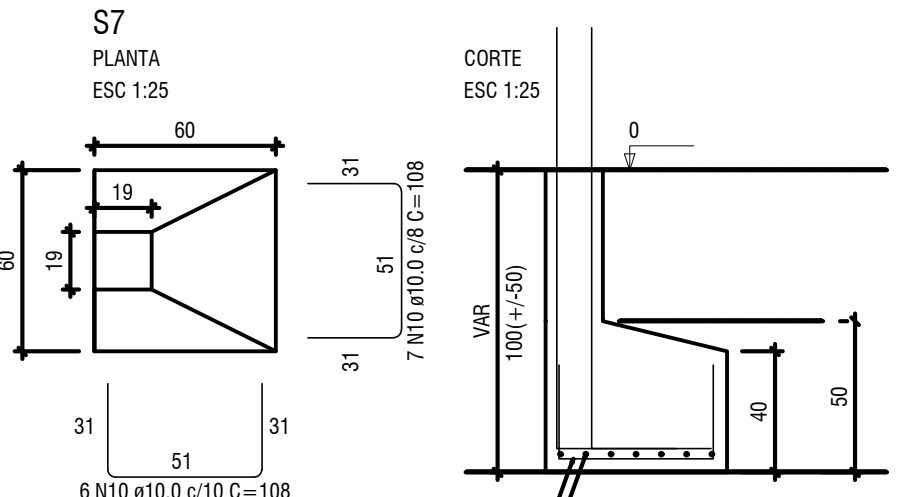
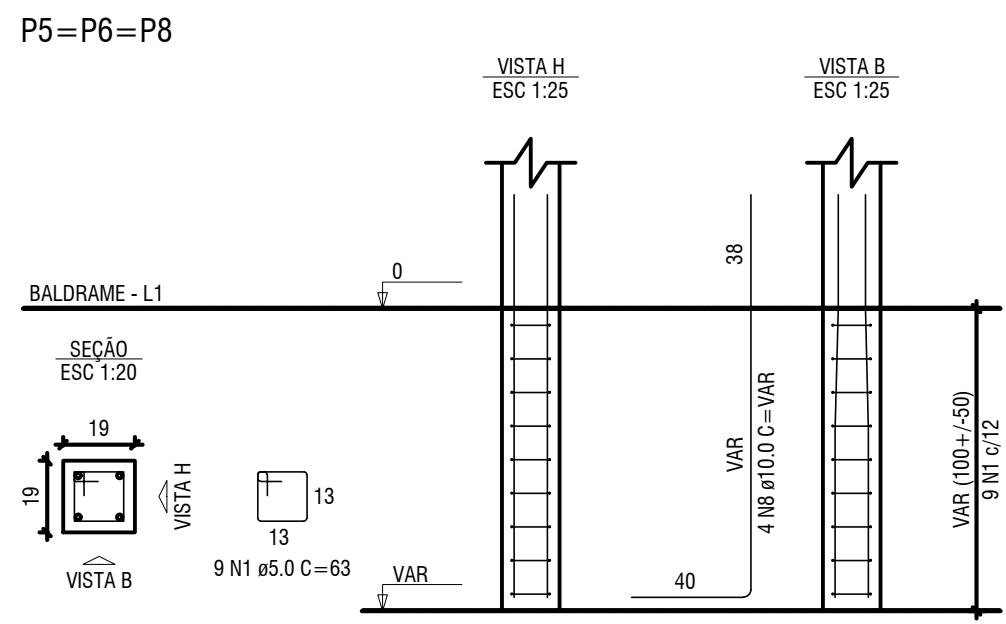
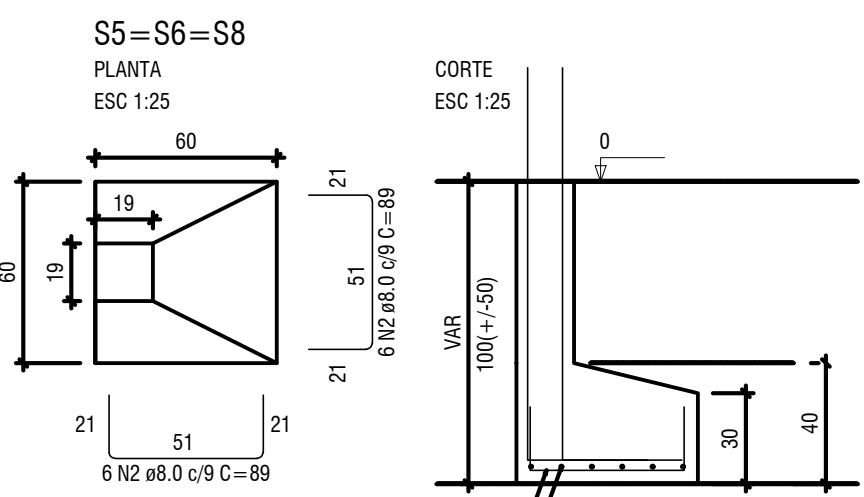
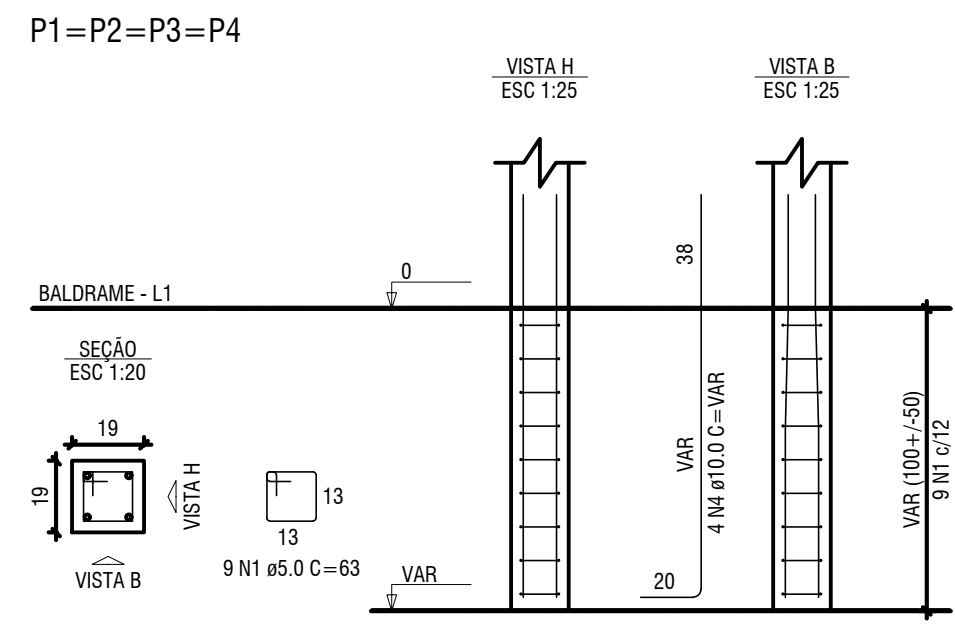


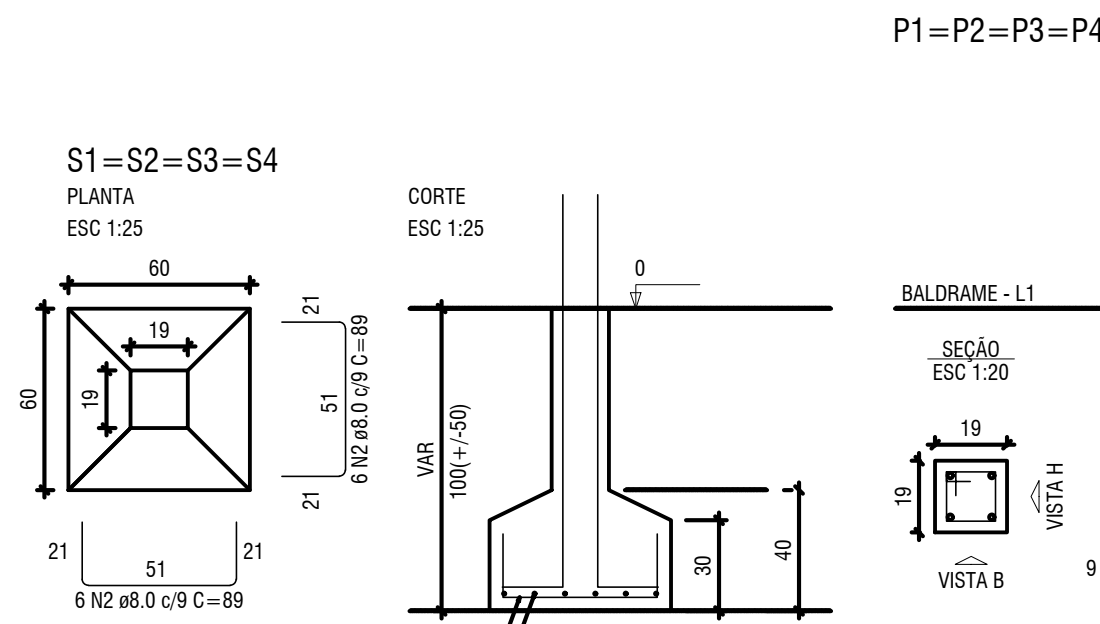











RELAÇÃO DO AÇO

ACO	N	DIAM (mm)	QUANT	C.UNIT (cm)	C.TOTAL (cm)

Volume de concreto (C-25) = 2.82 m³
Área de forma = 43.85 m²

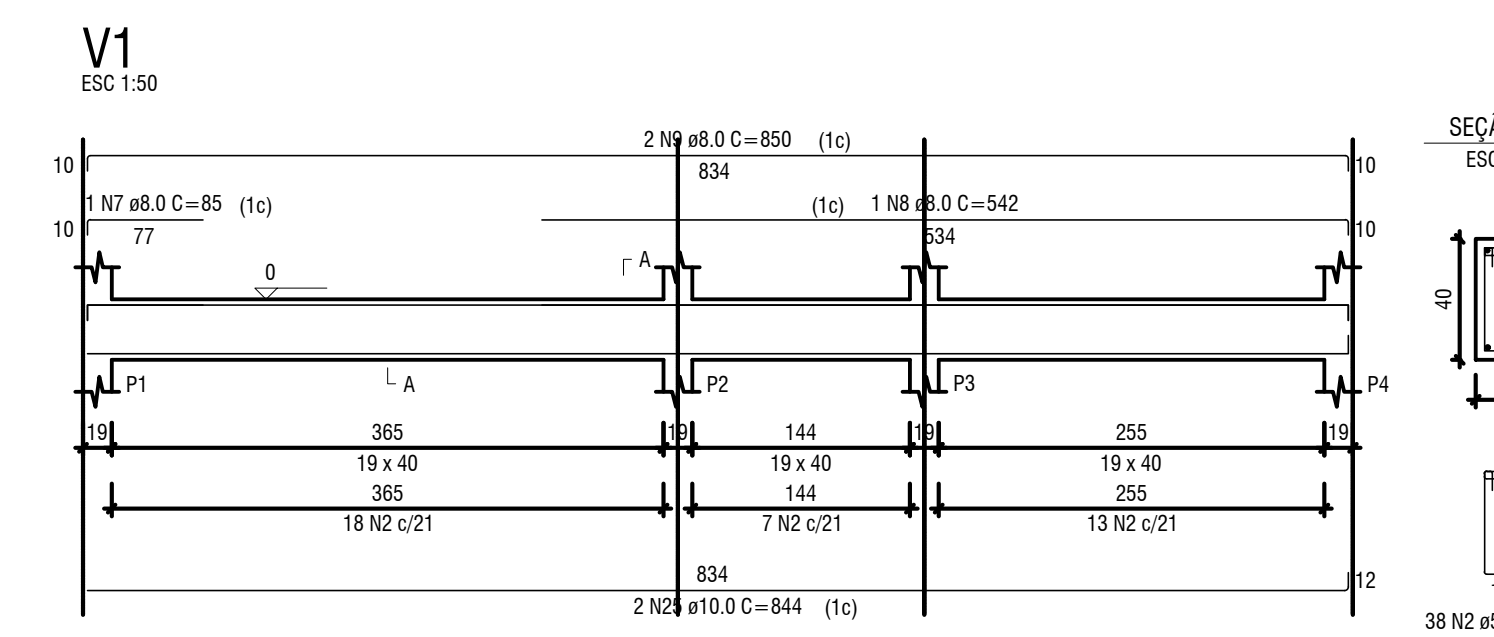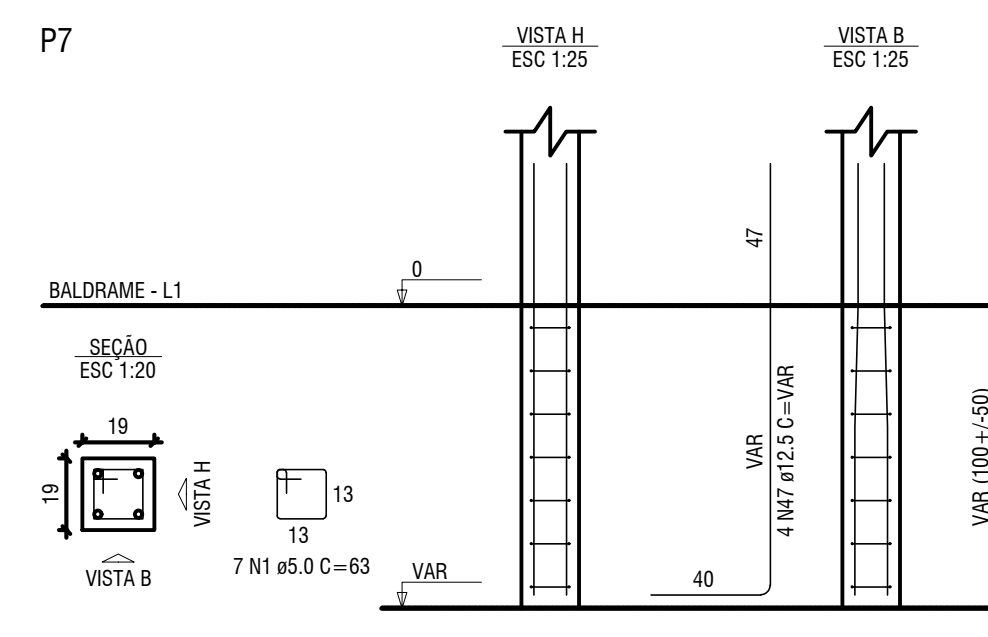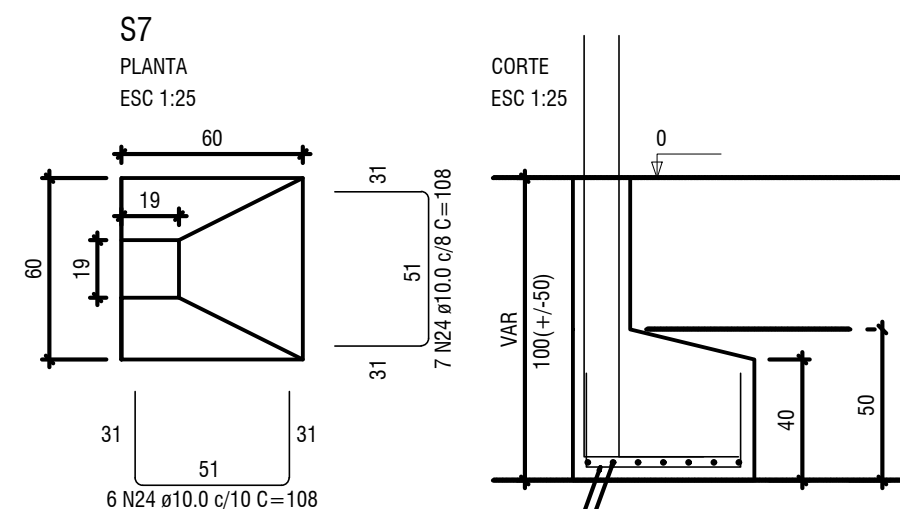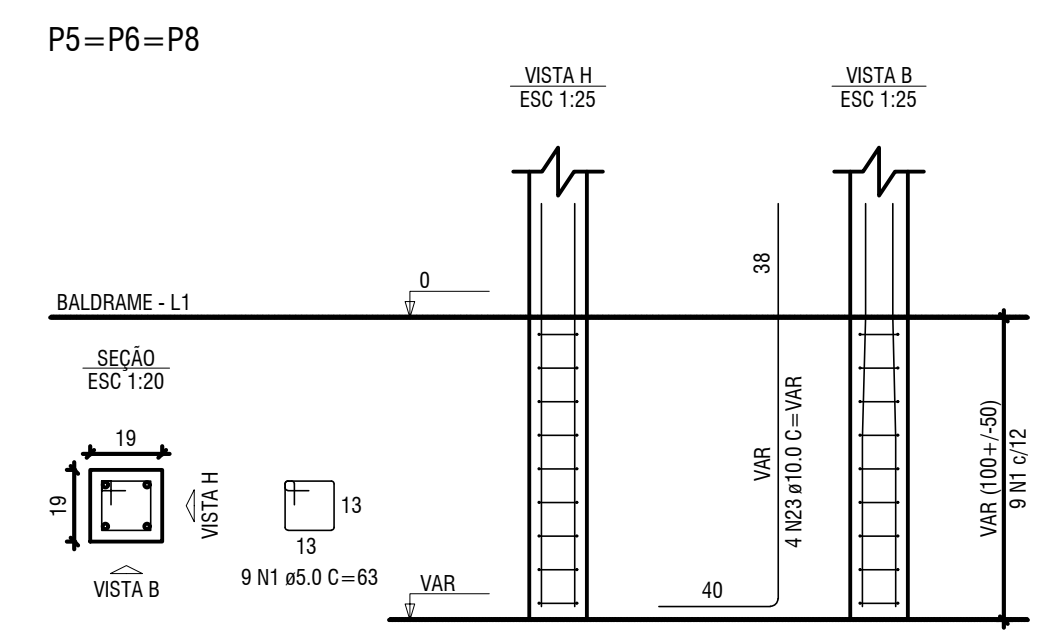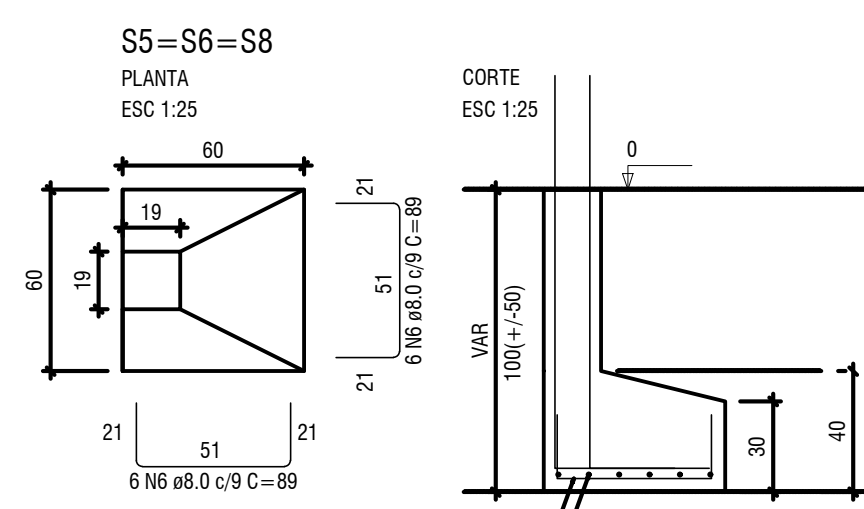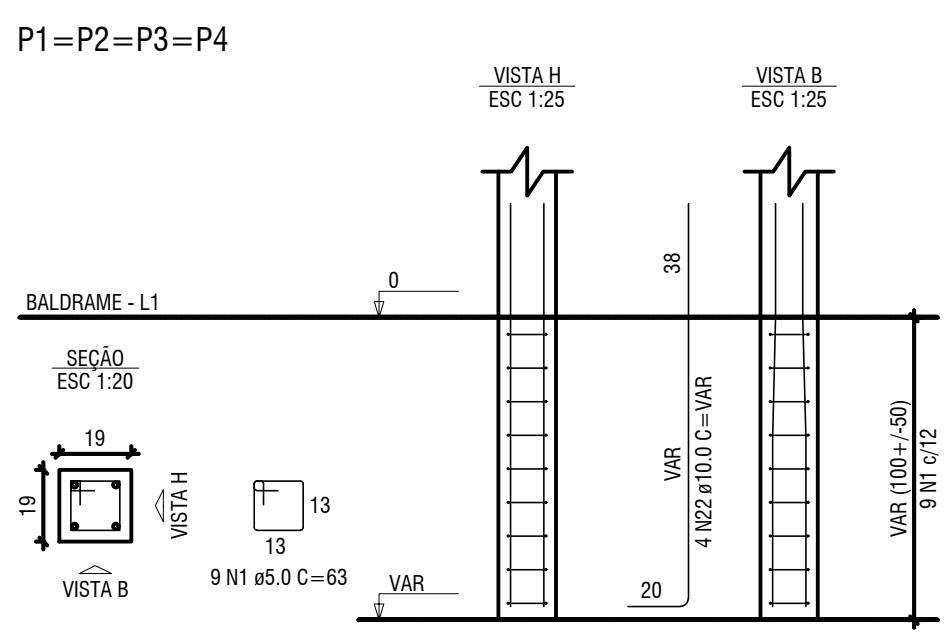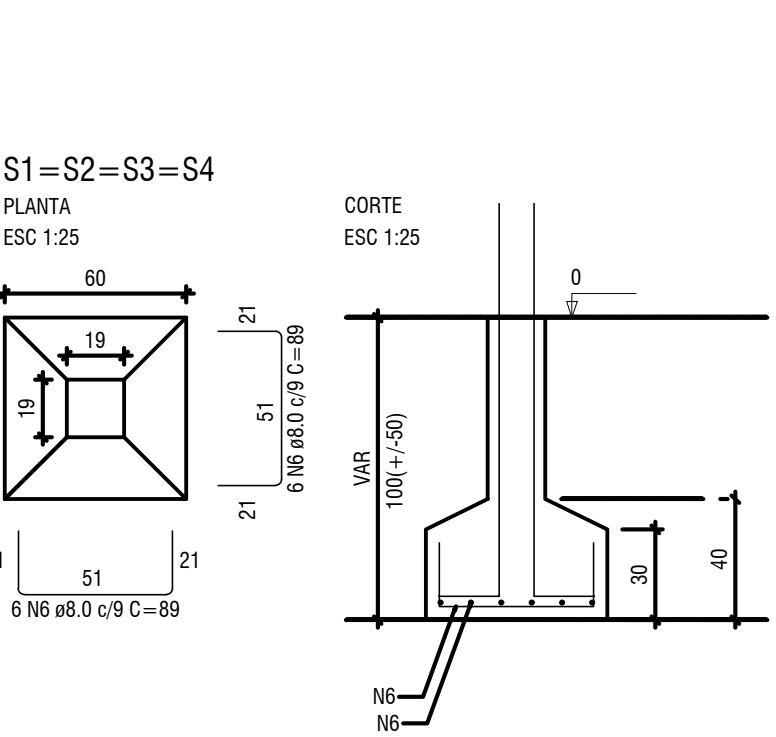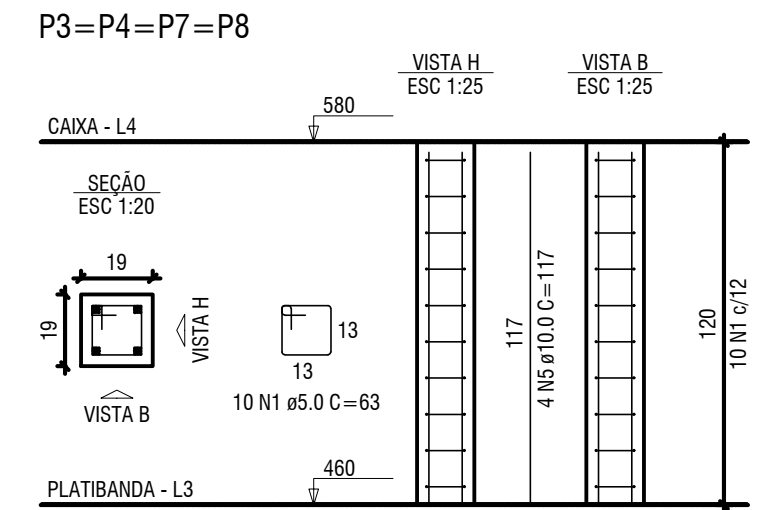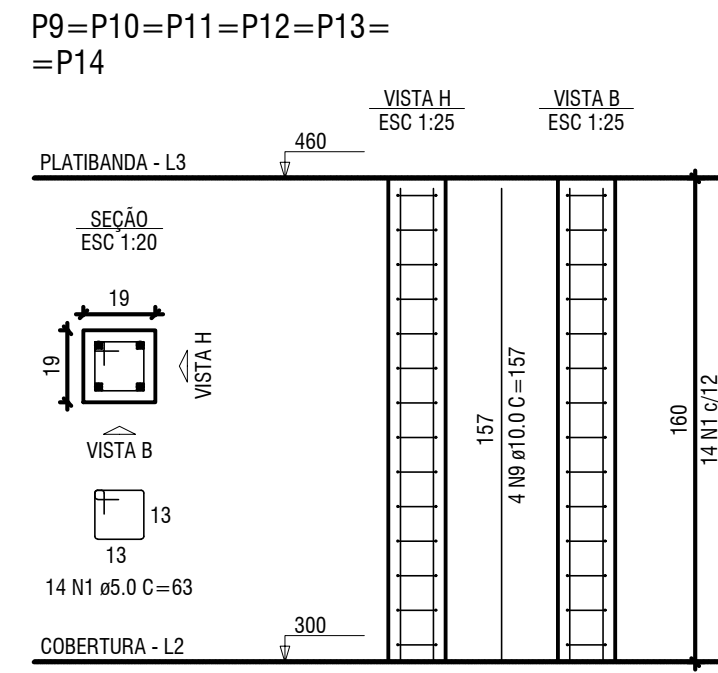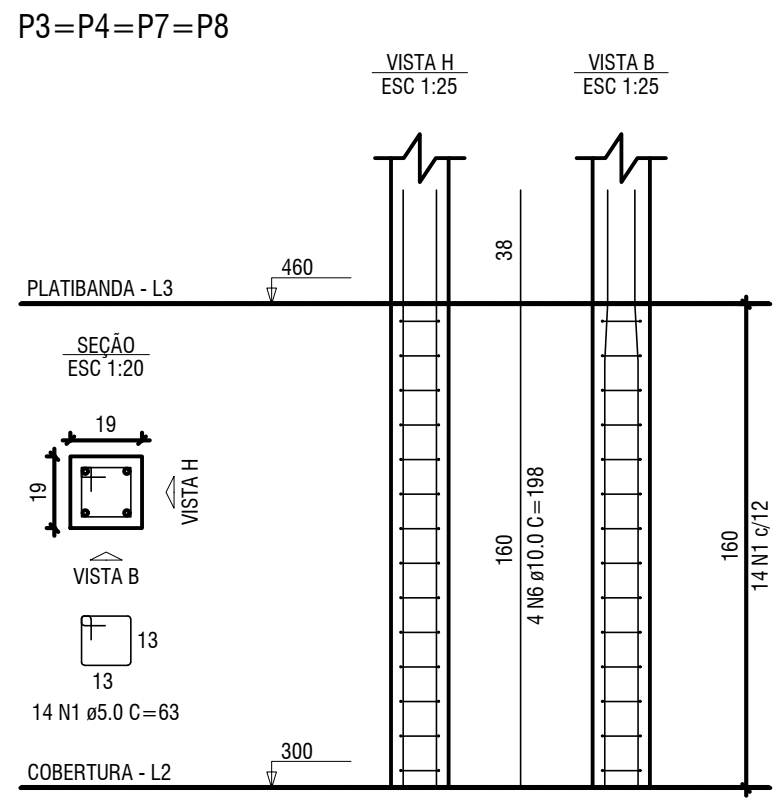

RELAÇÃO DO AÇO

